


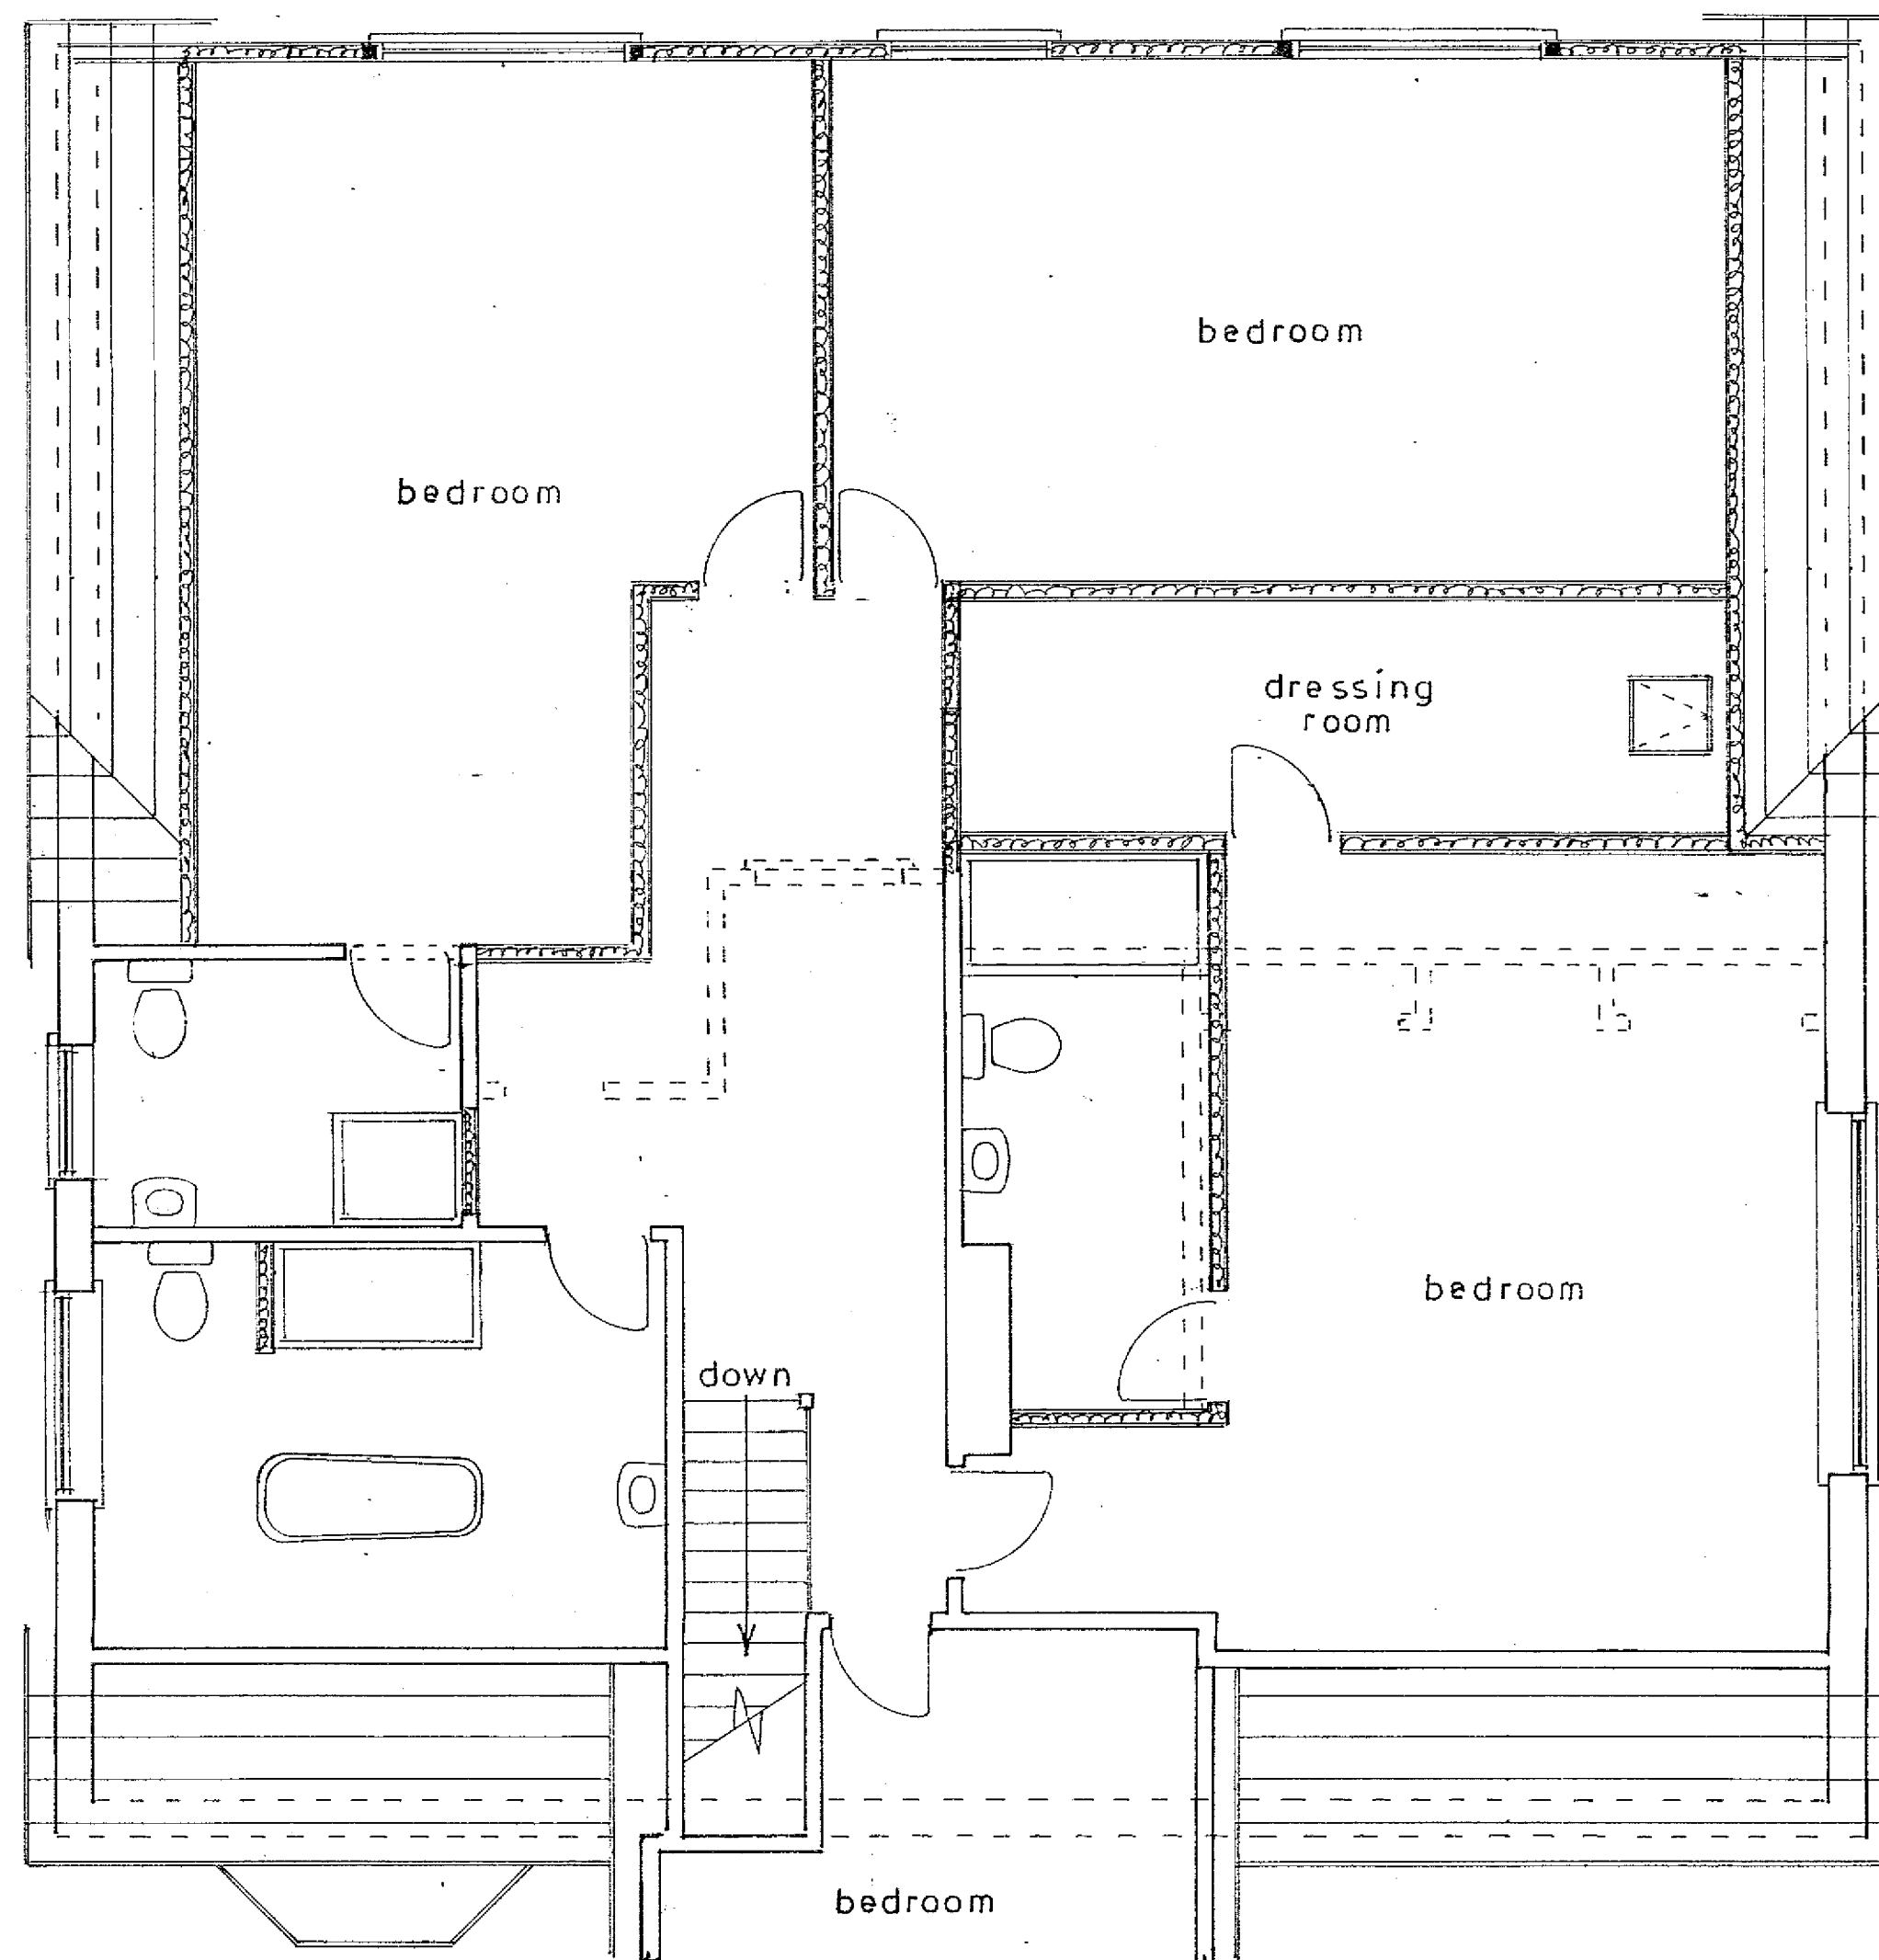

Proposed

PROPOSED CHALET EXTENSIONS AT 19, SEA LANE, MIDDLETON-ON-SEA.
FOR MR. & MRS. N. WATTS.


Roof tiles to match existing.
 Tile hanging to match existing roof tiles



east



north

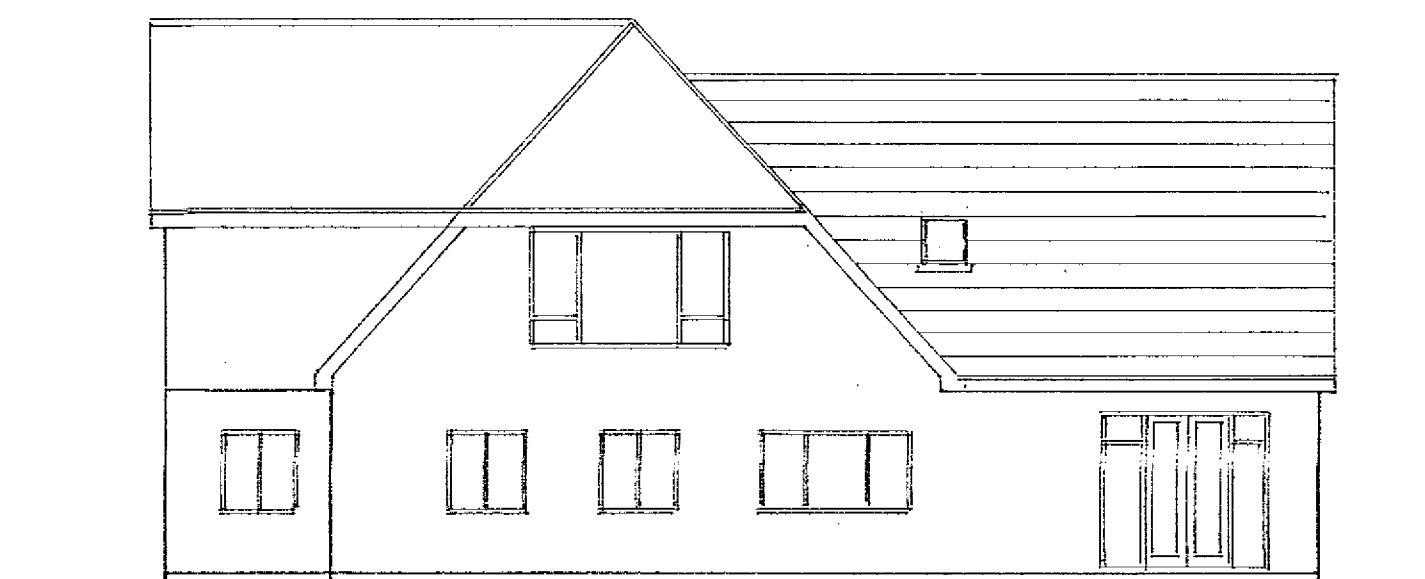

south

1 : 100

sheet 2 of 4

Bryan Butcher
 Rainbow Cottage
 Nyetimber Lane
 Bognor Regis PO21 3JX

