

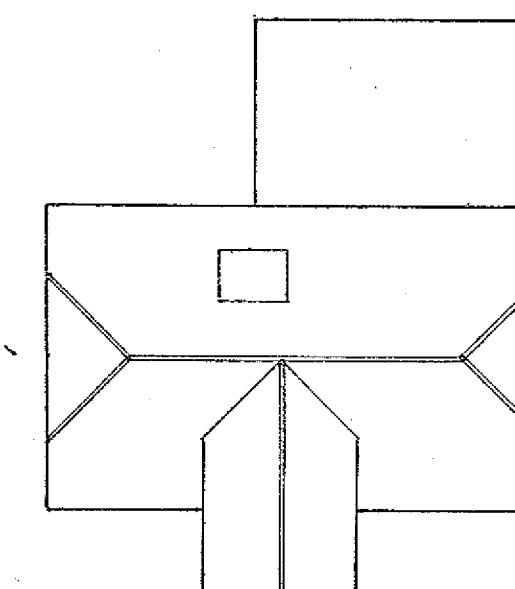


BOUNDARY

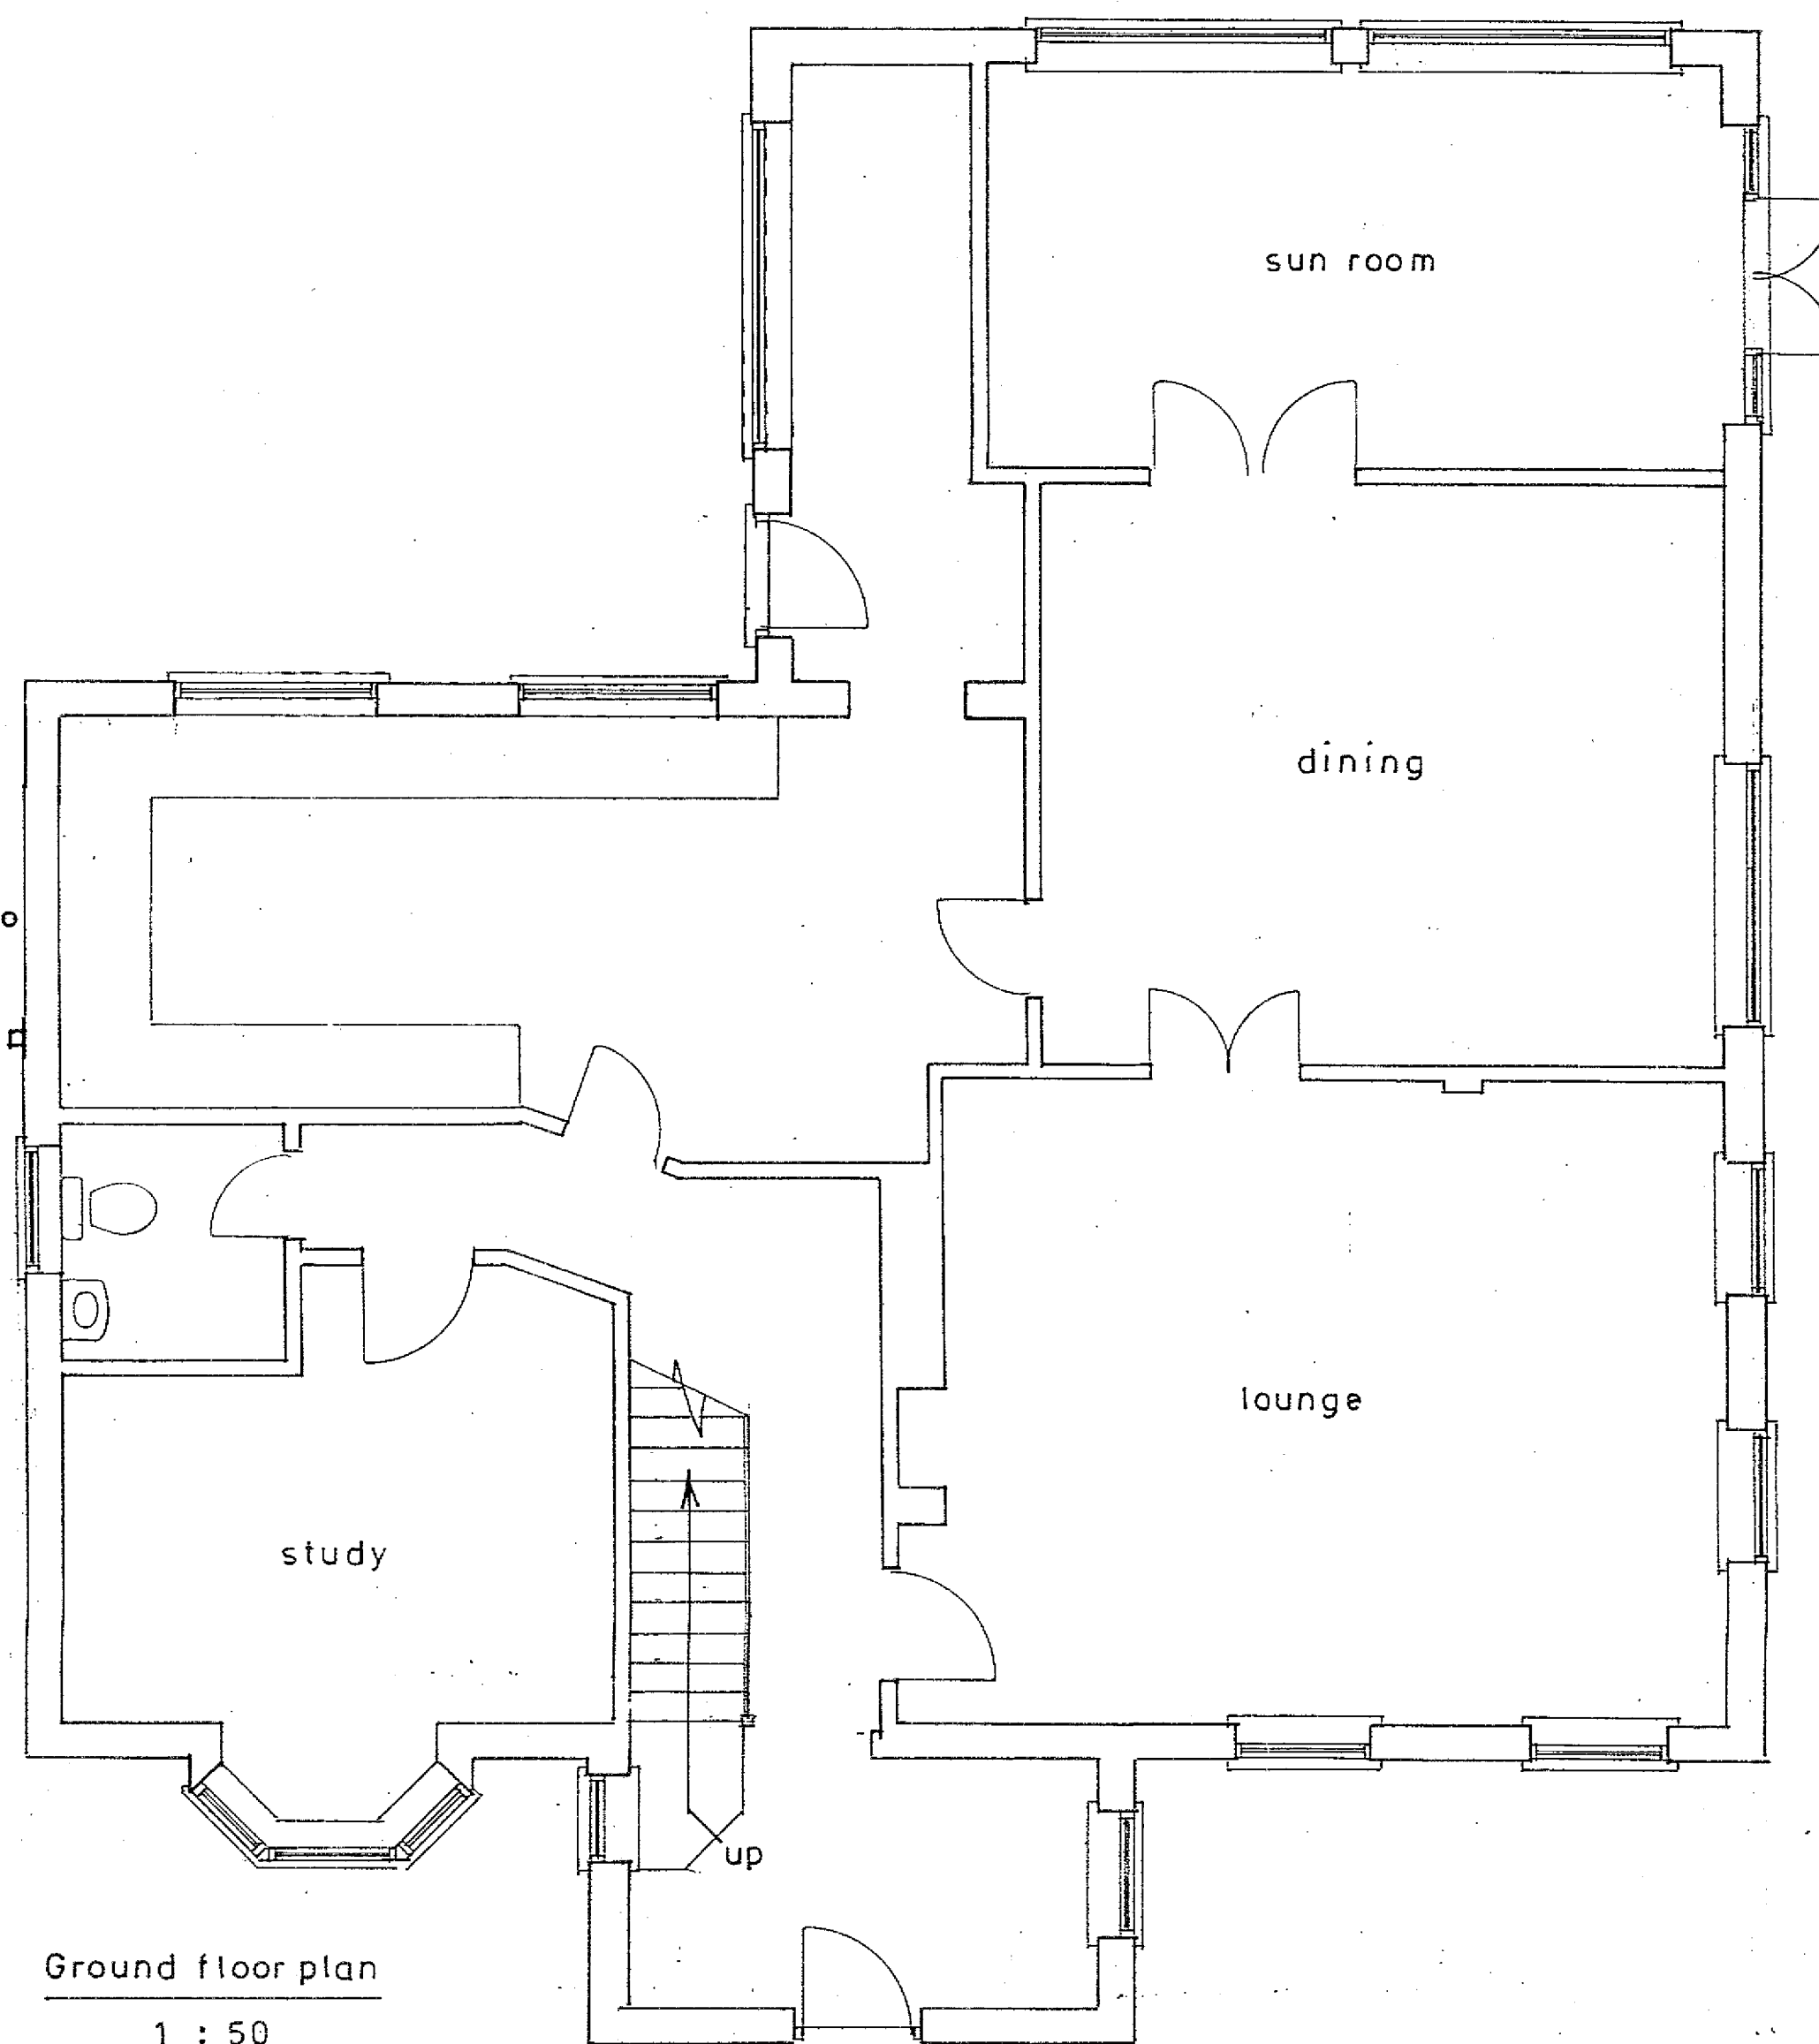

roof plan
1 : 200

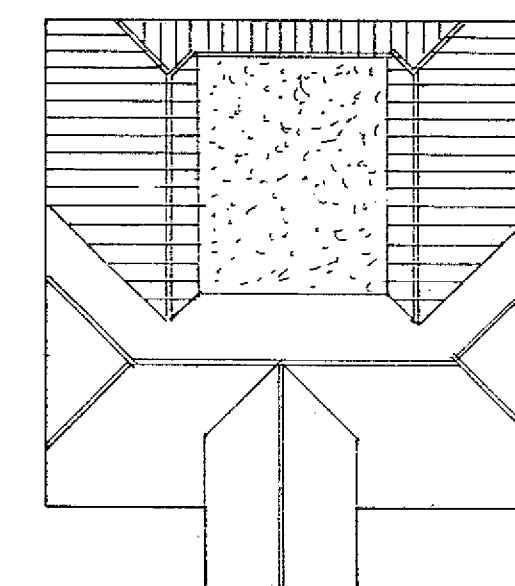

proposed roof plan
1 : 200

Existing

PROPOSED CHALET EXTENSIONS AT 19, SEA LANE, MIDDLETON-ON-SEA
FOR MR. & MRS. N. WATTS.

sheet 3 of 4

Bryan Butcher
Rainbow Cottage
Nyetimber Lane
Bognor Regis PO21 3JX

