



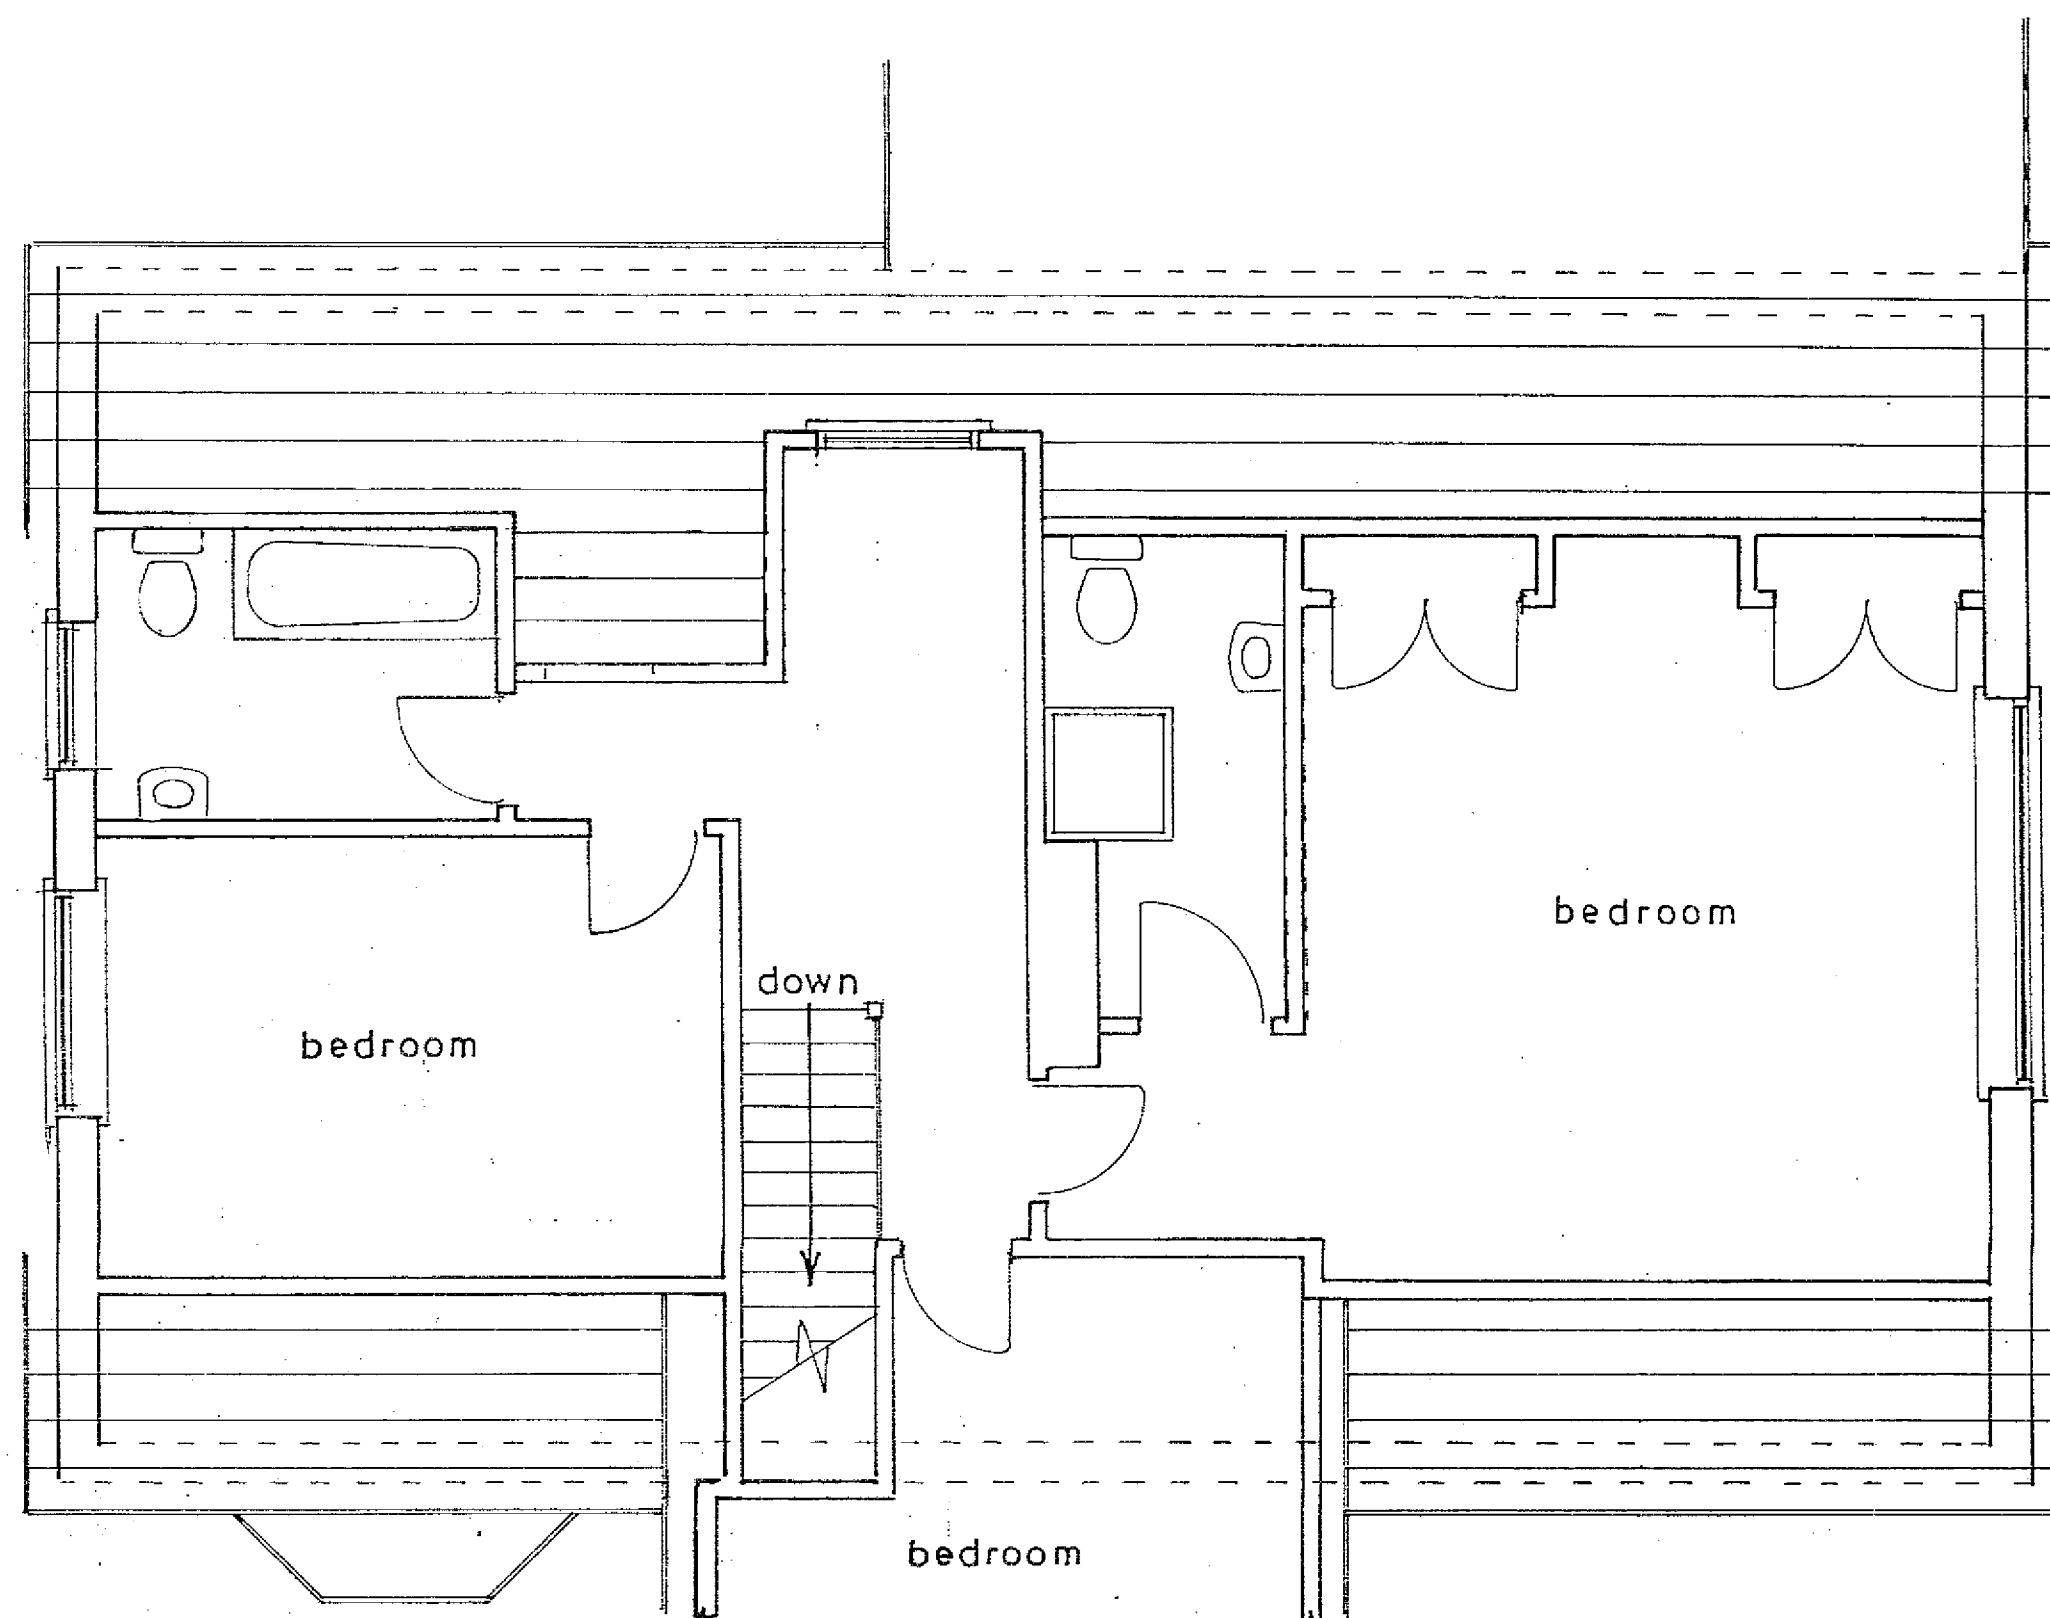


1st floor plan
1 : 50

Existing


PROPOSED CHALET EXTENSIONS AT 19, SEA LANE, MIDDLETON-ON-SEA,
FOR MR. & MRS. N. WATTS.

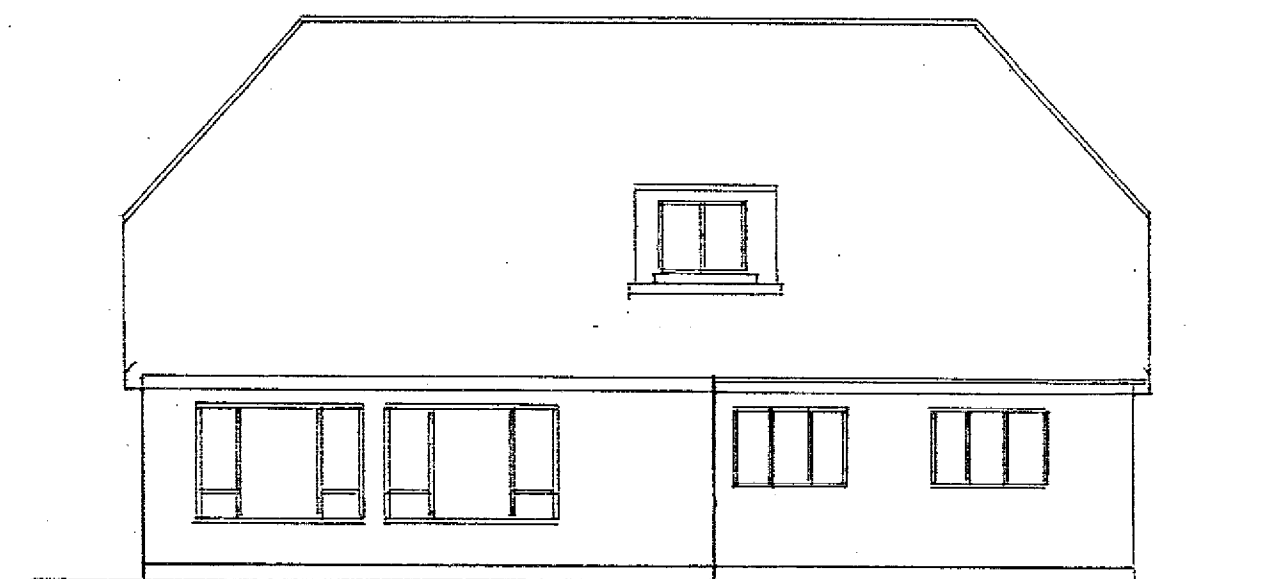

east

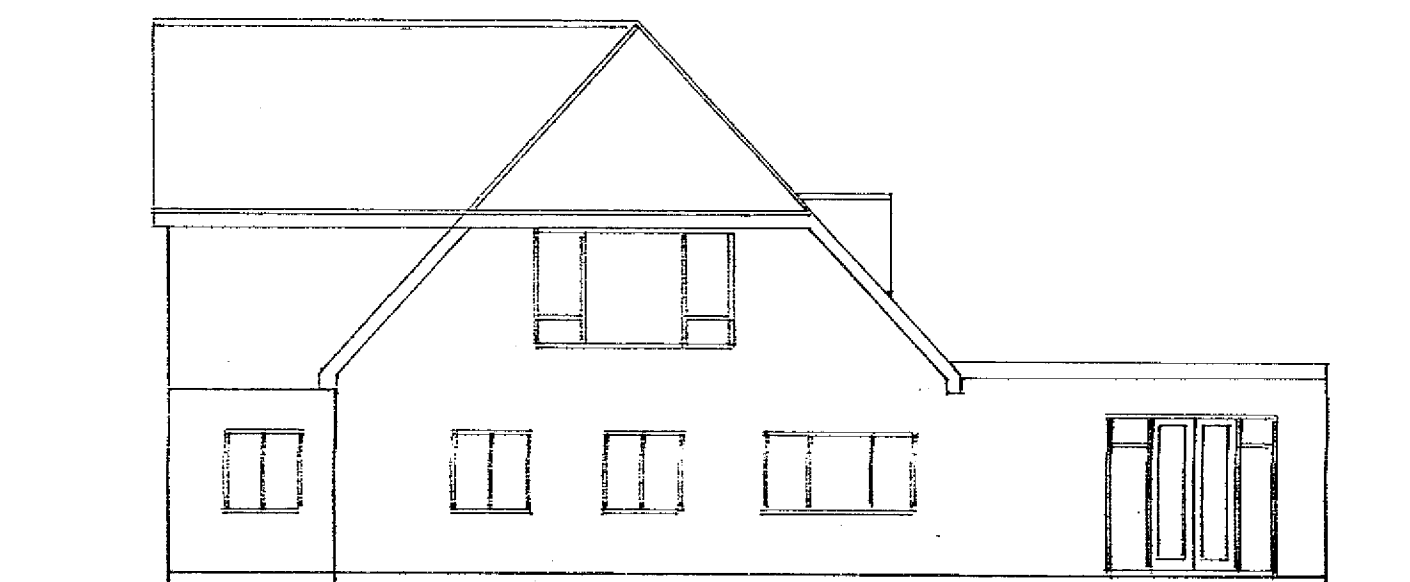

south
1 : 100

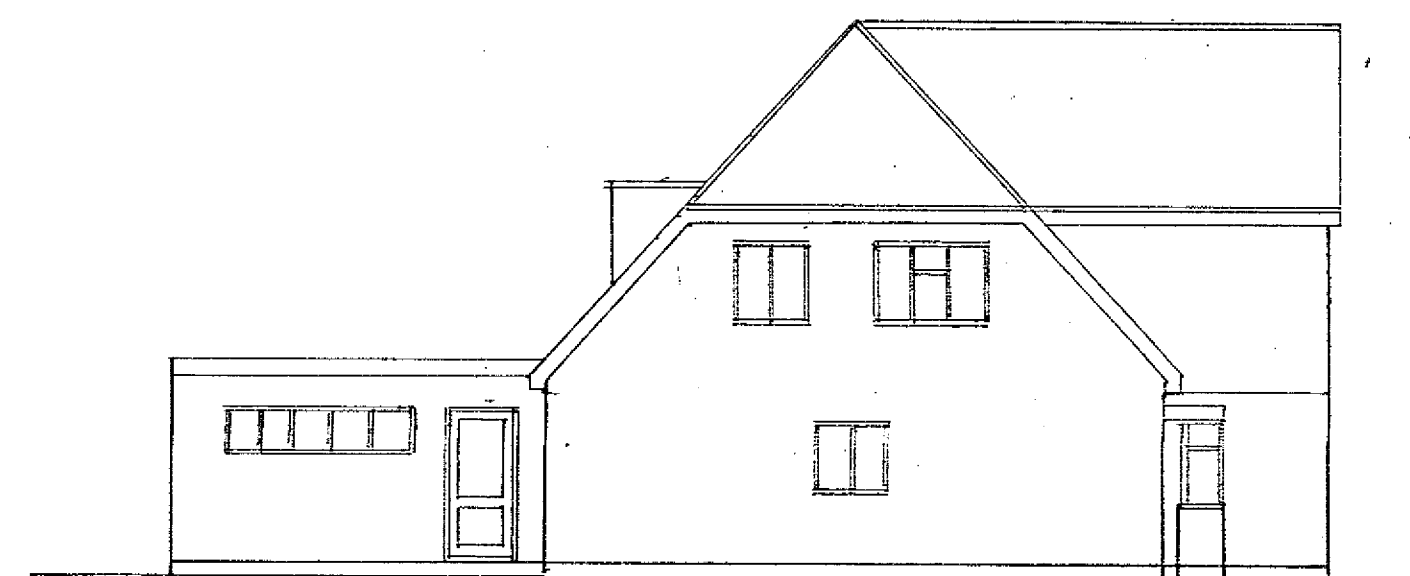

north

sheet 4 of 4

Bryan Butcher
Rainbow Cottage
Nyetimber Lane
Bognor Regis PO21 3JX

