



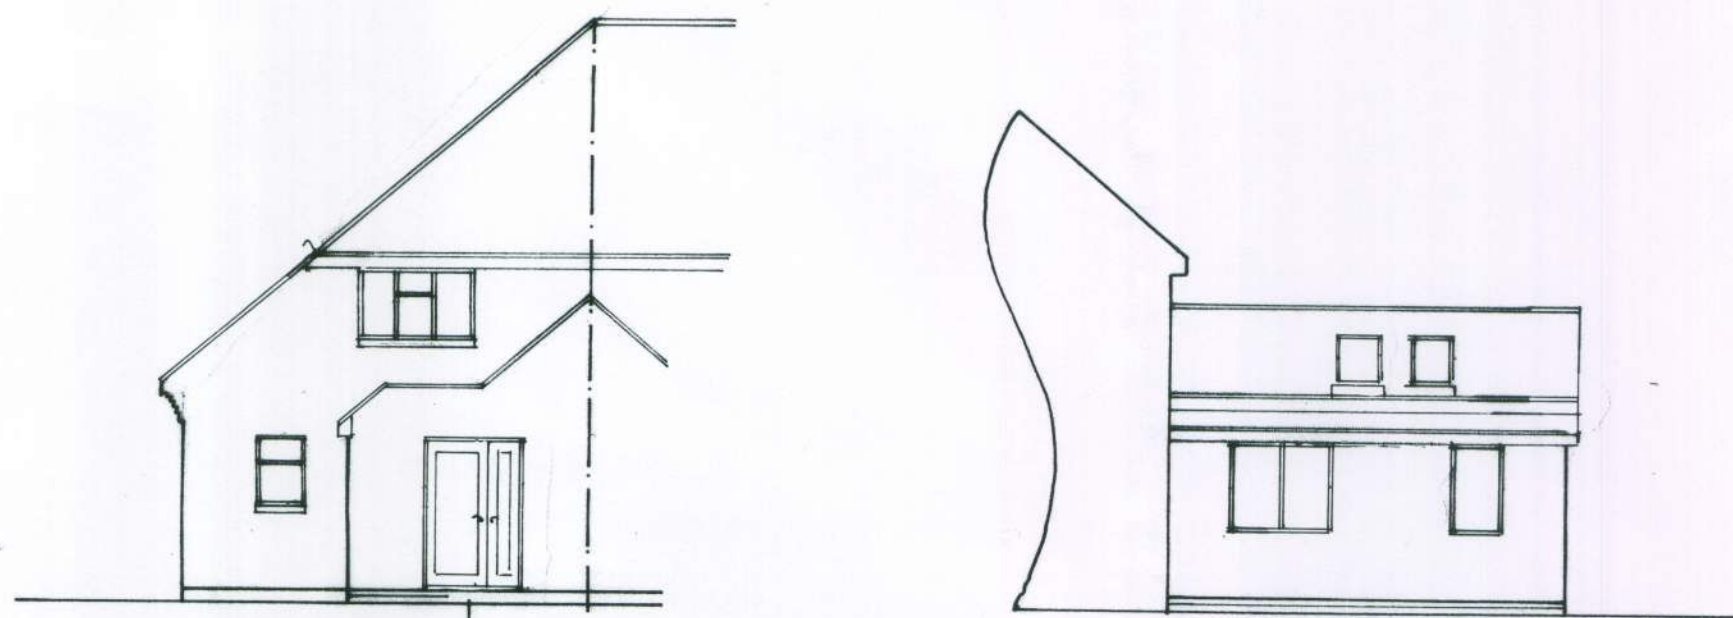

rear


1350

side  
1:100

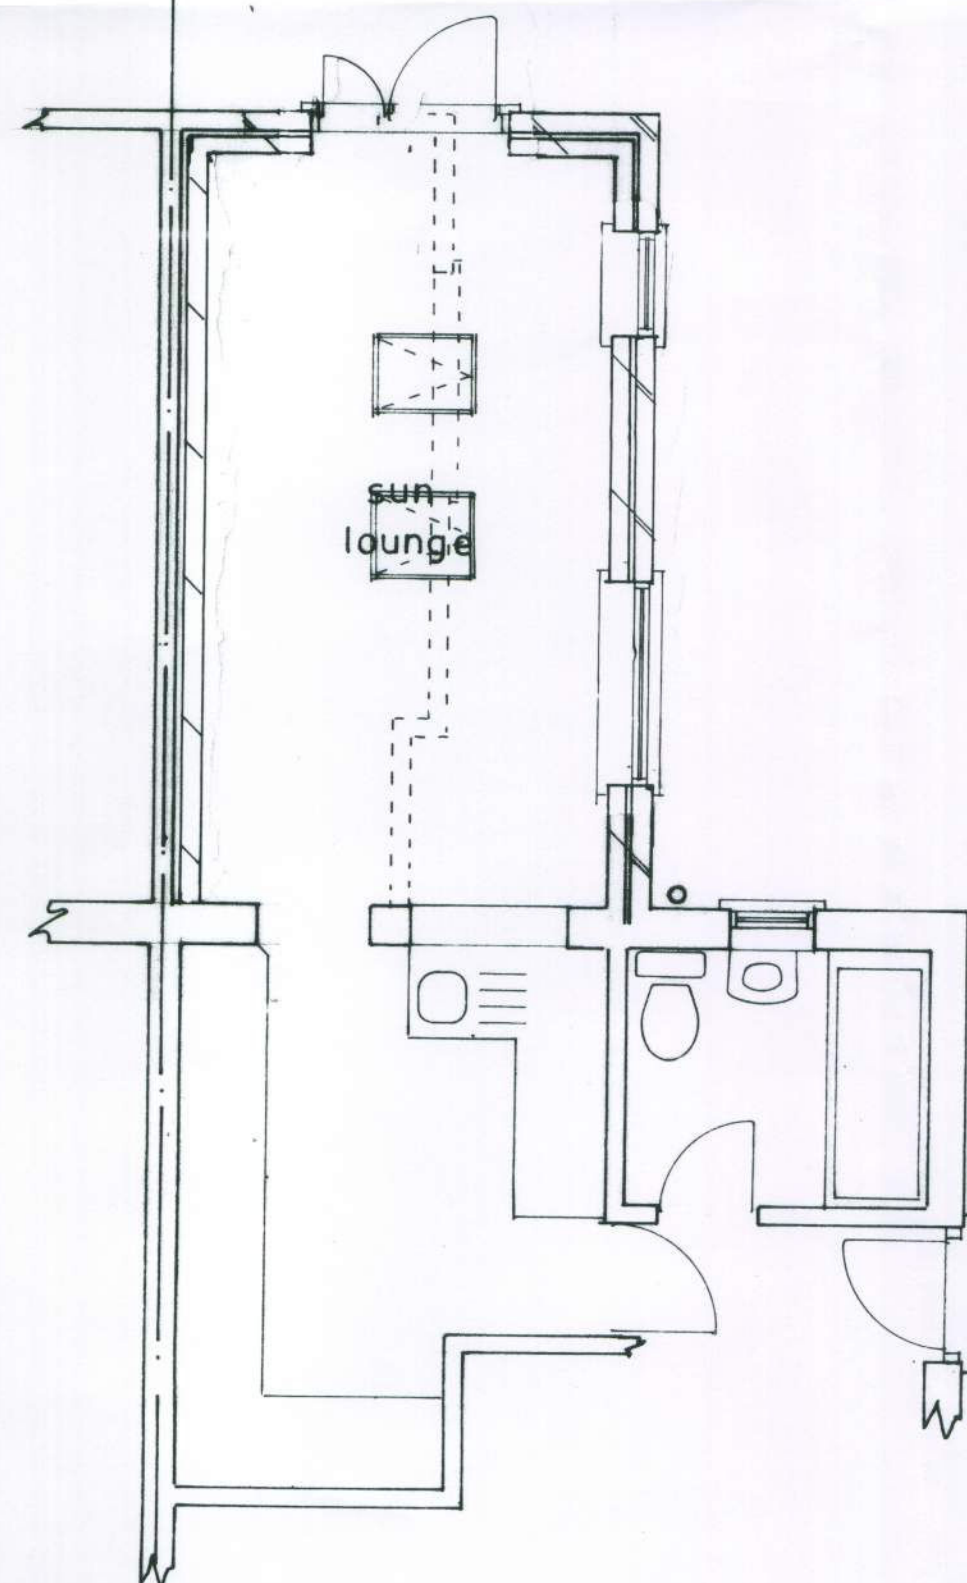


BOUNDARY

Plan  
1:50

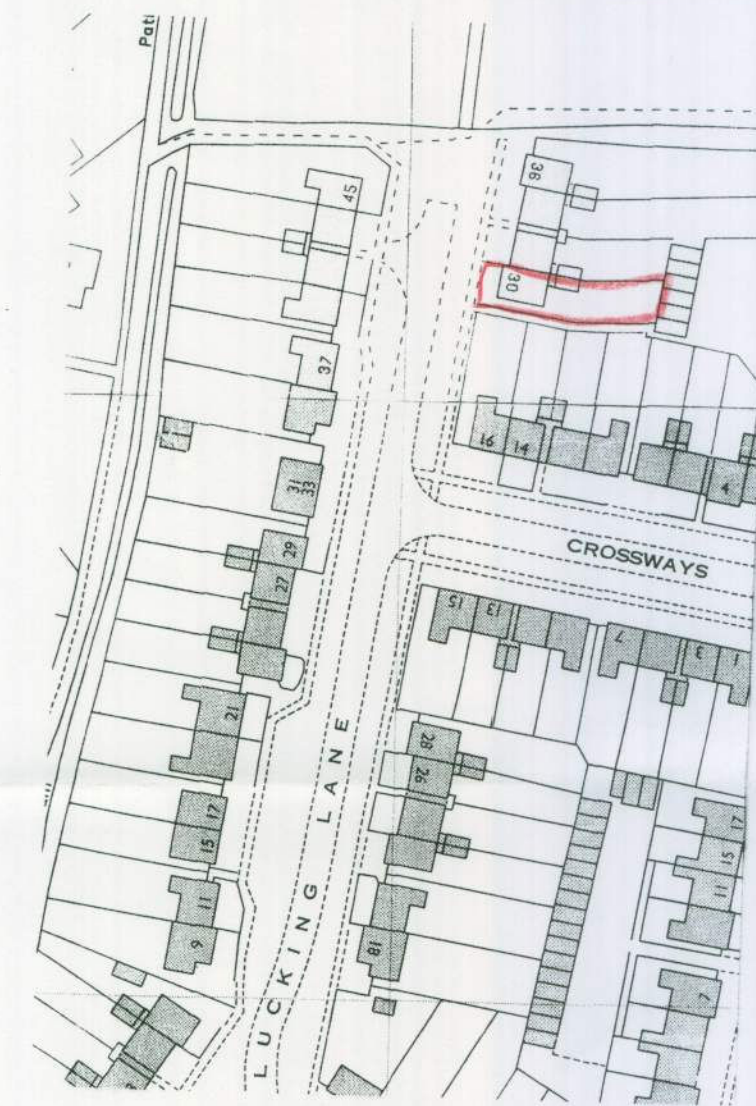


location plan  
1:1250

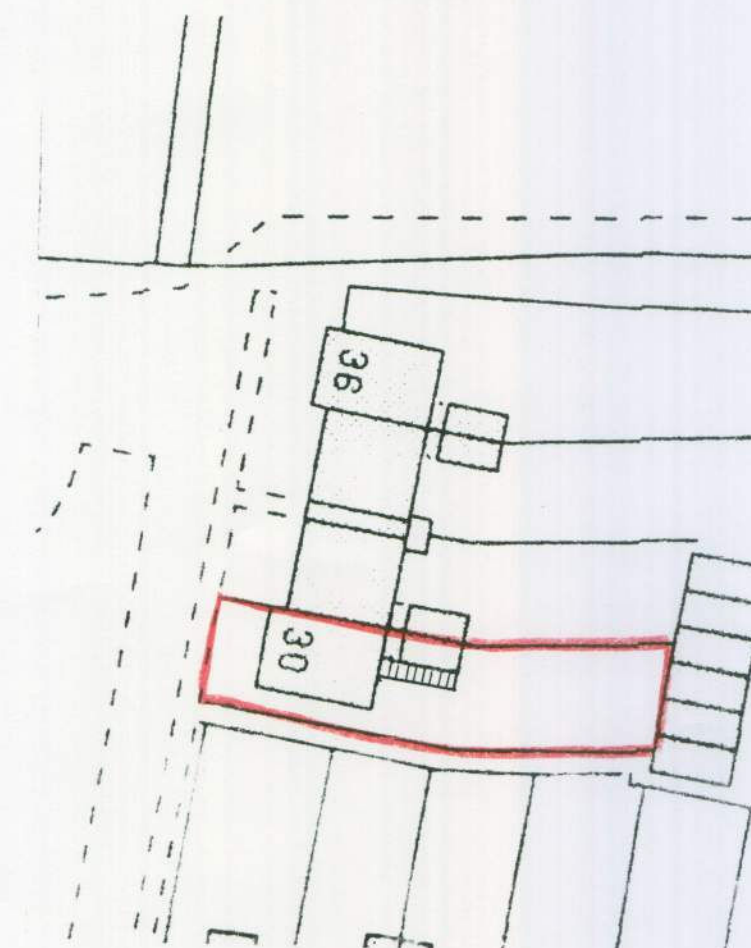

block plan  
1:500

sheet 1 of 2

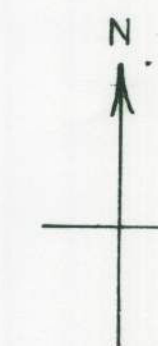

PROPOSED SINGLE STOREY EXTENSION AT 30, LUCKING LANE, MIDDLETON-ON-SEA  
FOR MISS. A. JACKMAN.

Bryan Butcher  
Rainbow Cottage  
Nyetimber Lane  
Bognor Regis PO21 3JX  
01243 266871  
07973 233442  
bryan.butcher@btinternet.com  
www.bryanbutcher.com