




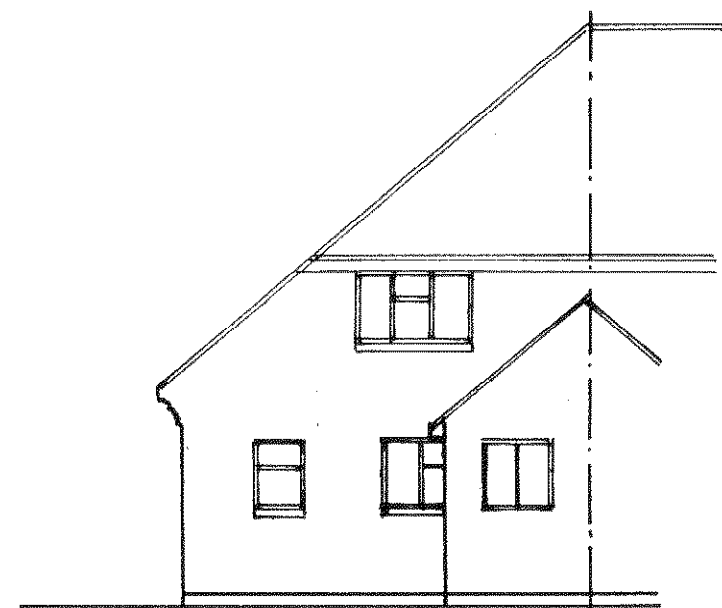


rear

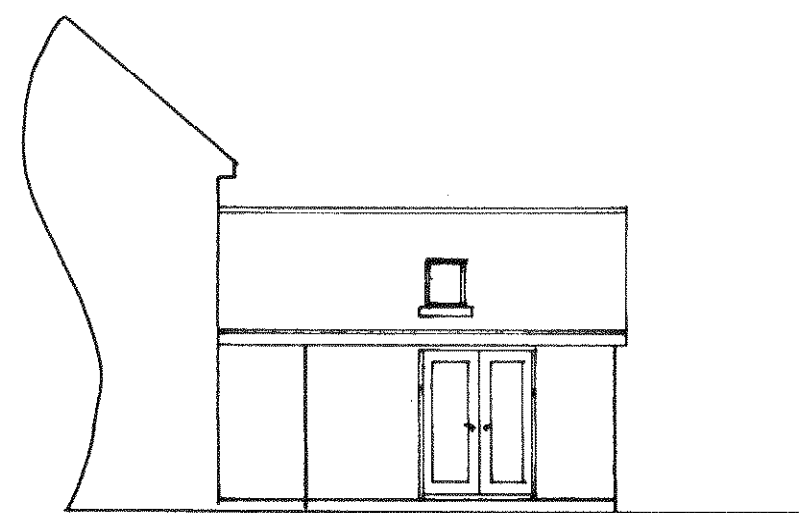


side
1:100

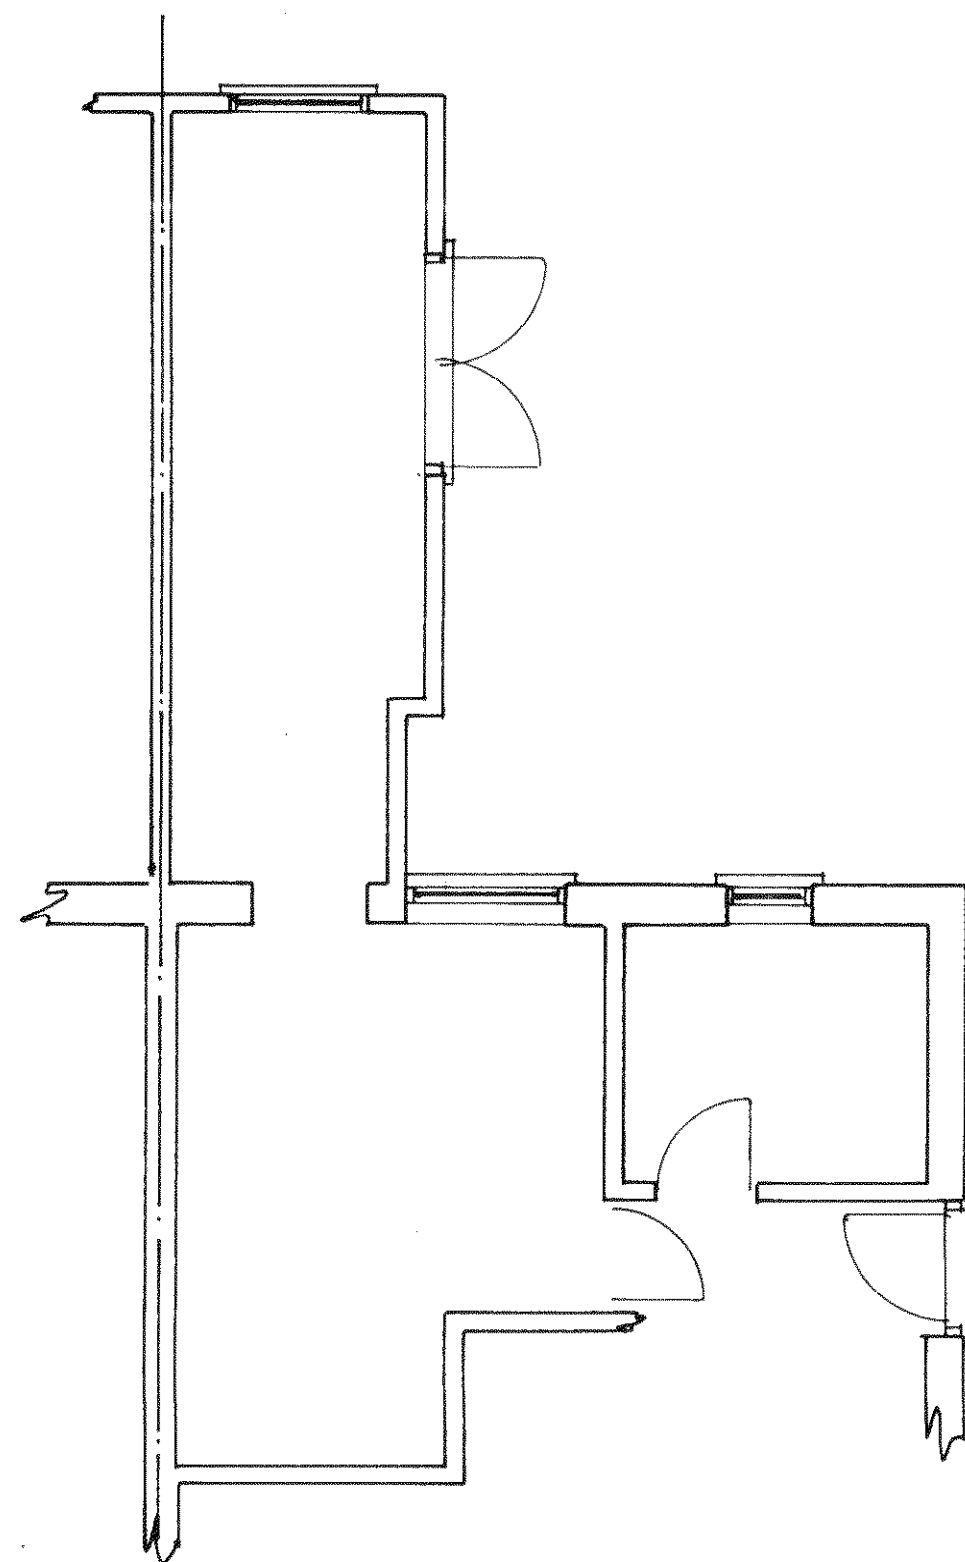

Plan
1:50

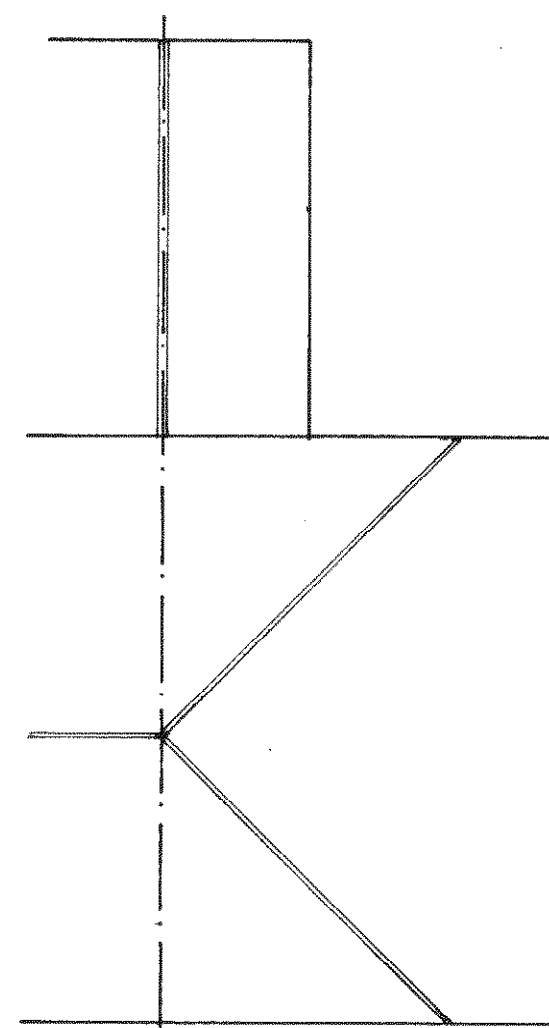

roof

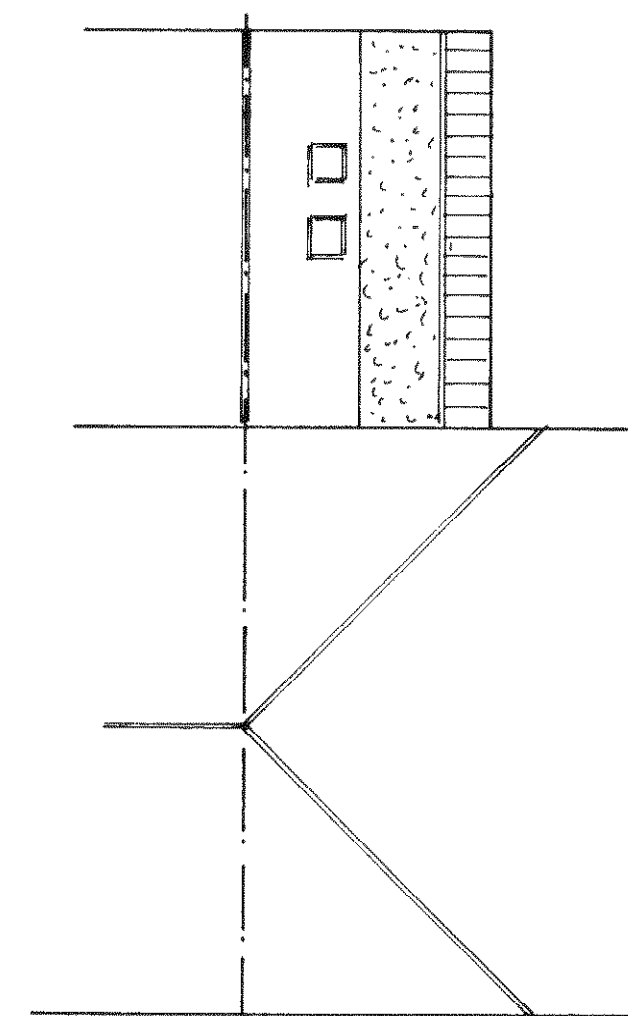

proposed roof
1:100

sheet 2 of 2

Existing

PROPOSED SINGLE STOREY EXTENSION AT 30, LUCKING LANE, MIDDLETON-ON-SEA
FOR MISS. A. JACKMAN.

Bryan Butcher
Rainbow Cottage
Nyetimber Lane
Bognor Regis PO21 3JX
01243 266871
07973 233442
bryan.butcher@btinternet.com
www.bryanbutcher.com