




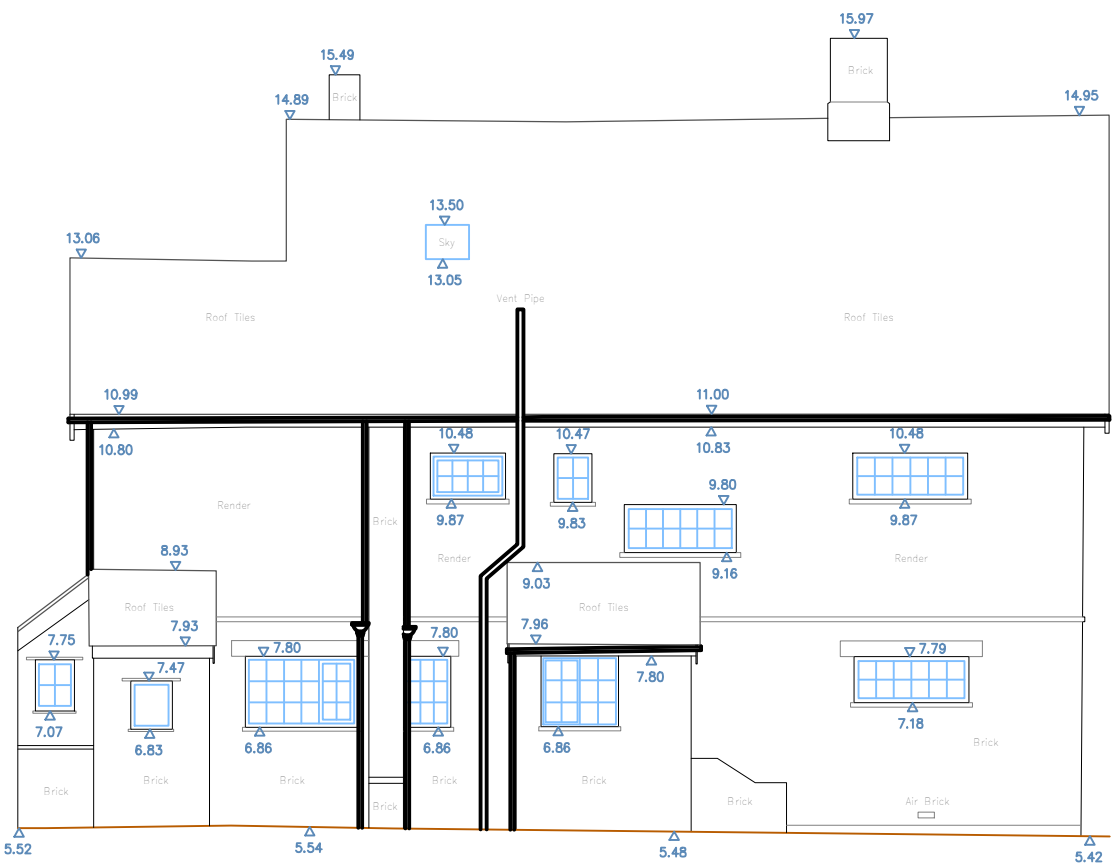


Elevation 1
Datum 4.00m

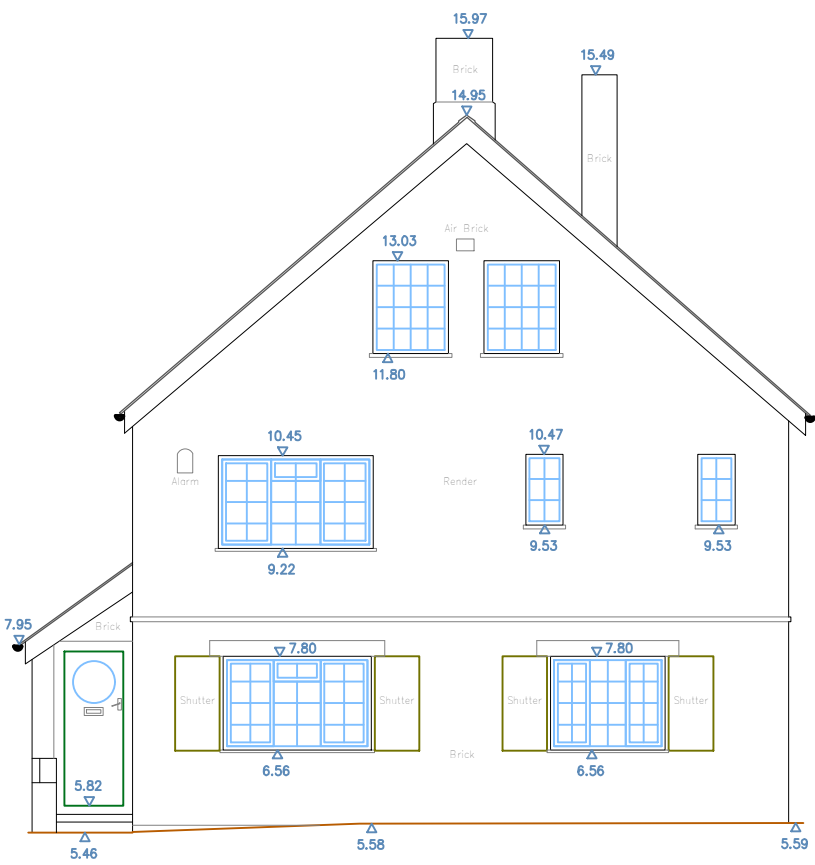


Elevation 2
Datum 4.00m

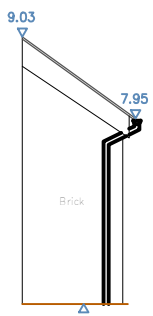


Elevation 3
Datum 4.00m

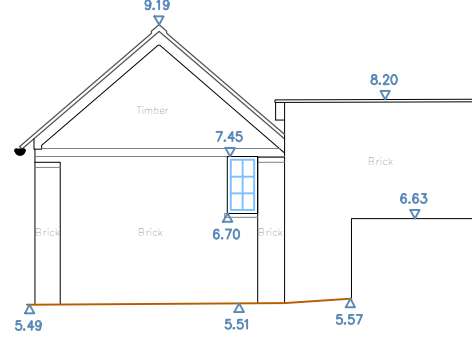


Elevation 4
Datum 4.00m

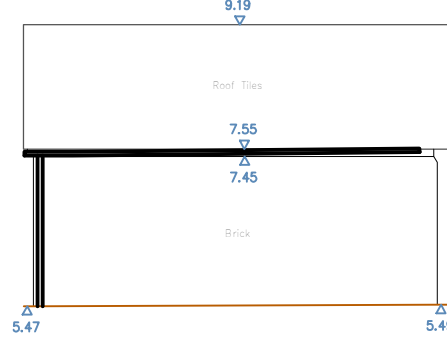


Elevation 5
Datum 4.00m

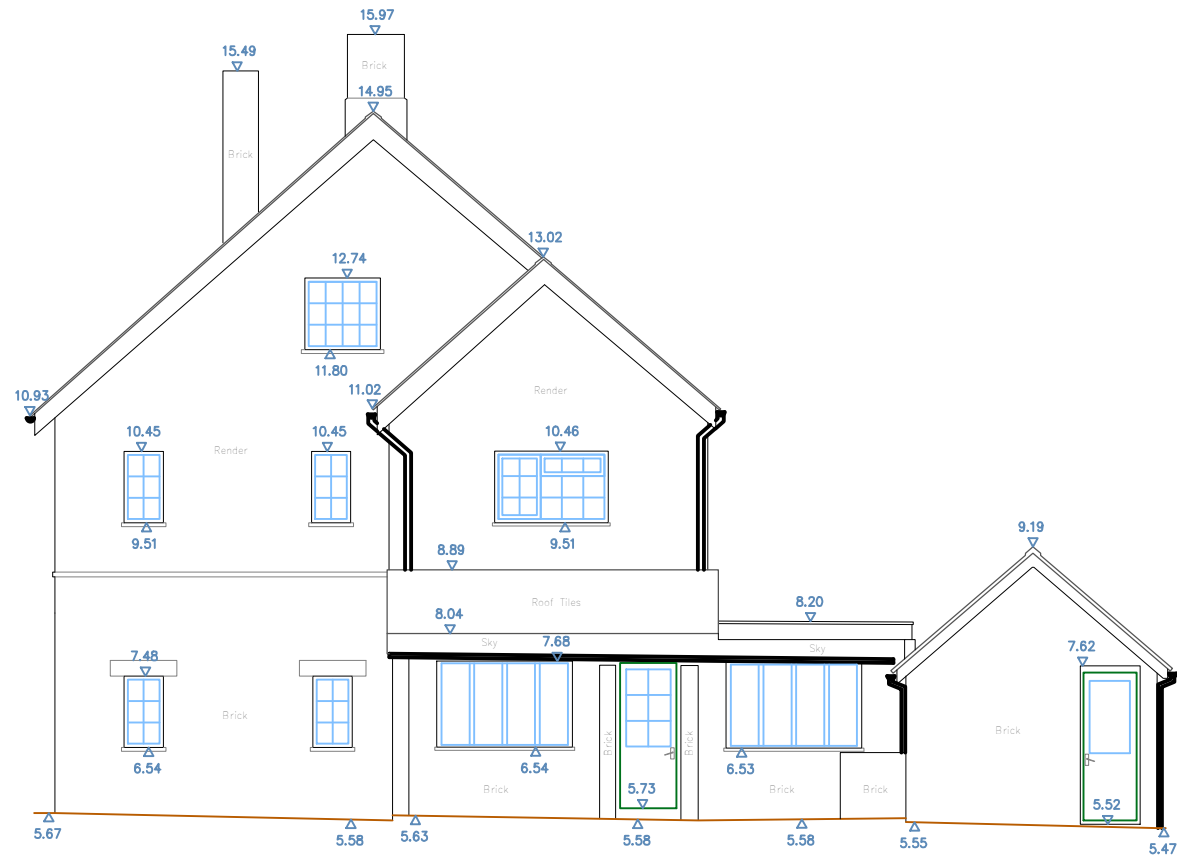


Elevation 6
Datum 4.00m

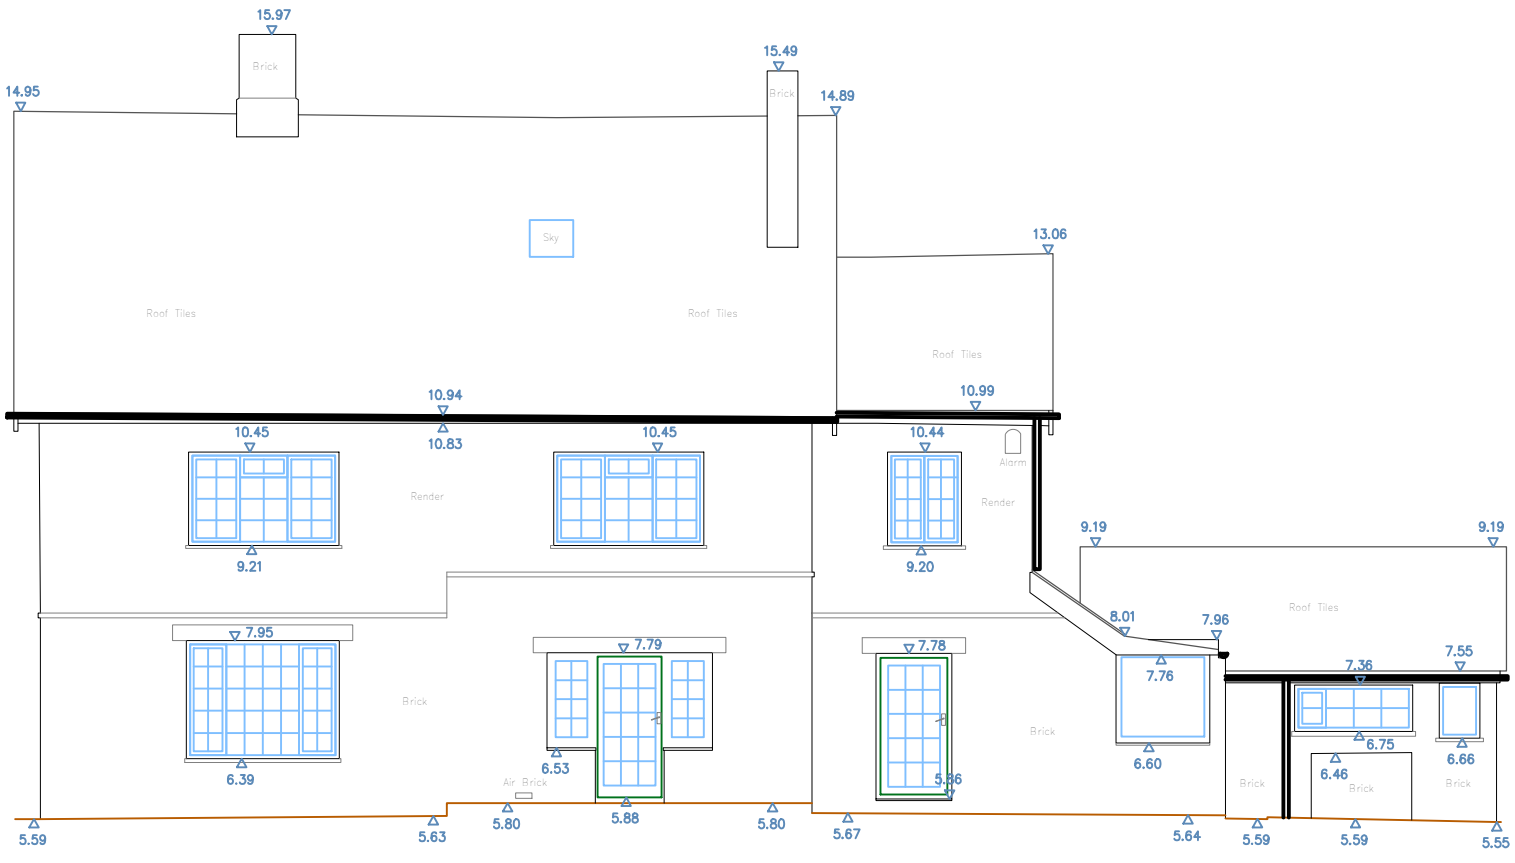


Elevation 7
Datum 4.00m

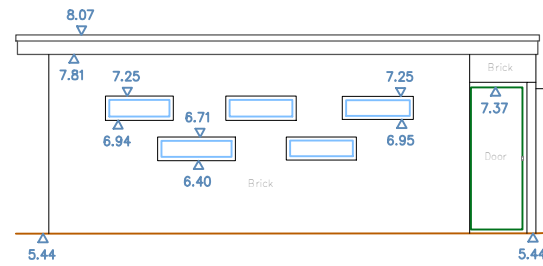


Elevation 8
Datum 4.00m

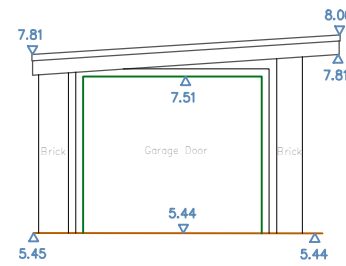

Elevation 9
Datum 4.00m

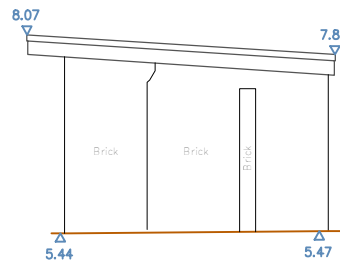

Elevation 10
Datum 4.00m

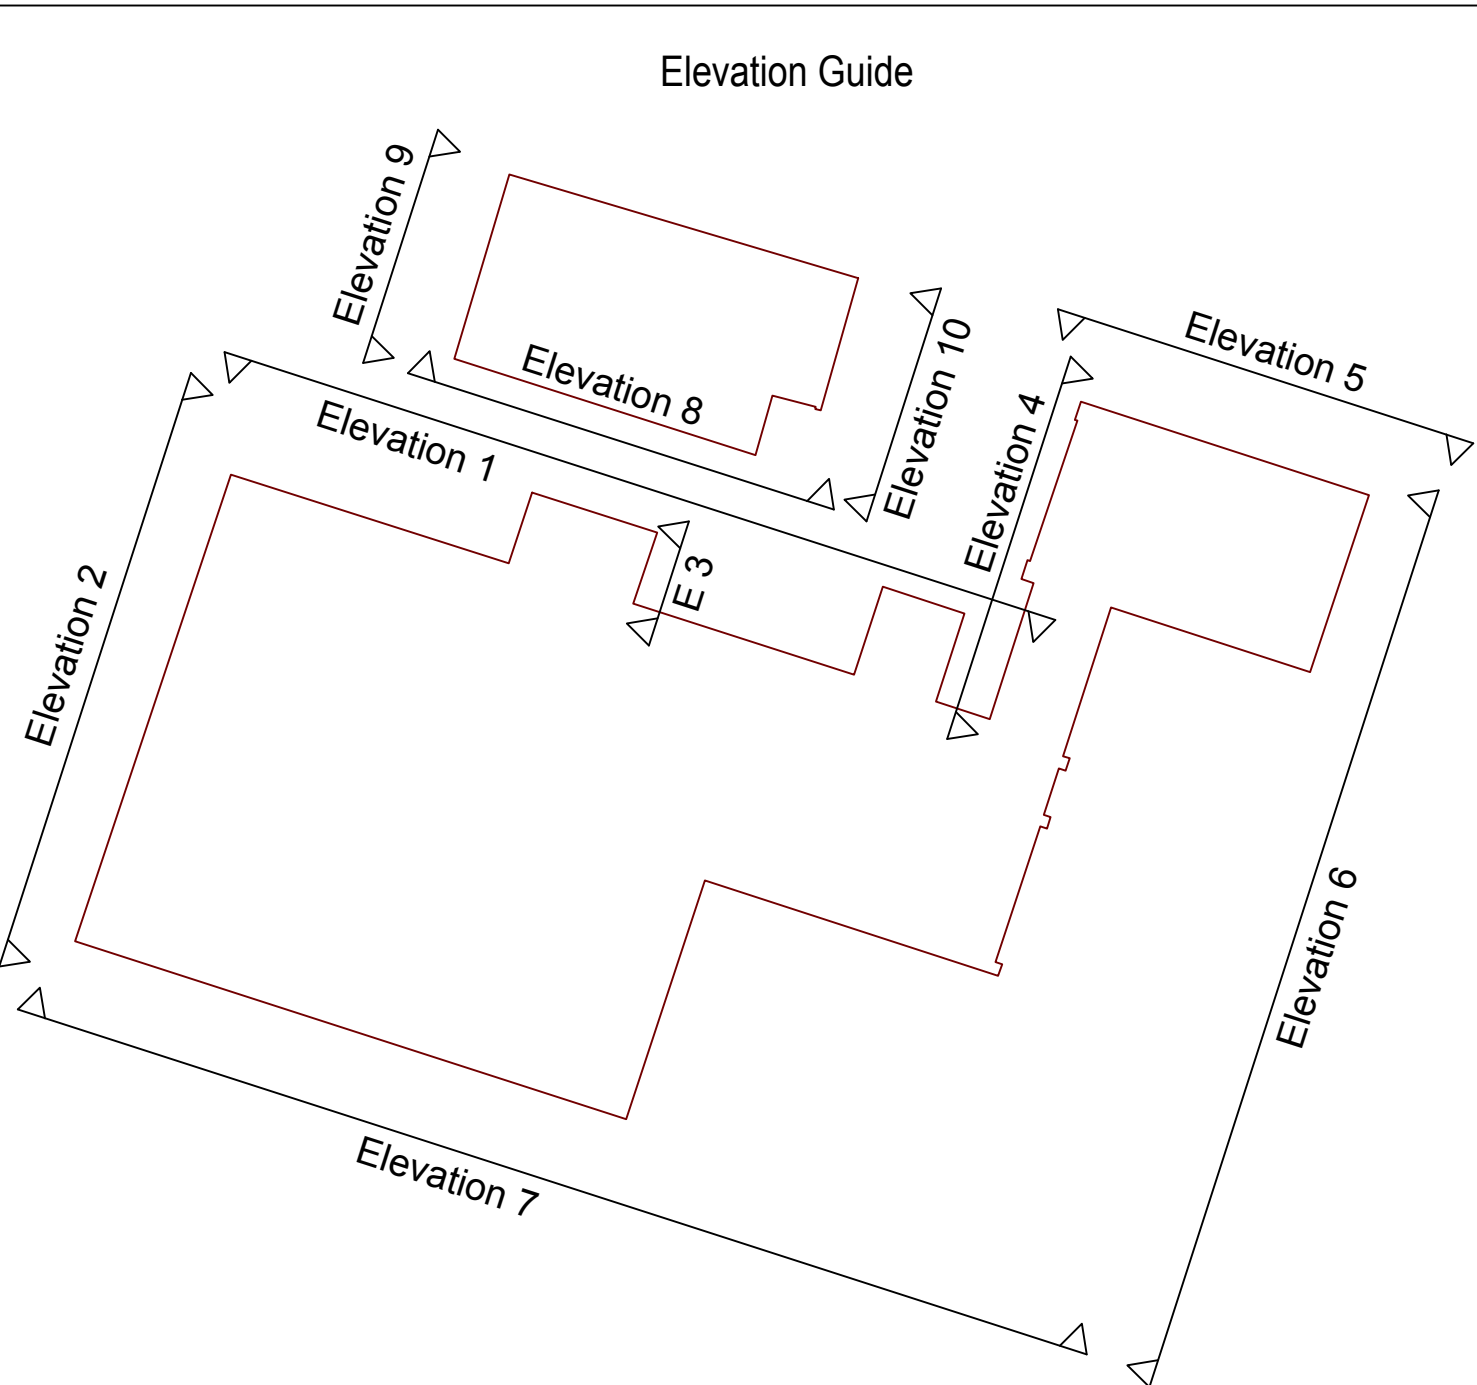

NOTES

This drawing is the copyright of Thrive Ltd ©. All rights reserved.
Ordnance Survey Data © Crown Copyright. All rights reserved.
Licence No. 100007359. DO NOT scale from this drawing.
Contractors, Sub Contractors and Suppliers are to check all relevant dimensions and levels of the site and building before commencing any shop drawings or building work. Any discrepancies should be recorded to the Architect.
Where applicable this drawing is to be read in conjunction with the Consultants' drawings.

REV	DESCRIPTION	DATE	AUTHOR	CHK'D
P1	Issued for planning	23/12/16	DS	

Cadmap Ltd
67 Meadway Drive
Horsell, Woking
Surrey, GU21 4TF
T: 01483 429385
E: info@cadmap.co.uk
W: www.cadmap.co.uk

PLANNING



Romsey Office
Building 300, The Grange, Romsey Road, Michelmersh, SO51 0AE
t: 01794 367703 f: 01794 367276 www.thrivearchitects.co.uk

PROJECT
Middleton House
Felpham
For: Mr Tim Hanslip

DRAWING
Existing Elevations

SCALE	DATE	AUTHOR	CHK'D
1:100 @ A1	23/12/16	TA	

JOB NO.	DRAWING NO.	REV
HANS160416	EE.01	P1

CLIENT REF.