


SCALE 1:20

117 ELHERO Sockaway Section
 Sockaway size 3.0m x 1.8m x 0.84m

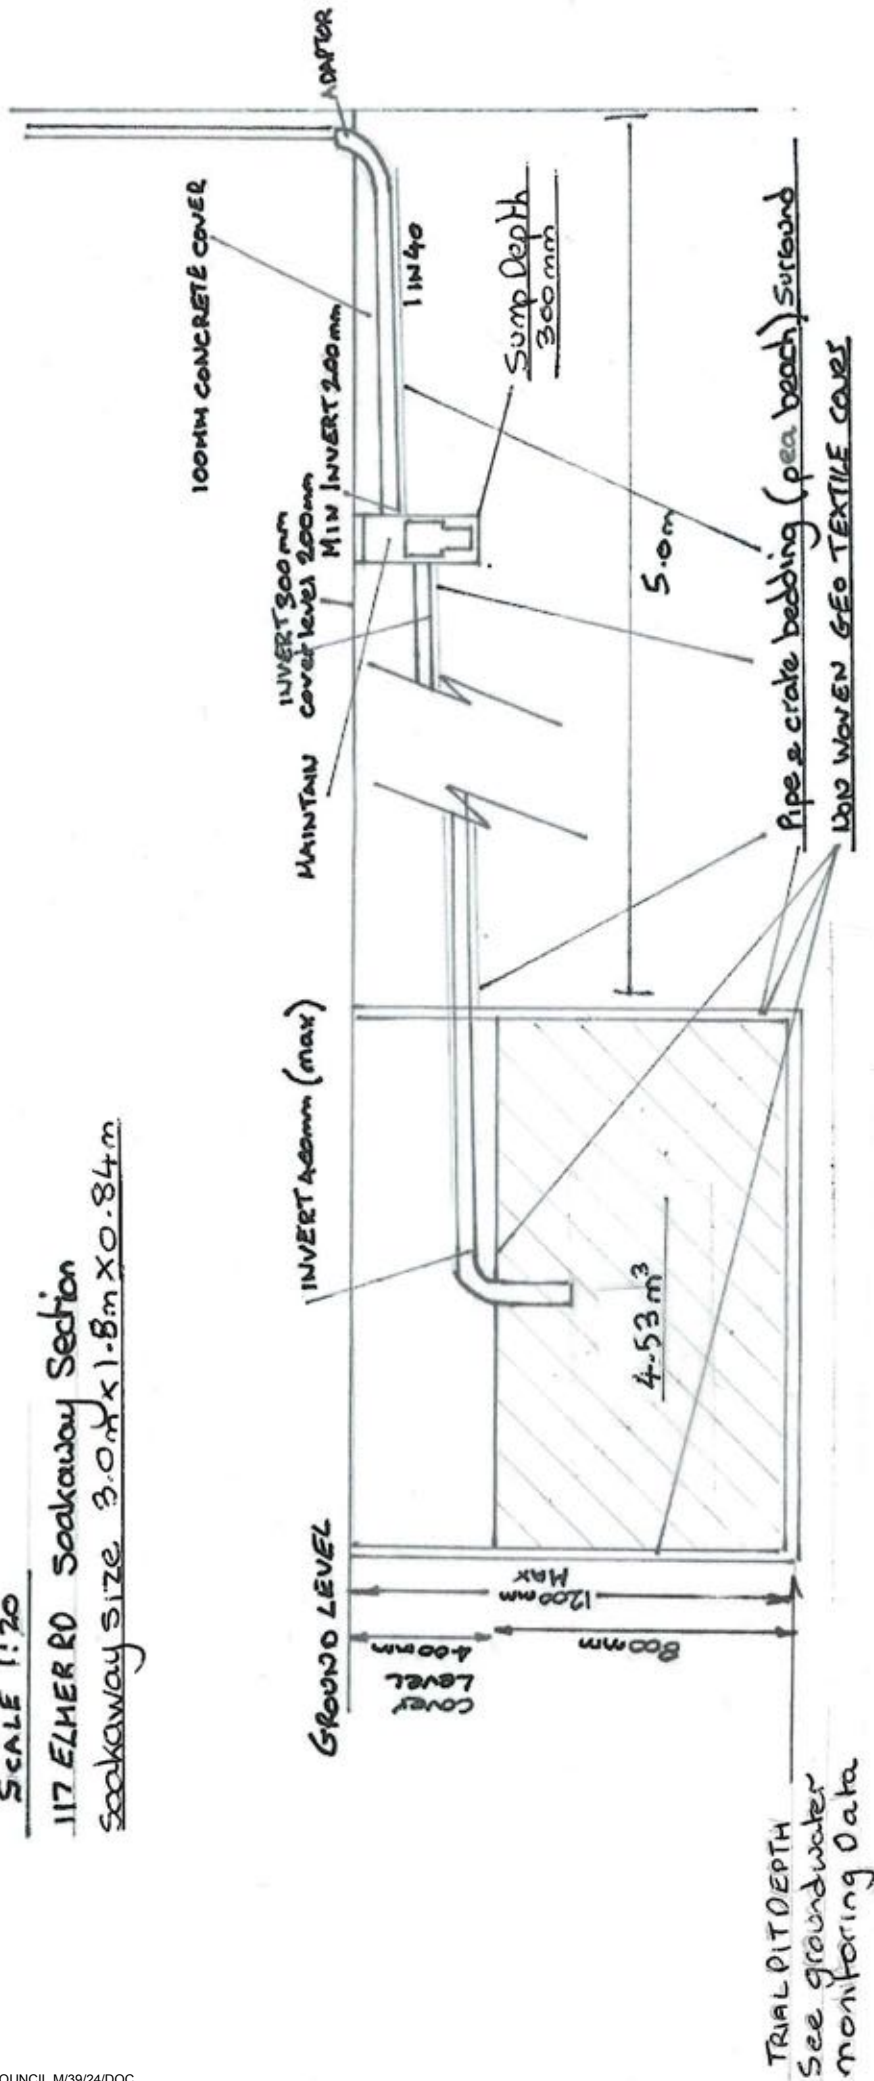

FOR Pipe bedding/surround construction notes
 See NHB C24 Standards (attached) or SUDS