

GROUND FLOOR 1/50

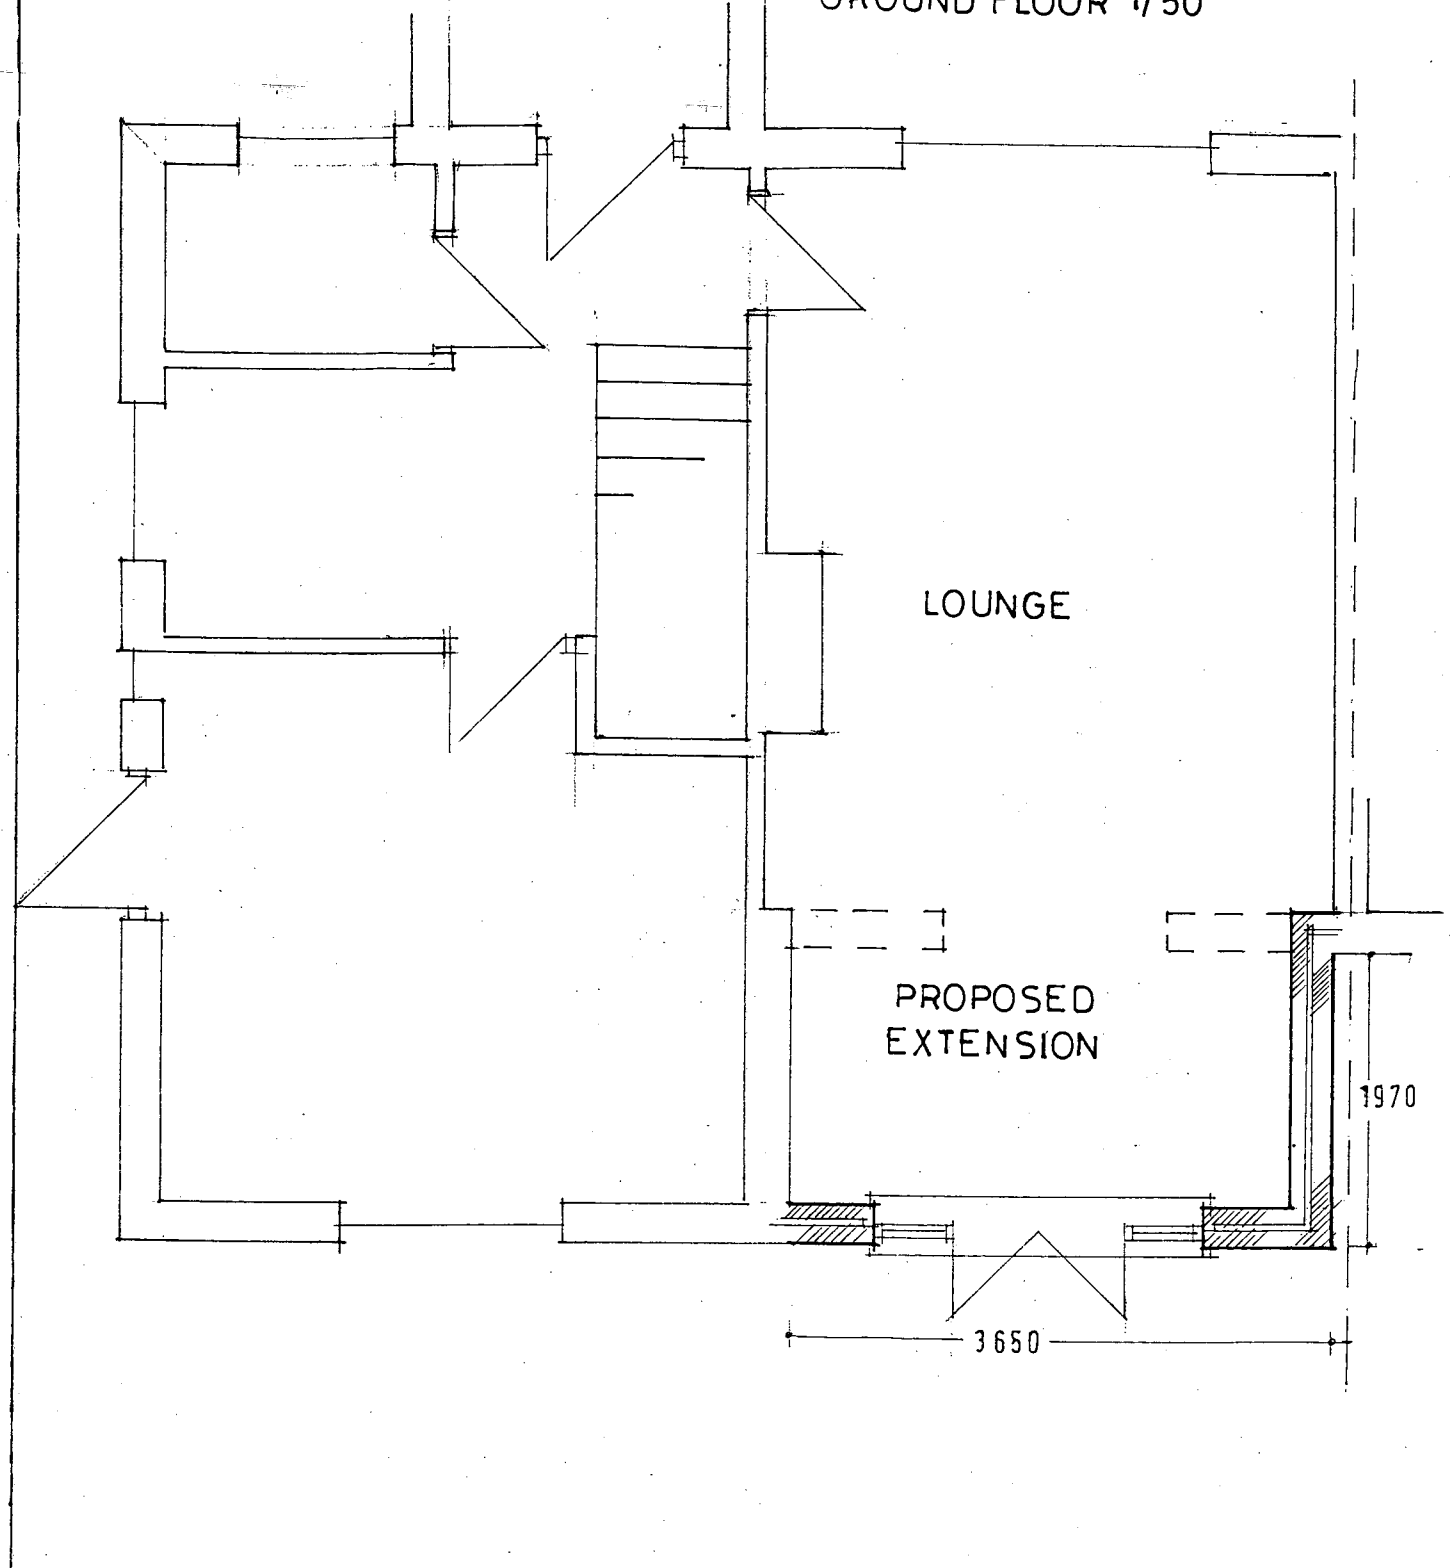

FIRST FLOOR 1/50

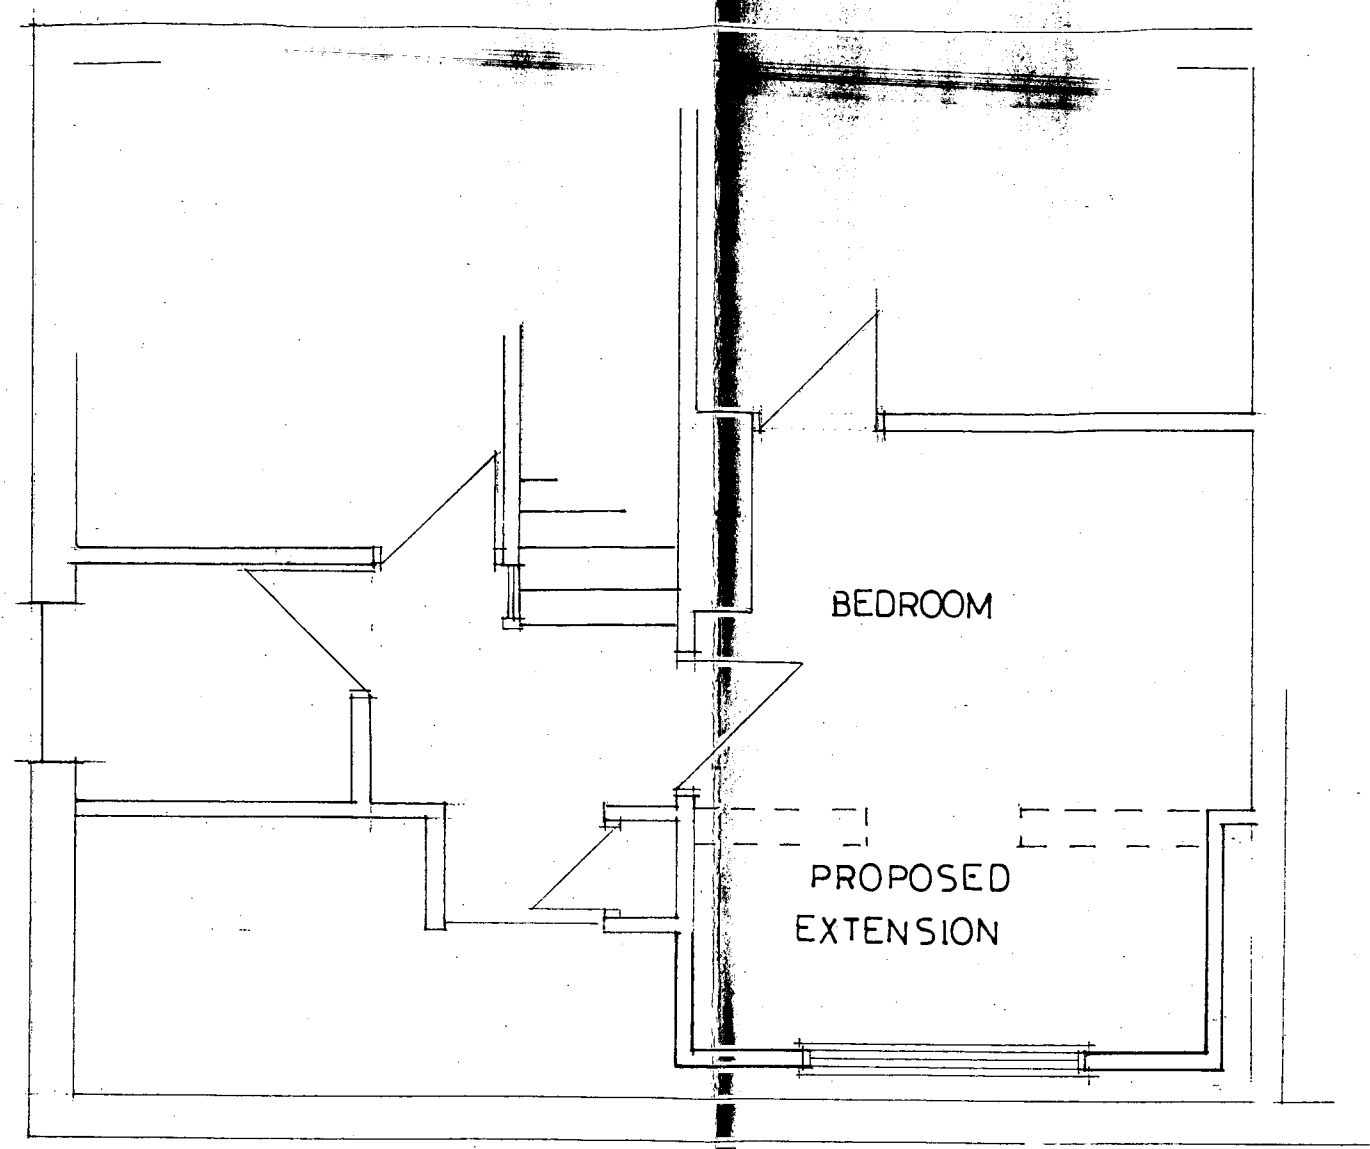

PROPOSED EXTENSION AT 27
THE BYWAY MIDDLETON ON SEA
WEST SUSSEX PO22 6DR
FOR MR AND MRS TUGWELL

ARUN DISTRICT COUNCIL
N 4066

RECEIVED 31/3/06

ARUN DISTRICT COUNCIL:M/40/06/ 31/03/2006