
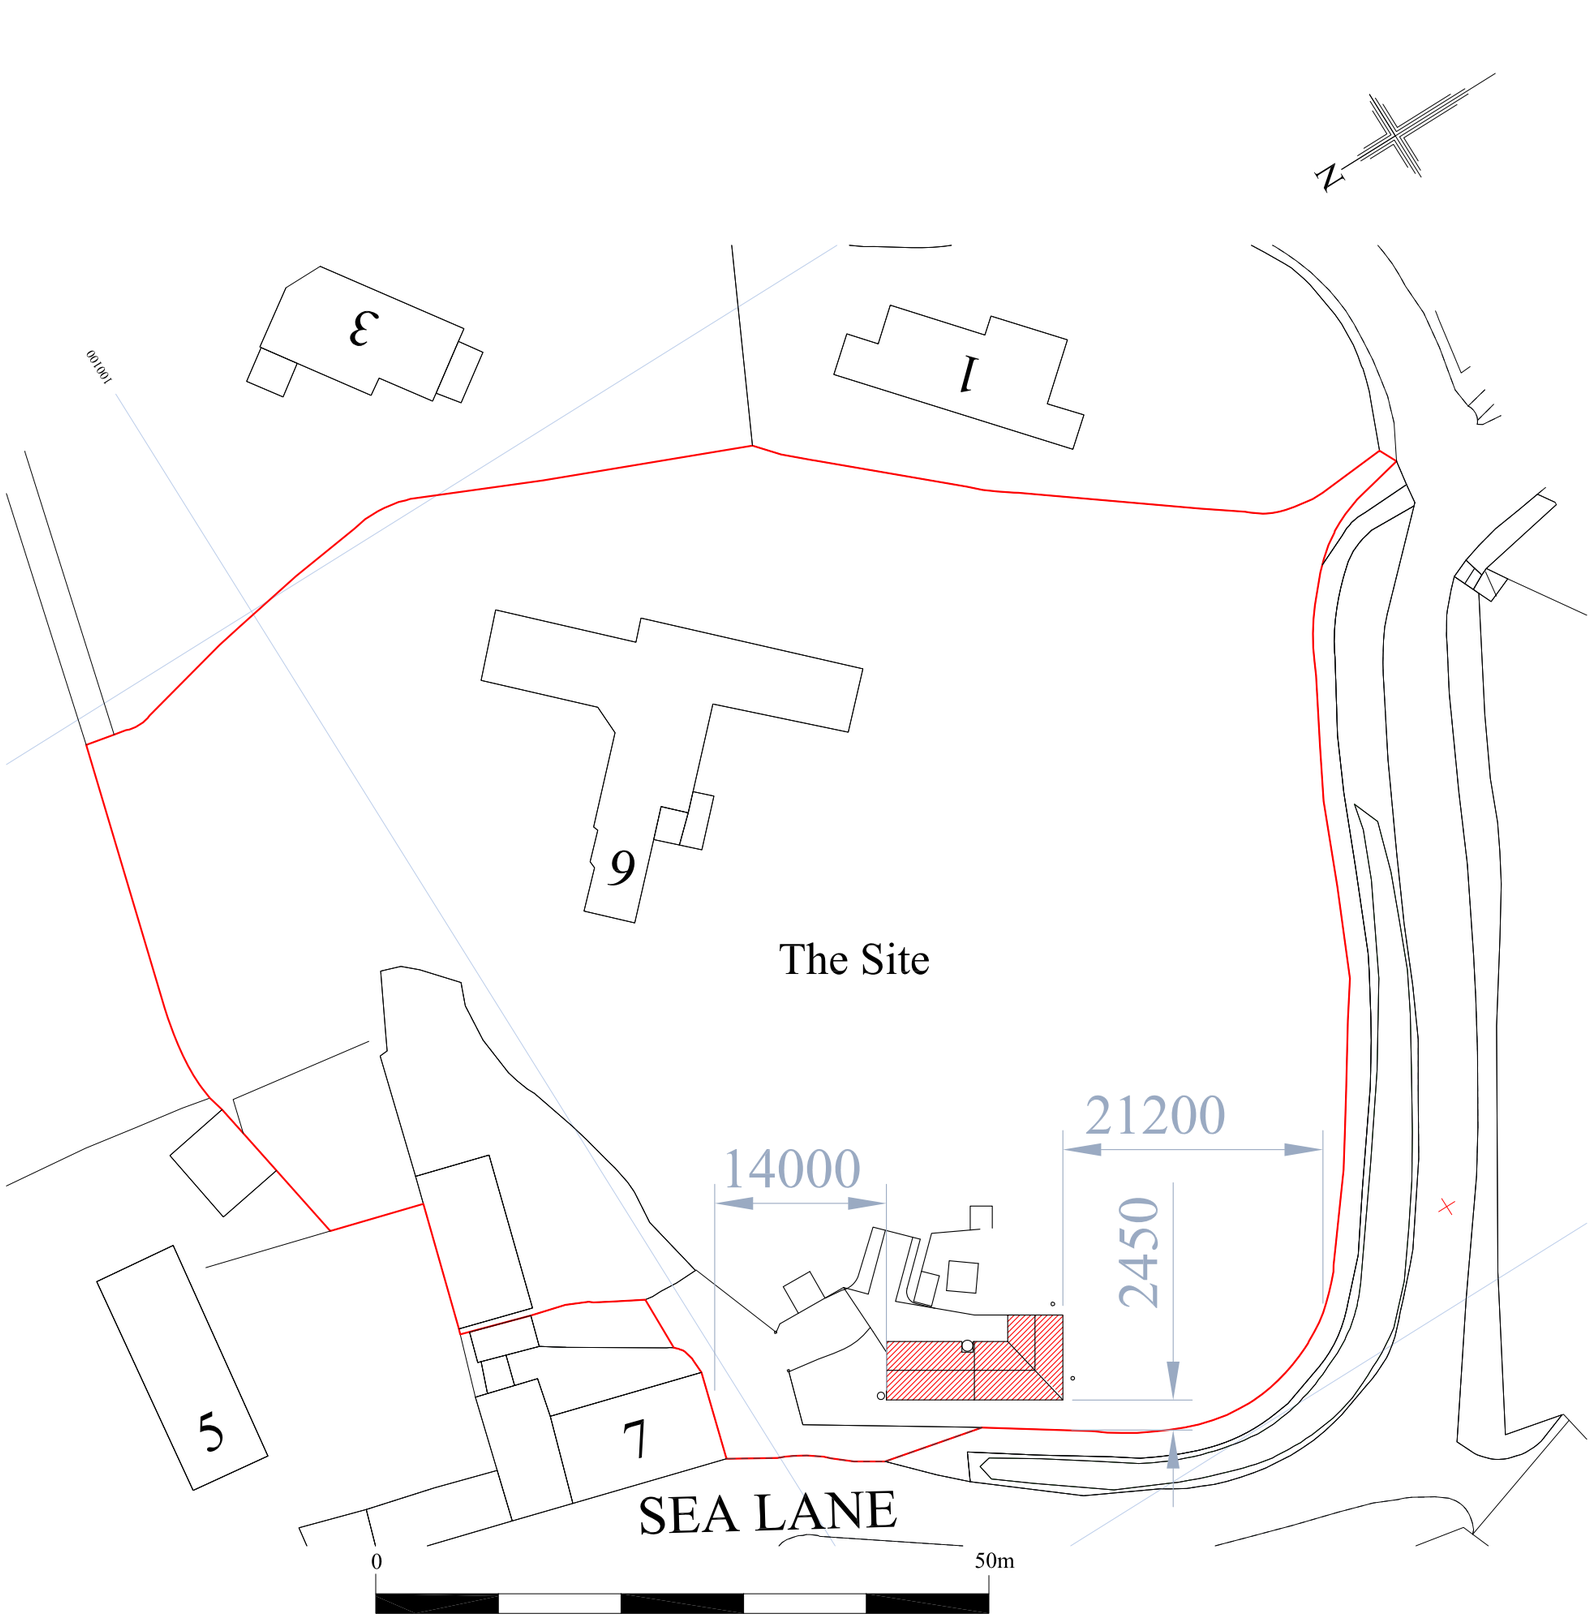


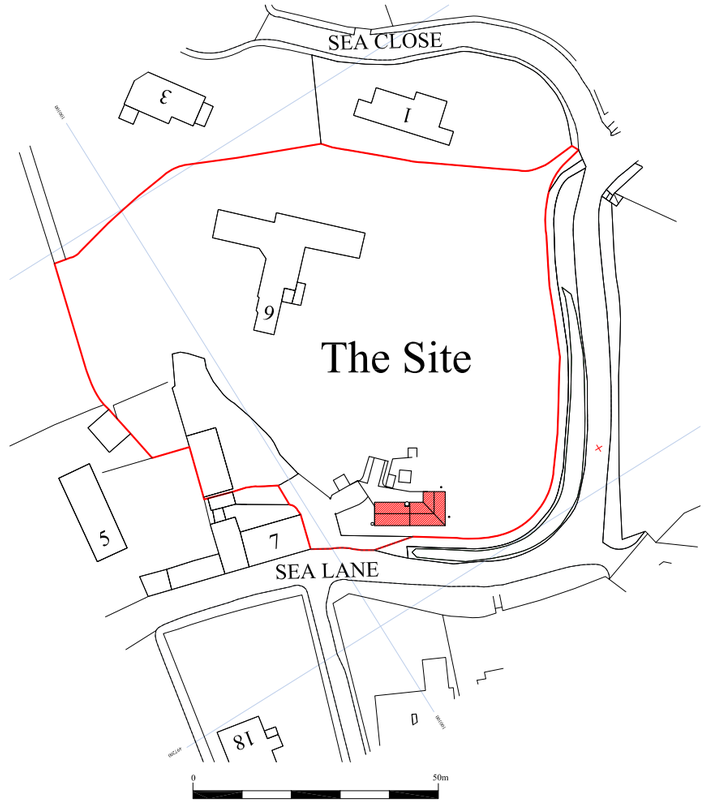

REVISIONS

Ordnance Survey Licence number 100045702
© Crown copyright 2010. All rights reserved.

Notes
1. These are computerised drawings for the purposes of obtaining planning & building regulations approvals & are based on certain overall measurements. They do not constitute working drawings.
2. Distortion and uneven walls etc. have been ignored with some average measurements.
3. Dimensions shown must not be relied upon and must be checked on site and verified prior to commencement of work.
4. Where applicable this drawing is to be read in conjunction with other consultants' drawings & calculations.
5. Do not scale from these drawings, except for planning purposes
6. Any Work undertaken prior to Planning and Building Regulations Approval is done so entirely at the Client/Contractors own risk
© 2010 - A.H.Sutcliff

SUTCLIFF CONSULTANTS Ltd
The Association of BUILDING ENGINEERS
The Beach House
16 Manor Way, Elmer Sands
West Sussex, PO22 6LA
Tel: 01243 586004
Fax: 08708 793194
Mob: 07799 393250
E-mail: mail@sutcliffconsultants.co.uk

PROJECT DETAIL
Hollow Way Croft
Sea Lane
Middleton on Sea

Rebuilding of stables and store

FOR: Mr & Mrs Hyman

DRAWING: Block & Location plans
SCALE: 1:1250, 1:500
DATE: June 2010
DRAWN: A. H. Sutcliff
DRAWING: 1026/02
REVISION:

ARUN DISTRICT COUNCIL M/40/10/