



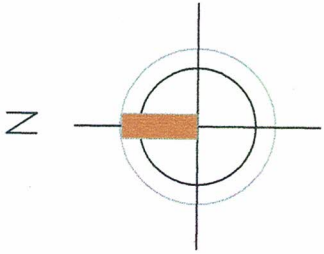

LOCATION PLAN 1:1250

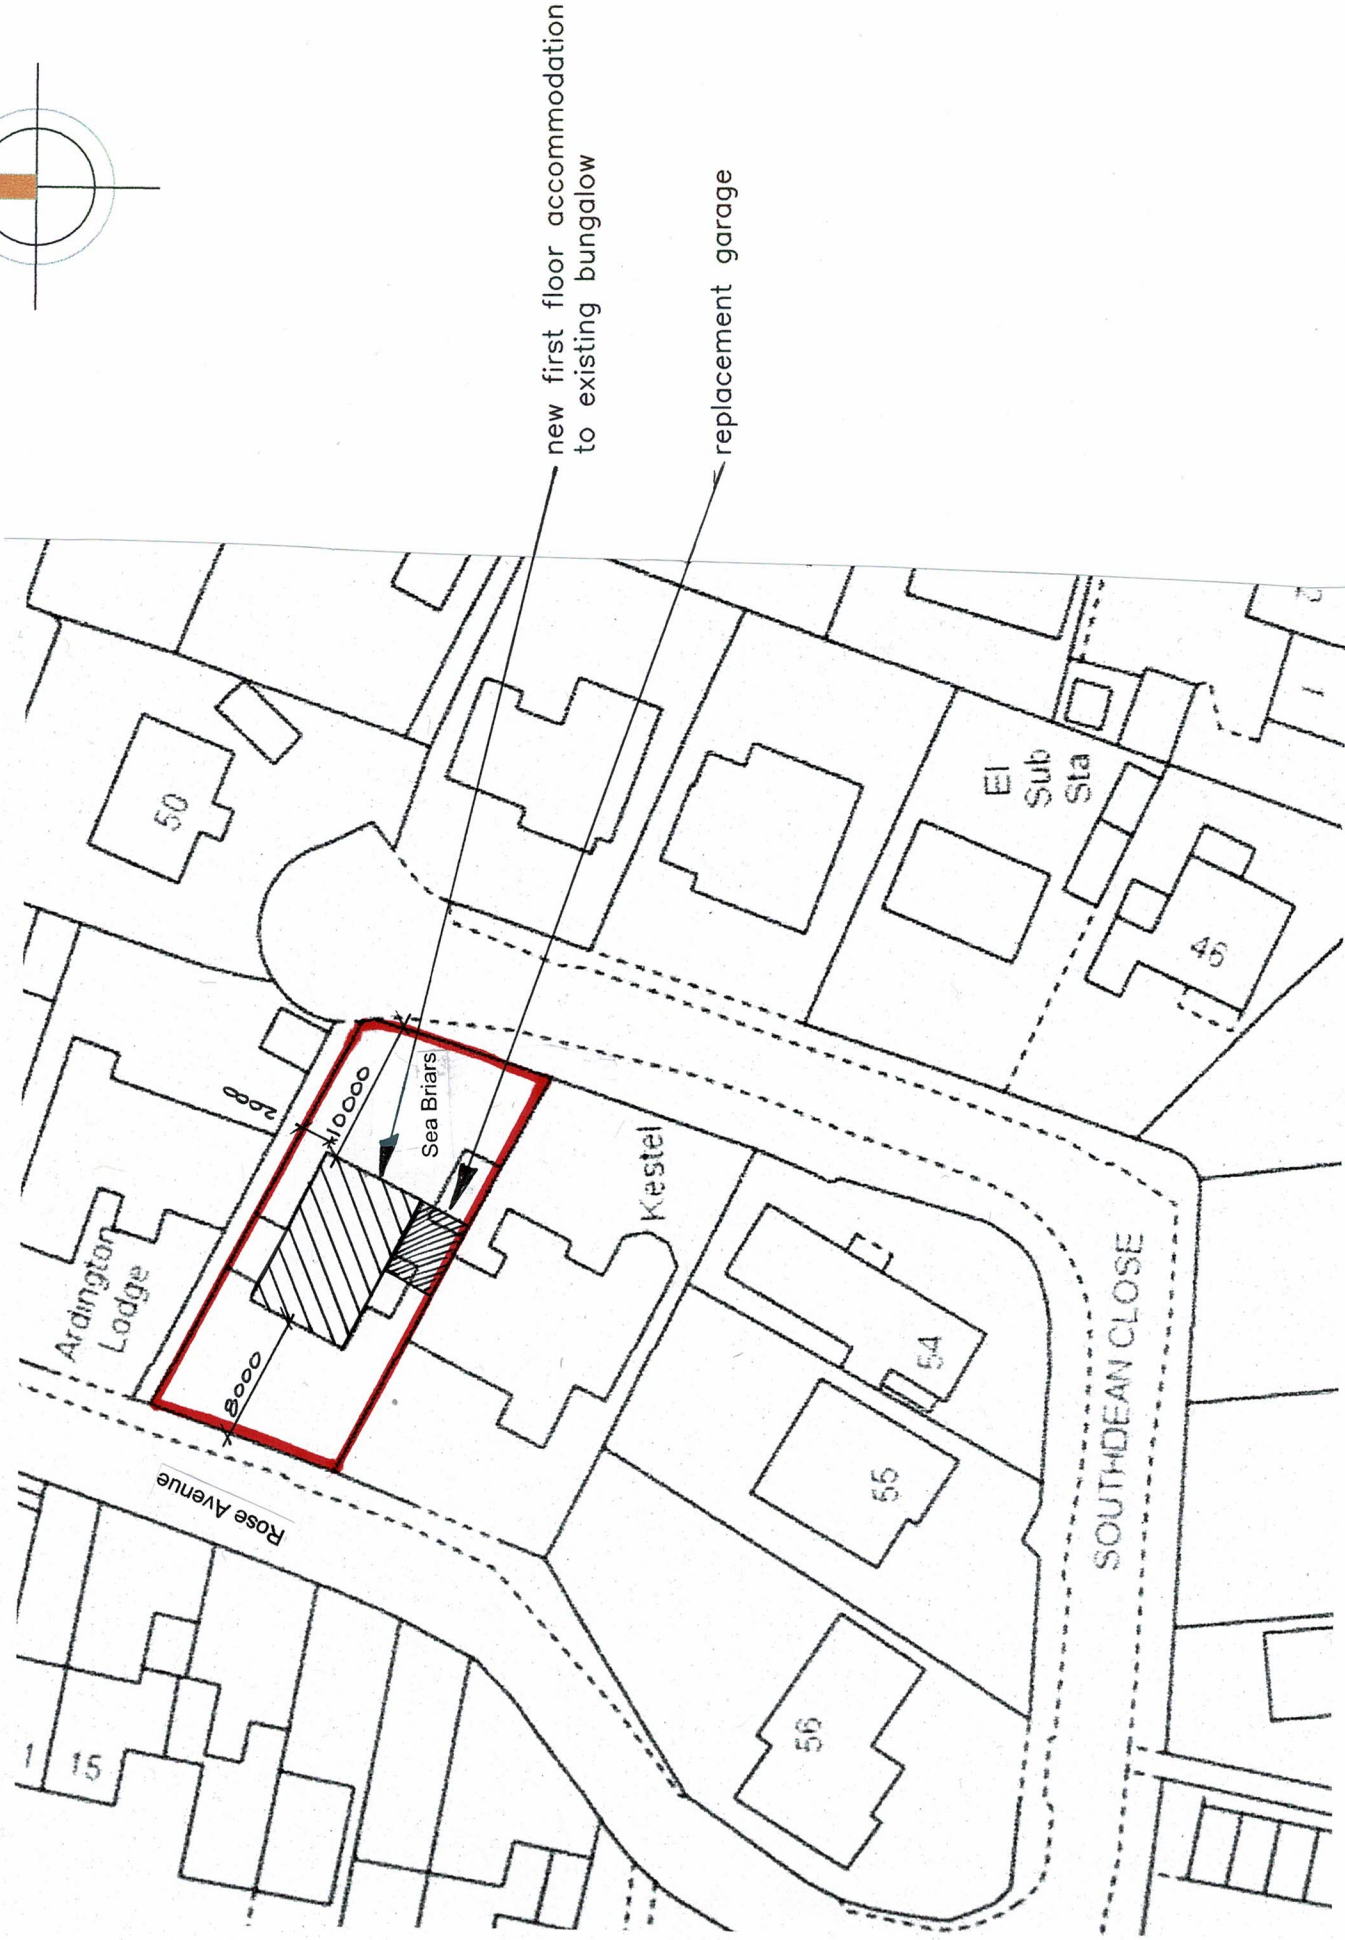

SITE BLOCK PLAN 1:500

Amdesign
ARCHITECTURE DESIGN DEVELOPMENT
Leeza Aldis-Hobbs ARB RIBA SPAB
Mob: 07756 329400
e-mail: leeza@amdesignltd.co.uk

PROJECT
**SEA BRIARS
ROSE AVENUE
ELMER
PO22 7TG**
PROJECT STAGE
PLANNING

DRAWING
**LOCATION PLAN
SITE BLOCK PLAN**
DRAWING No
239/01
SCALE
DATE 1:1250 1:500
MARCH 2018
DRAWN
CHECKED LA

LETTER	REVISION	DATE

This scheme is subject to town planning and all other necessary consents. All dimensions and levels to be checked on site. This drawing is to be read in conjunction with other relevant drawings and documents. Report all discrepancies to the Architect before work commences. AM Design is the trading name of AM Design Ltd © AM Design Ltd. All rights reserved.