ARUN DISTRICT COUNCIL M/4018/HH

EXISTING WEST ELEVATION 1:100

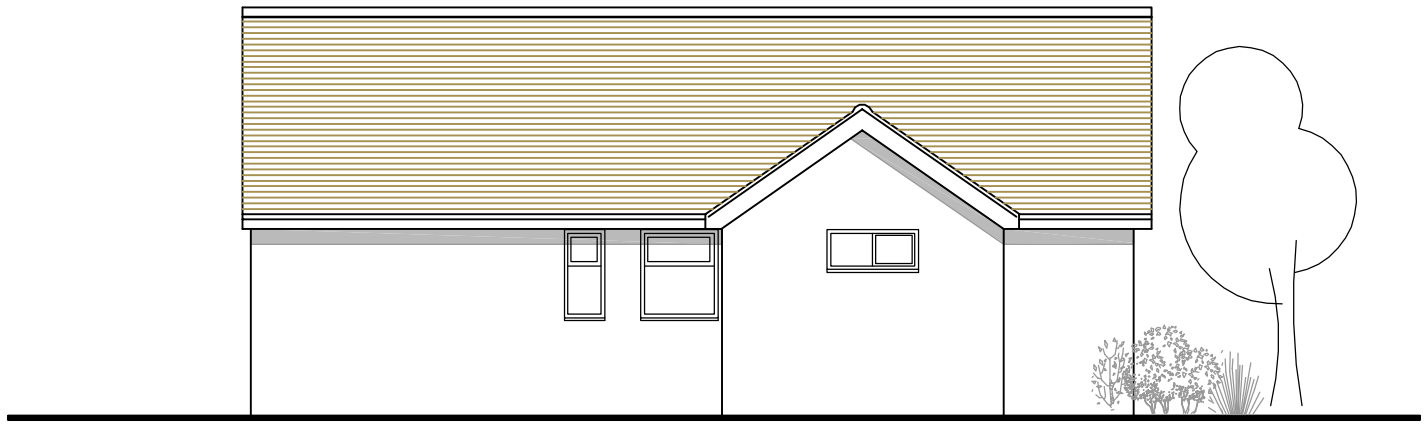

EXISTING NORTH ELEVATION 1:100

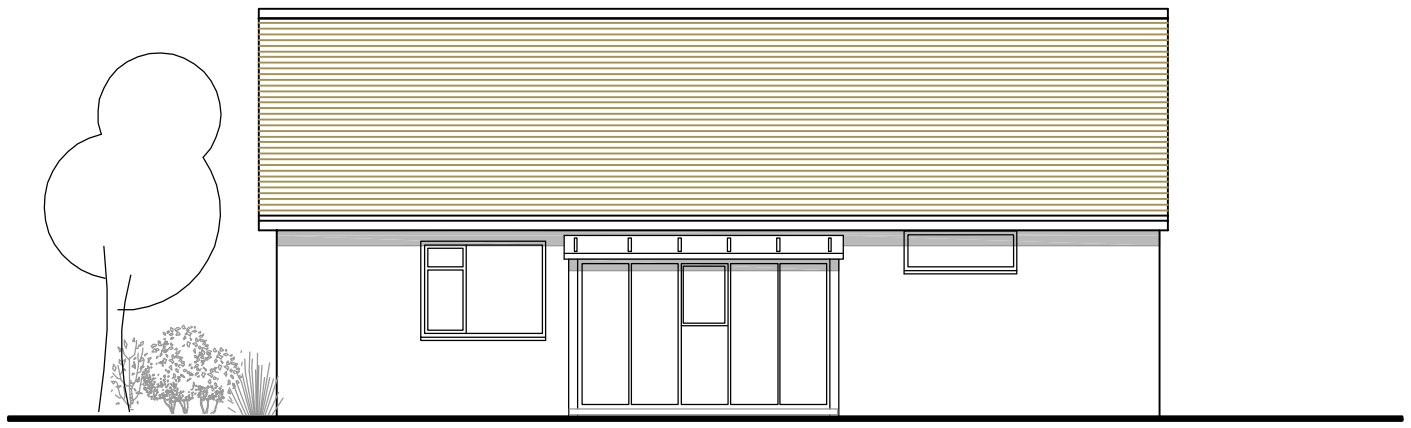

EXISTING SOUTH ELEVATION 1:100

EXISTING EAST ELEVATION 1:100

AMdesign
ARCHITECTURE DESIGN DEVELOPMENT
Leeza Aldis-Hobbs ARB RIBA SPAB
Mob: 07756 329400
E-mail: leeza@amdesignltd.co.uk

PROJECT
SEA BRIARS
ROSE AVENUE
ELMER
PO22 7TG
PROJECT STAGE
PLANNING

DRAWING
EXISTING
ELEVATIONS
DRAWING No 239/03
REVISION

SCALE 1:100 DRAWN LA
DATE SEPT 2017 CHECKED

LETTER	REVISION	DATE

This scheme is subject to town planning and all other necessary consents. All dimesions and levels to be checked on site. This drawing is to be read in conjunction with other relevant drawings and documents. Report all discrepancies to the Architect before work commences.