


EXISTING GROUND FLOOR
PLAN 1/100

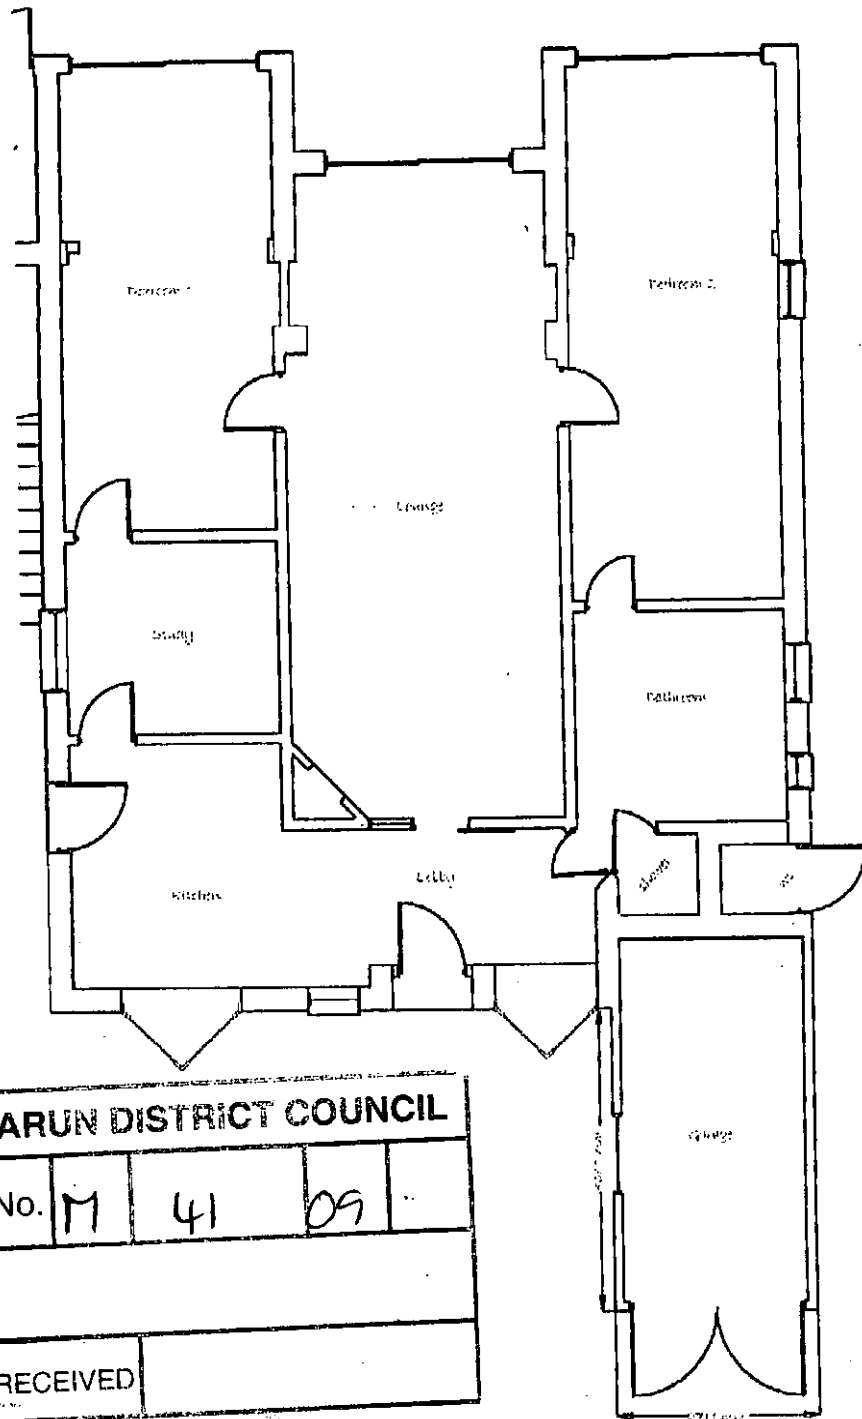

ARUN DISTRICT COUNCIL				
No.	M	41	09	
RECEIVED				