


ARUN DISTRICT COUNCIL			
No.	14	08	
RECEIVED			

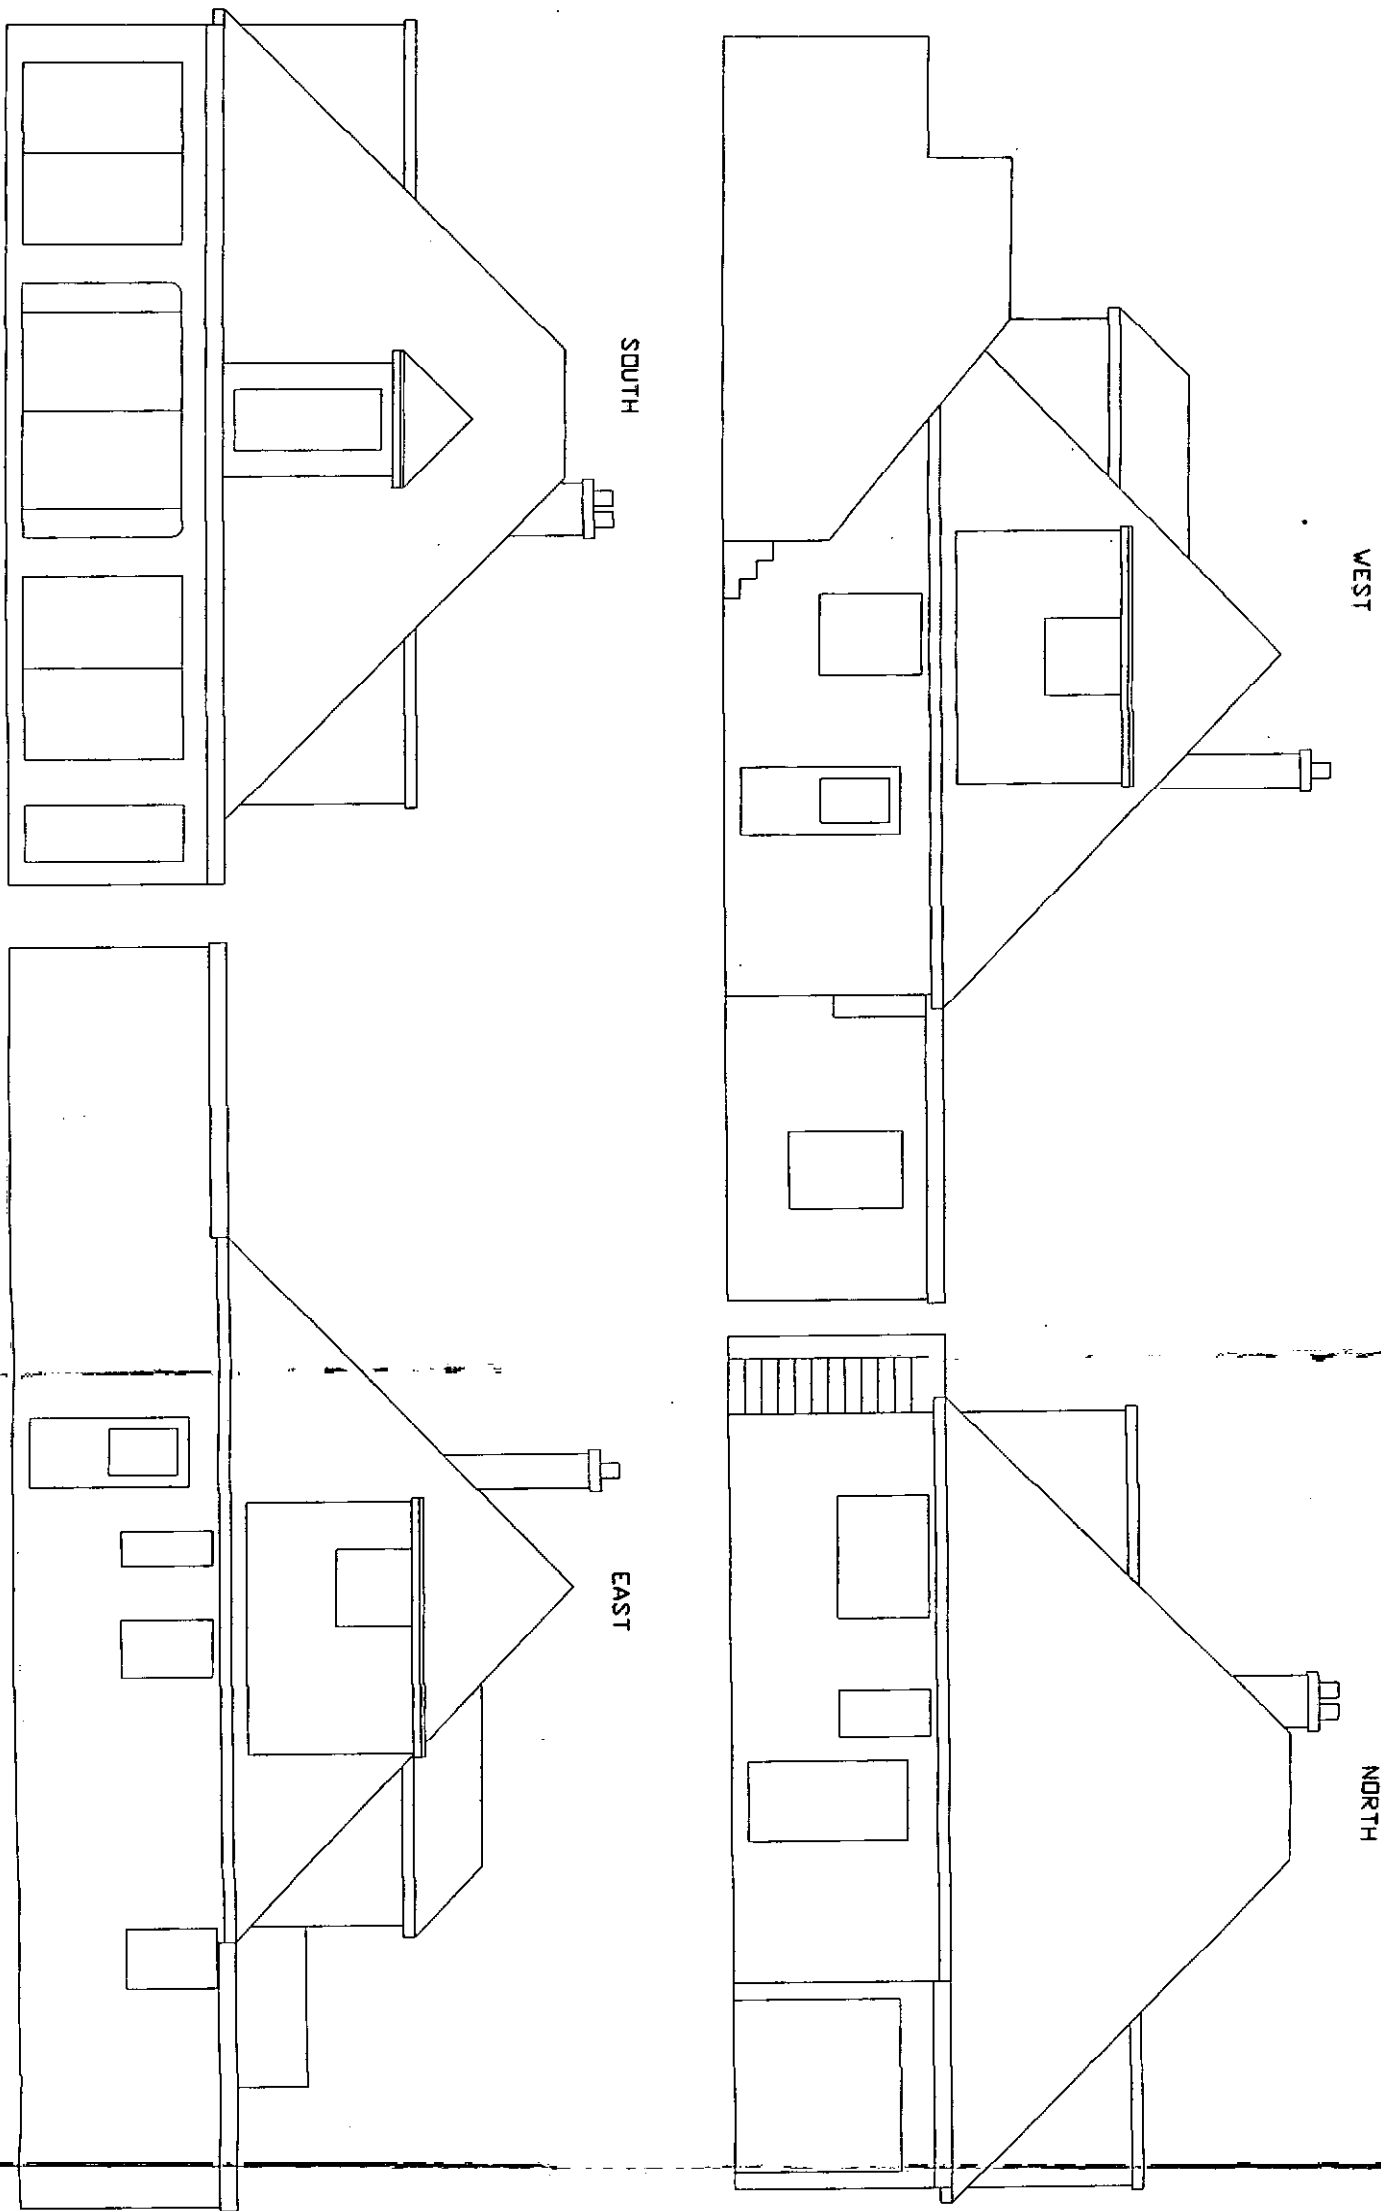

REVISIONS

Notes
1. These are computerised drawings for the purposes of obtaining planning & building regulations approvals & are based on certain overall measurements.
2. Dimensions shown must not be relied upon and must be checked on site and verified prior to commencement of work.
3. Where applicable this drawing is to be read in conjunction with other consultants' drawings & calculations.
4. Do not scale from these drawings, except for planning purposes.
5. Any work undertaken prior to Planning and Building Regulations Approval is done so entirely at the Client/Contractors own risk.
© 2007
T. Murray



TIM MURRAY MBENG
BUILDING CONSULTANT
8 Shaw Close
Middleton - on - Sea
West Sussex, PO22 7TG
Tel: 01243 586273

PROJECT DETAIL
174 ELMER ROAD, MIDDLETON
ON SEA, WEST SUSSEX, PO22 6JA.

EXTENSION AND ALTERATIONS
FOR: MISS Y. BIRD

DRAWING	SCALE
EXISTING ELEVATIONS	1/100
DATE: APRIL 2009	
DRAWN: T. Murray	
DRAWING: 09/15/4	REVISION: