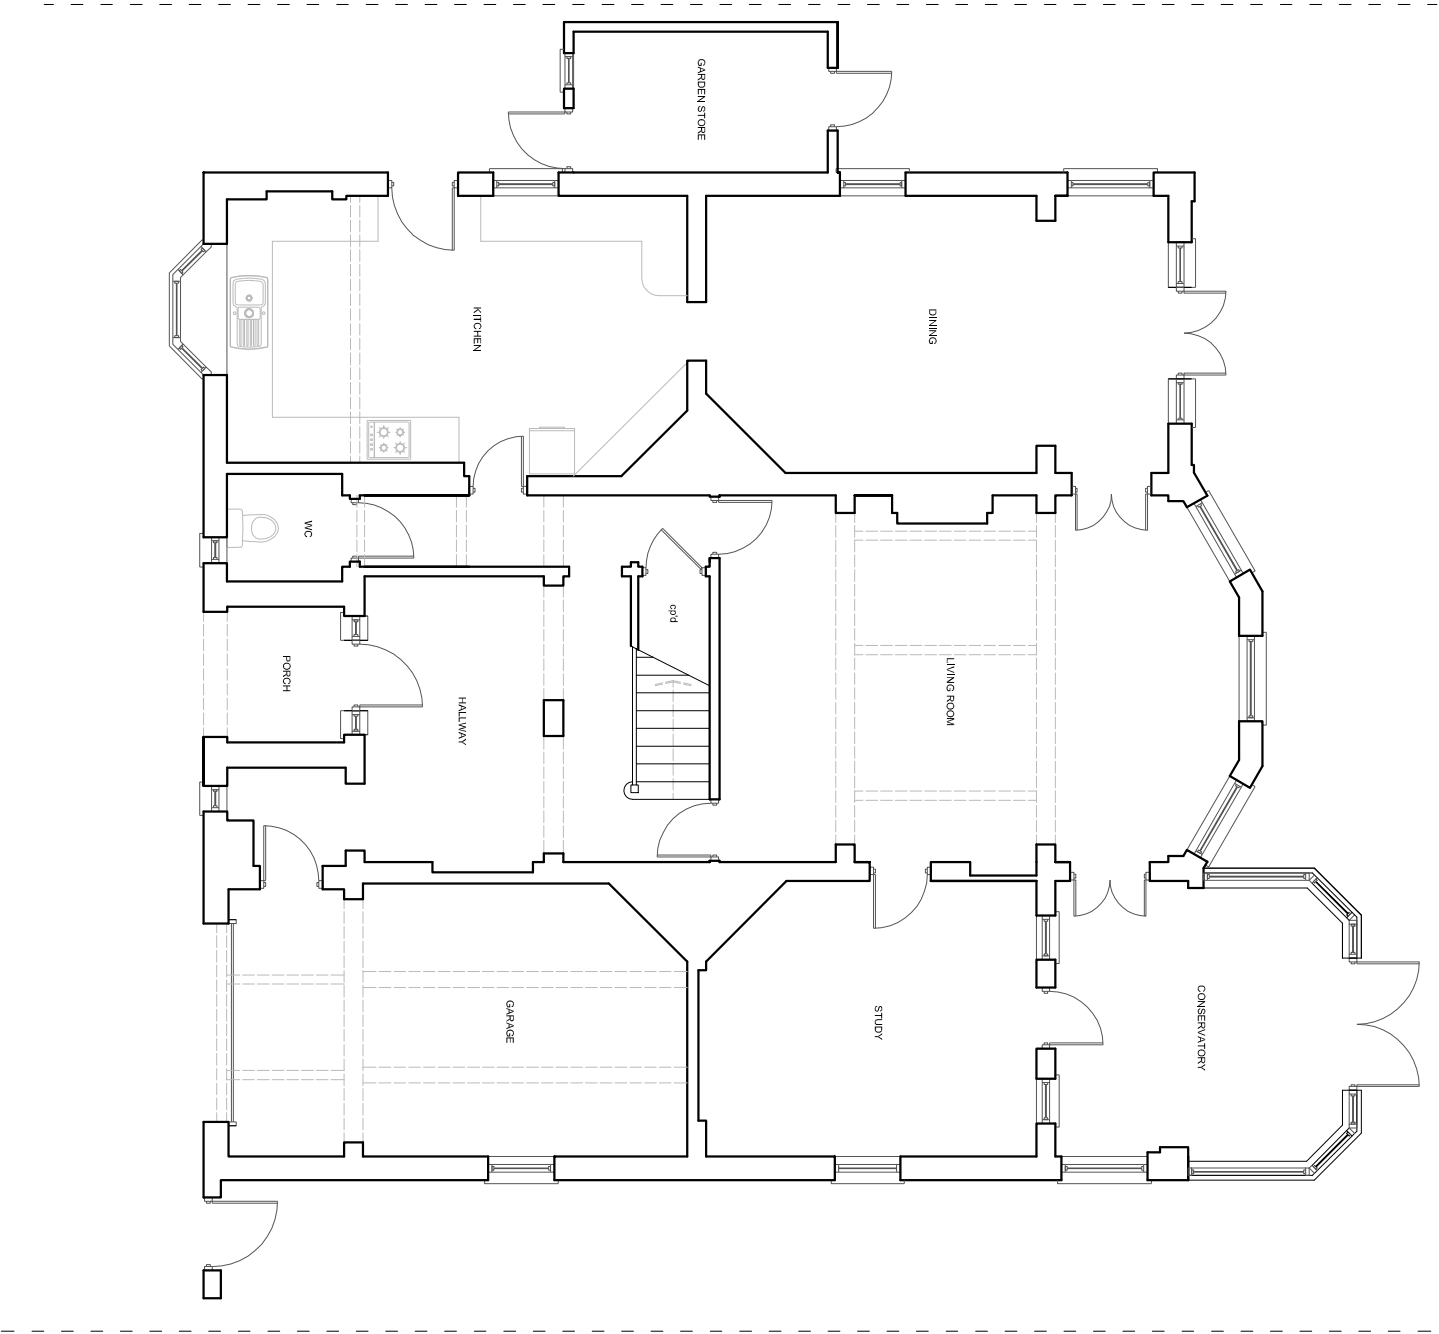


EXISTING GROUND FLOOR PLAN

SUSSEX BUILDING CONSULTANCY LIMITED	
25 SEA WAY, MIDDLETON ON SEA, BOGNOR REGIS, WEST SUSSEX.	
SCALE - 1/100 REV - DATE - 20/02/2018	
 LABC partner BOGNOR REGIS	3 MORTGATE ROAD PO21 3JZ TEL - (01243) 863779