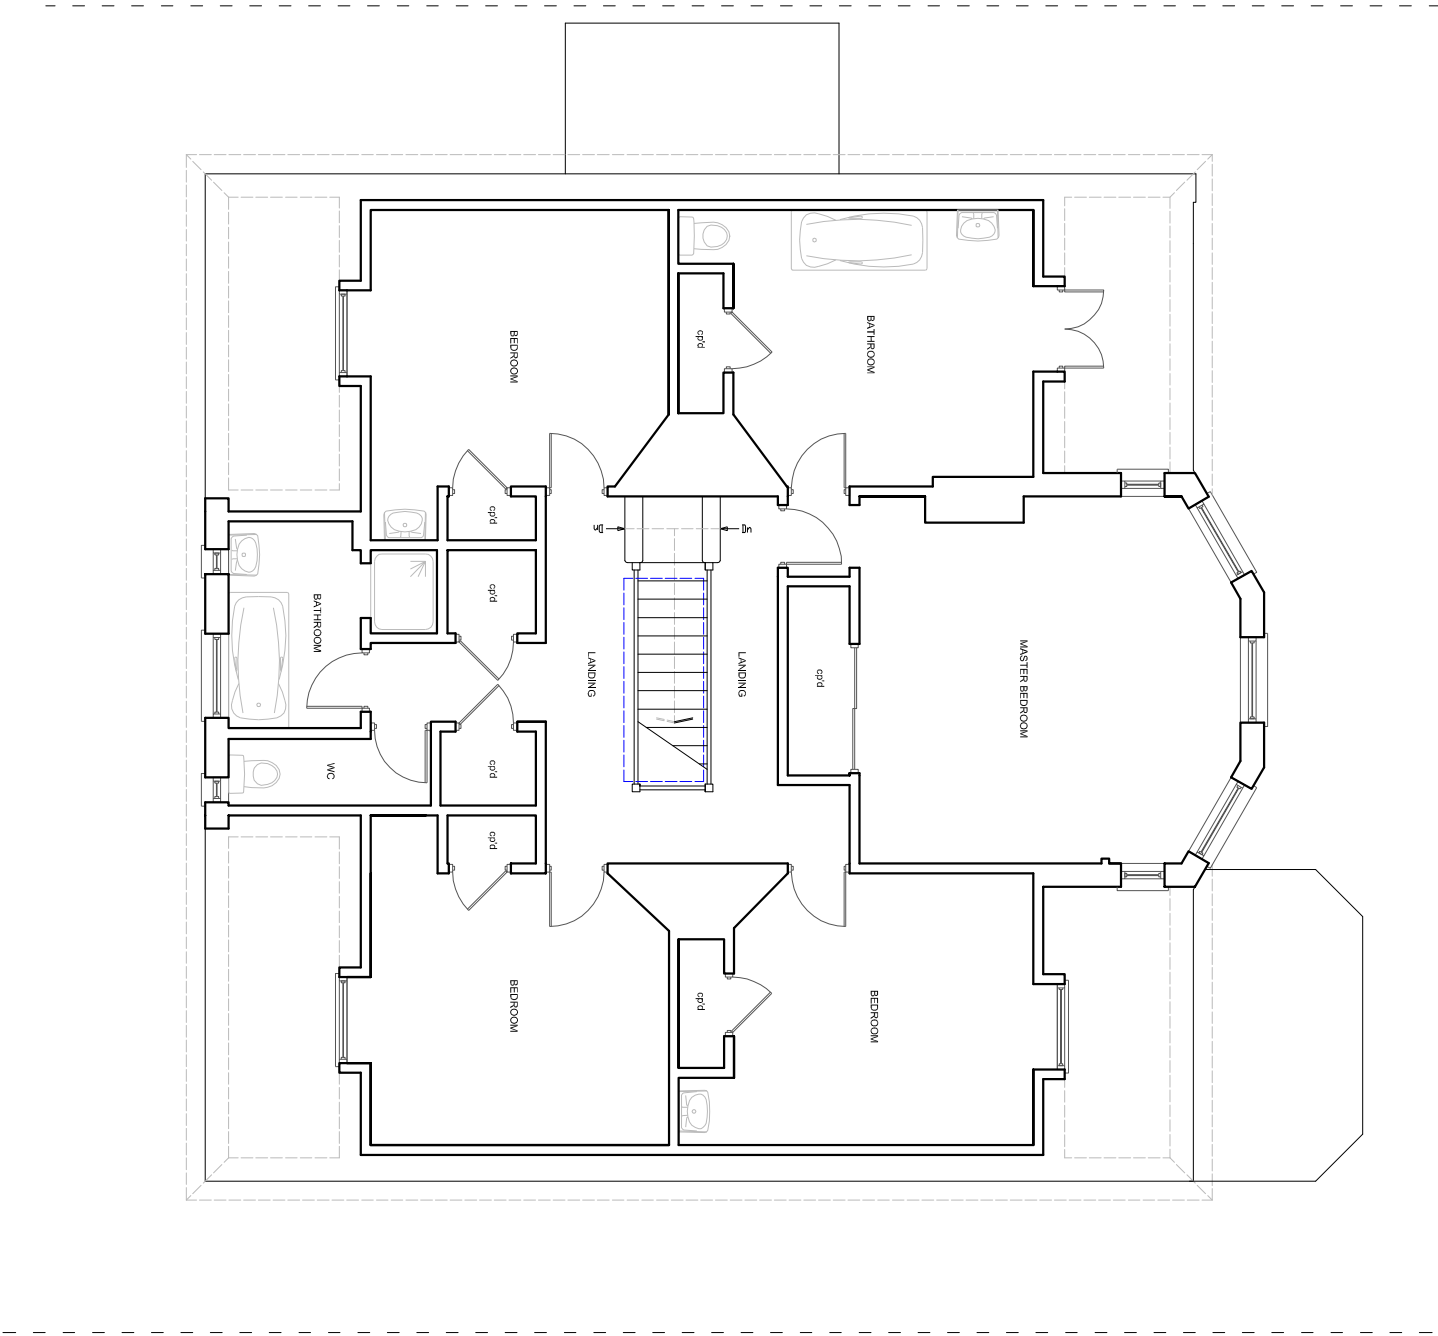


[illegible]

0 2 4 6 8 10

EXISTING FIRST FLOOR PLAN

SUSSEX BUILDING CONSULTANCY LIMITED

25 SEA WAY, MIDDLETON ON SEA
BOGNOR REGIS, WEST SUSSEX.

SCALE - 1/100 REV - DATE - 20/02/2018



3 NORTH COLE ROAD
BOGNOR REGIS
PO21 5LZ
TEL - (01243) 861379