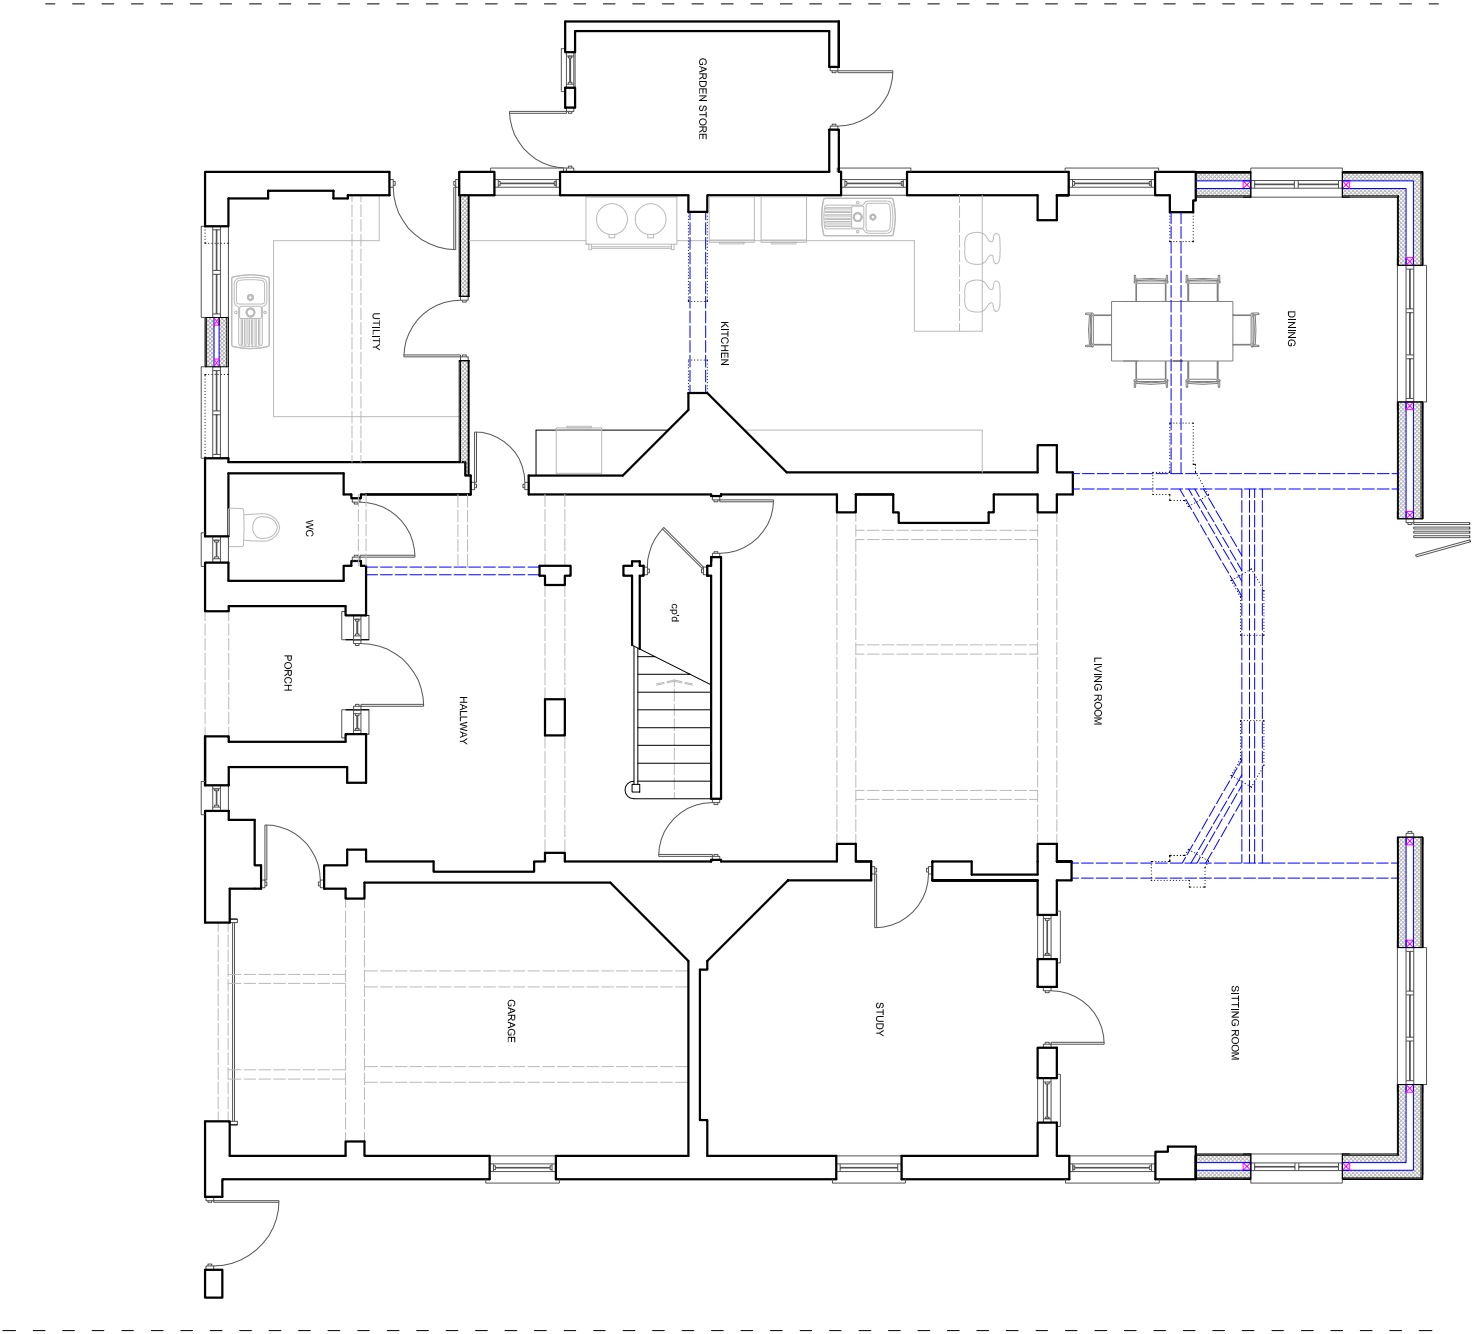


PROPOSED GROUND FLOOR PLAN

SUSSEX BUILDING CONSULTANCY LIMITED 25 SEA WAY, MIDDLETON ON SEA, BOGNOR REGIS, WEST SUSSEX. SCALE - 1/100 REV - DATE - 22/03/2018	 LABC partner 3 NORTHGATE ROAD PO21 5LZ TEL - (01243) 886379
--	---