


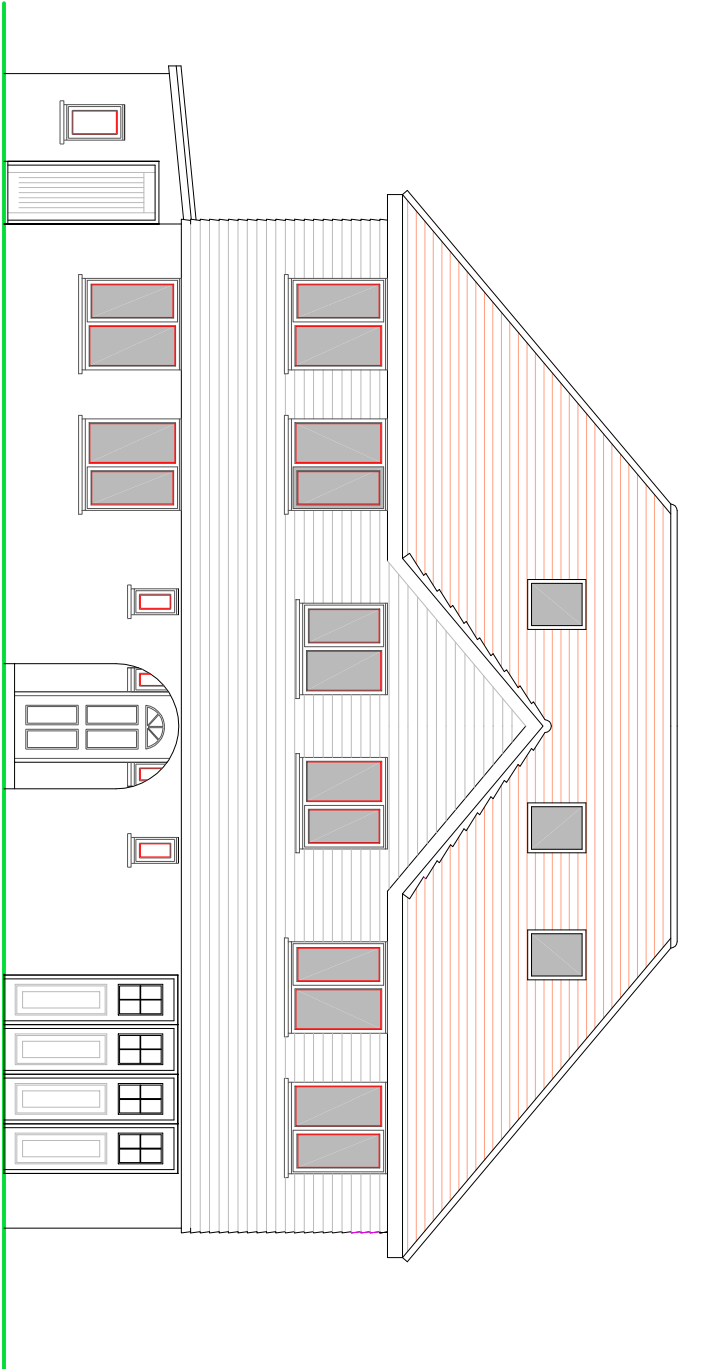


FRONT ELEVATION

NOTES


ROOF - Plain clay tiles to main pitched roof and glass fibre flat roofing covering elsewhere.

WALLS - Mixture of smooth painted render and light coloured Cedral weatherboarding to upper elevations.


WINDOWS/DOORS - Anthracite aluminium framed double glazed units. Obscure glass to side facing upper floor windows.

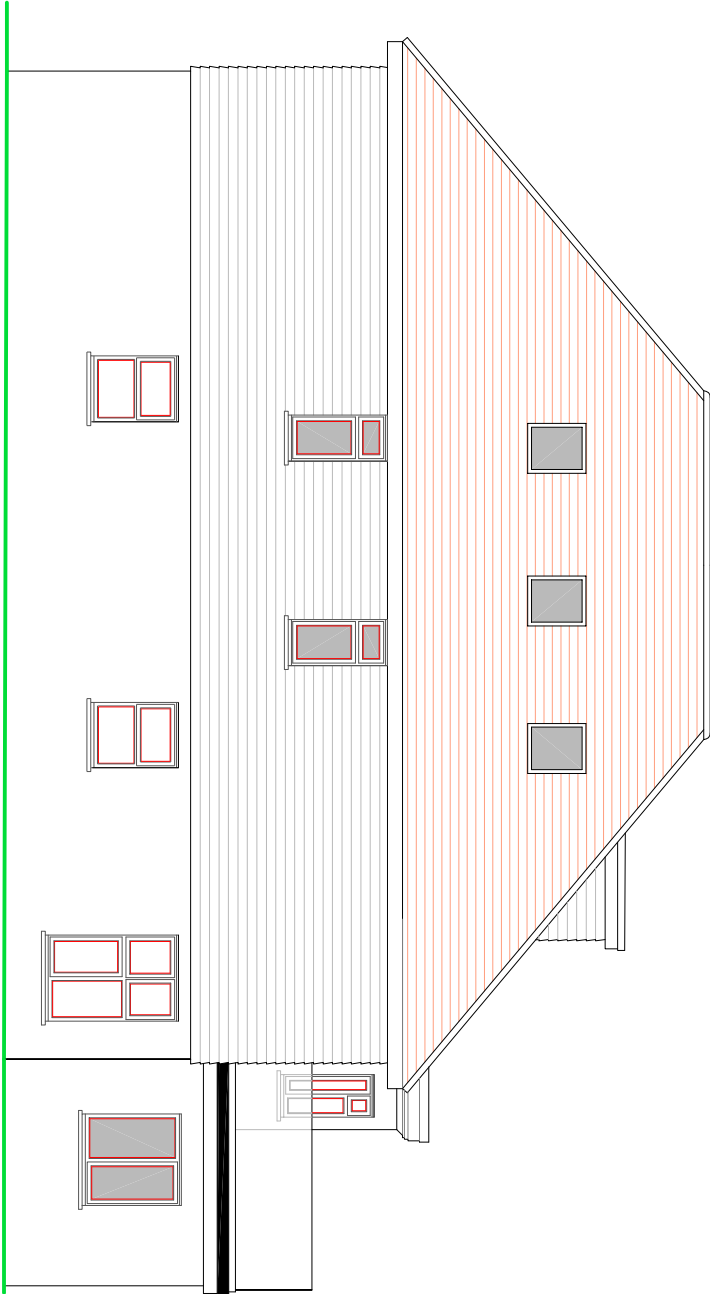

SIDE ELEVATION

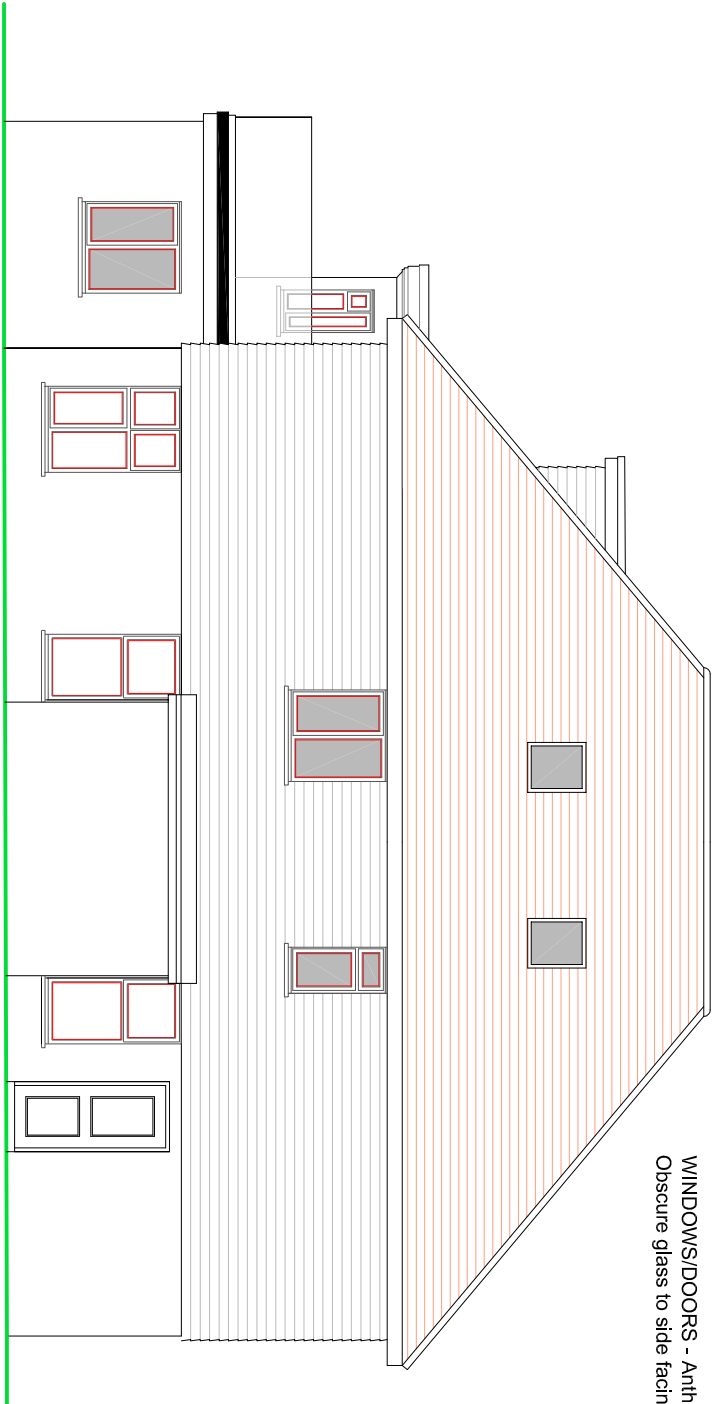

SIDE ELEVATION

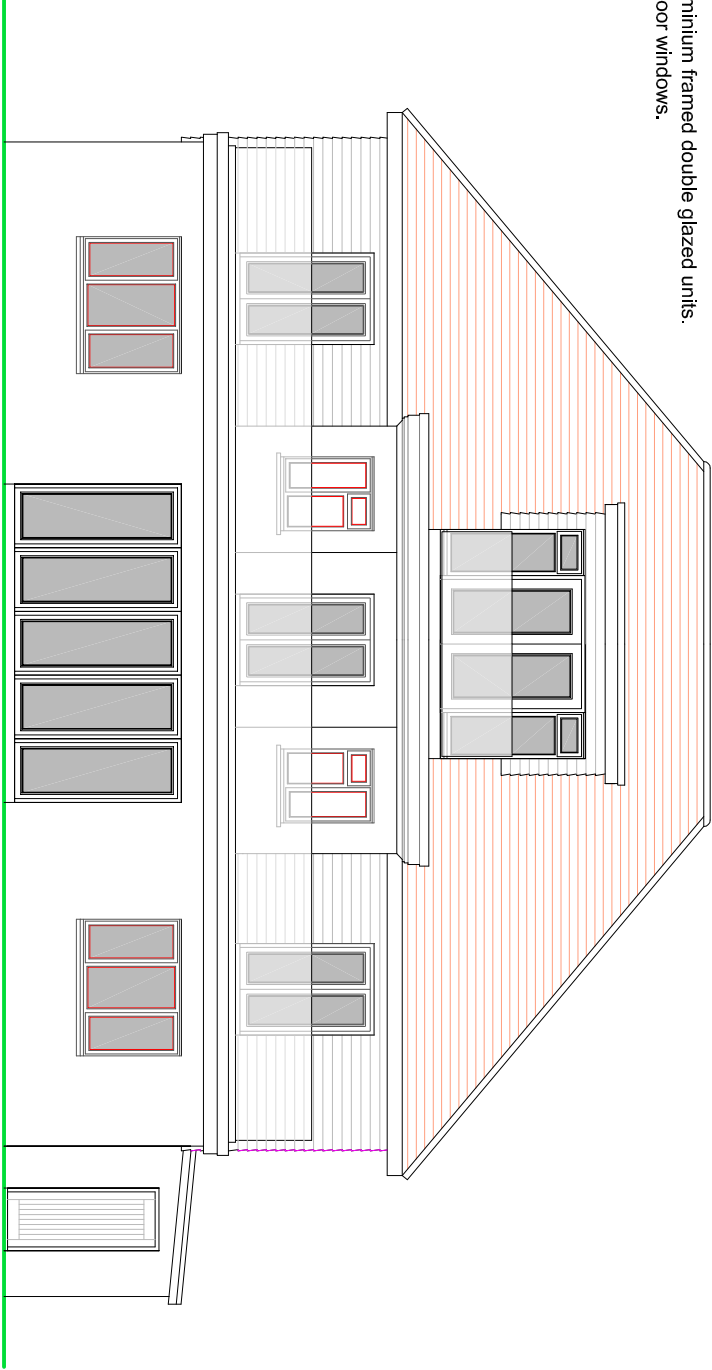

REAR ELEVATION



PROPOSED ELEVATIONS

SUSSEX BUILDING CONSULTANCY LIMITED

25 SEA WAY, MIDDLETON ON SEA,
BOGNOR REGIS, WEST SUSSEX.

SCALE - 1/100 REV - DATE - 20/03/2018

LABC

partner

3 NORTHCOTE ROAD
BOGNOR REGIS
PO21 8LZ
TEL - (01243) 861379