

Existing


elmer road

1 : 100



elmer road

1 : 100

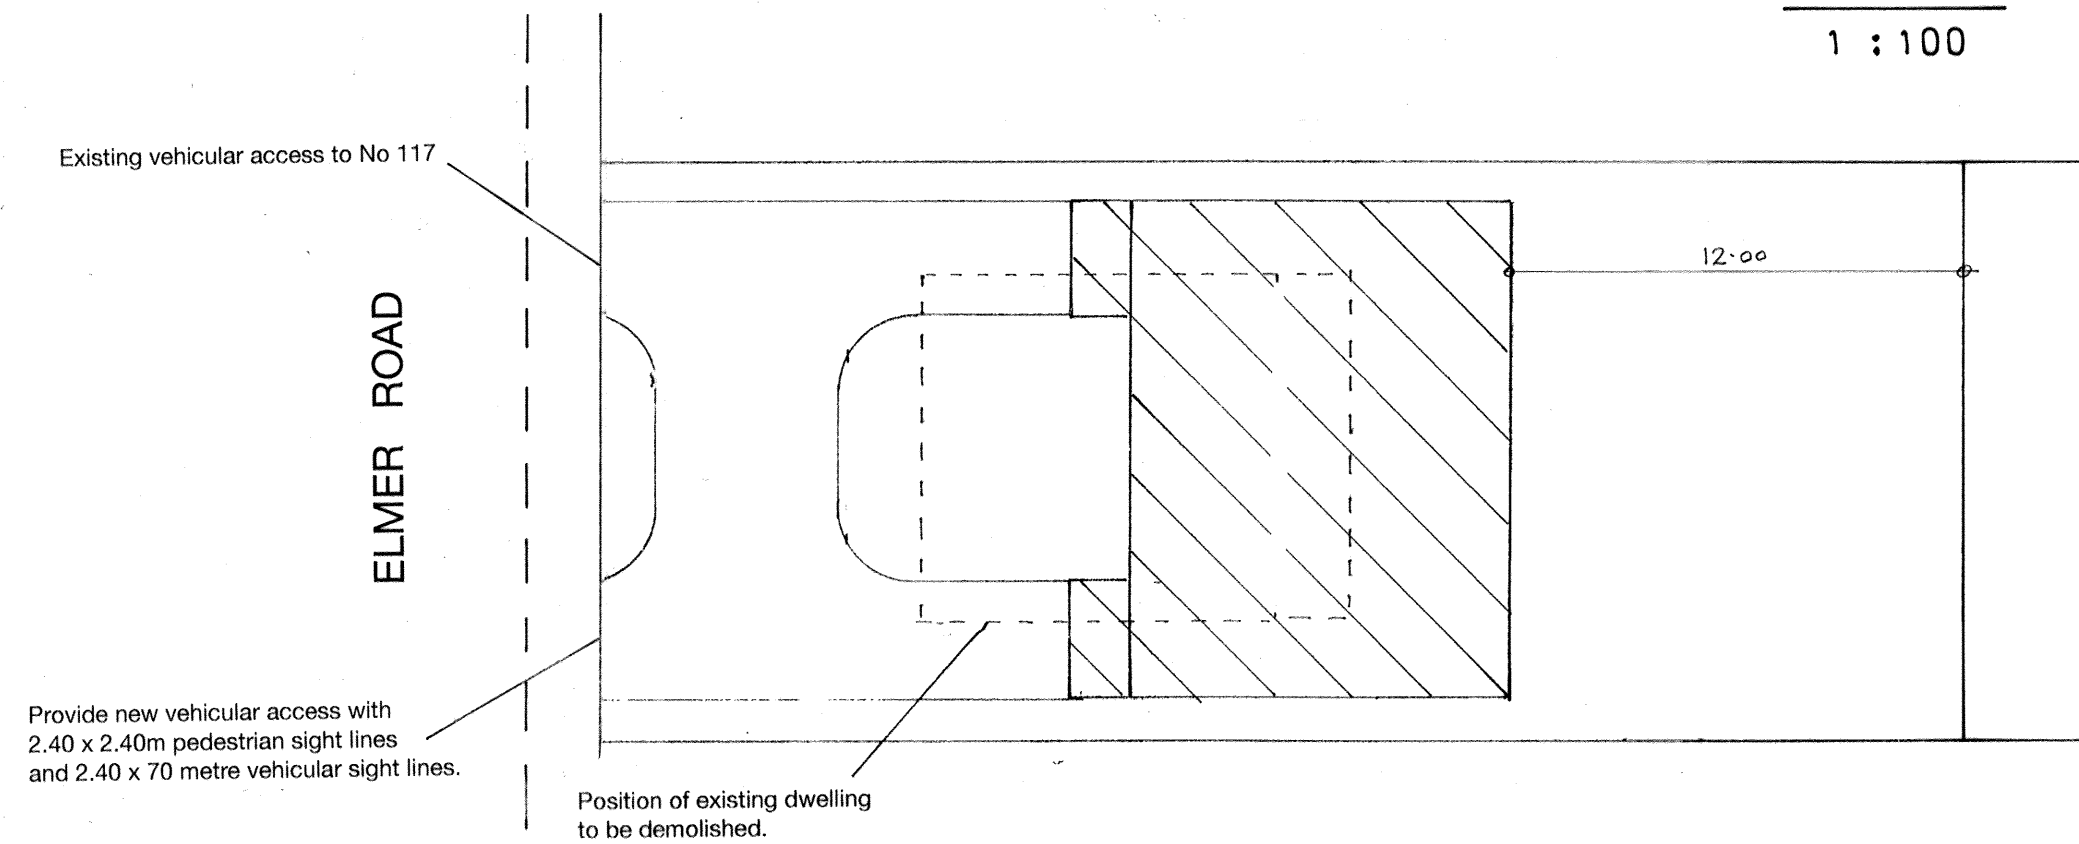

parking & vehicular access

1 : 200

Proposed

PROPOSED SEMI DETACHED CHALET HOUSES AT 117, ELMER ROAD, ELMER
FOR MR. J. MARTIN.

sheet 3 a of 4

Bryan Butcher
Rainbow Cottage
Nyetimber Lane
Bognor Regis PO21 3JX
01243 266871
07973 233442
bryan.butcher@btinternet.com
www.bryanbutcher.com