


NOTES
WRITTEN DIMENSIONS TO BE TAKEN IN PREFERENCE TO SCALE, AND ARE TO BE CHECKED ON SITE PRIOR TO COMMENCING WORK.
THIS DRAWING IS TO BE READ IN CONJUNCTION WITH ALL OTHER DOCUMENTS RELATING TO THIS PROJECT.
ANY DISCREPANCIES ARE TO BE REFERRED IMMEDIATELY TO THE PROJECT DESIGNER.
THIS DRAWING IS COPYRIGHT, AND SHOULD NOT BE USED OR REPRODUCED WITHOUT PERMISSION.
IT IS THE CONTRACTOR'S RESPONSIBILITY TO ENSURE COMPLIANCE WITH THE BUILDING REGULATIONS.



BLOCK PLAN 1:500

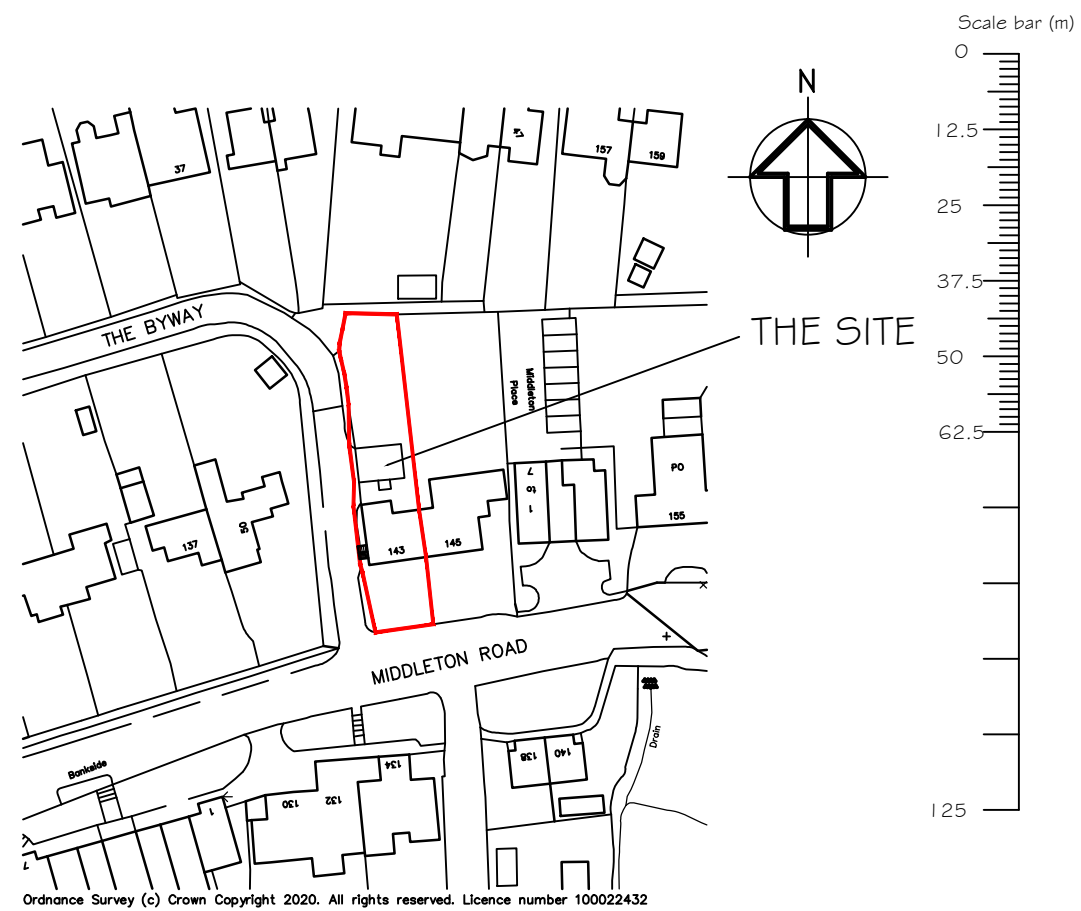

SITE LOCATION PLAN 1:1250

A PROPOSALS AMENDED
REV DESCRIPTION
DATE

PROJECT
143 MIDDLETON ROAD
MIDDLETON-ON-SEA
WEST SUSSEX

DRAWING TITLE
SITE LOCATION AND BLOCK PLANS

CLIENT
MR B FOX

SCALE 1:1250 / 1:500 @A3	DRAWN BY PLB	DATE APR 20
DWG NO 959/03	REV. A	

Unit 3b Woodhorn Business Centre
Woodhorn Lane
Oving Chichester
West Sussex PO20 2BX
Tel 01243 774764
www.sloaneandbrown.co.uk

