
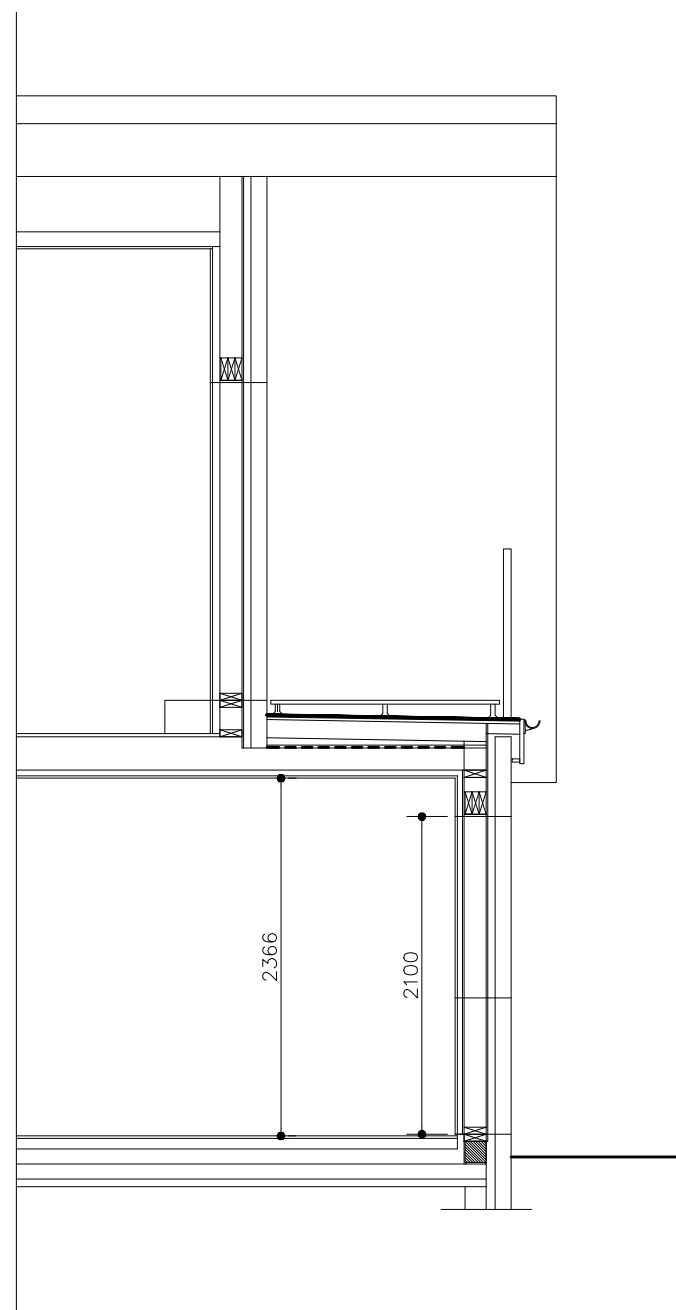
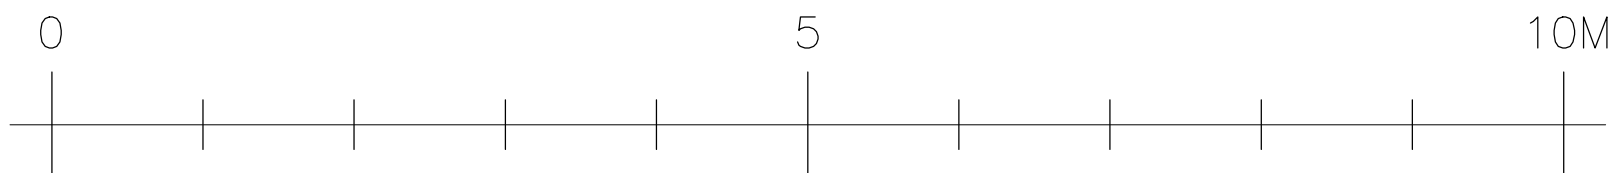
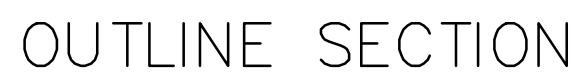


© COPYRIGHT IN THIS DRAWING AND WORK EXECUTED IS AND REMAINS THE PROPERTY OF SCANDIA-HUS LIMITED AND OR ITS SUBSIDIARIES IN ACCORDANCE WITH THE PROVISIONS OF THE COPYRIGHT ACT. PERMISSION TO PRODUCE COPIES OR MODIFIED DRAWINGS IN WHOLE OR IN PART FOR ANY PURPOSE SHOULD BE OBTAINED FROM SCANDIA-HUS LIMITED & ANY SUCH REPRODUCTIONS SHOULD INCLUDE THIS & THE FOREGOING STATEMENT

[illegible]

SECTION THRO. BALCONY

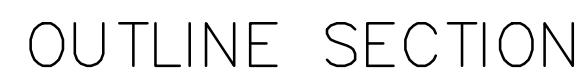

		
SCANDIA-HUS BUSINESS PARK, FELCOURT ROAD, FELCOURT, EAST GRINSTEAD, WEST SUSSEX, RH19 2LP : TEL 01342 838060		
FOR MR & MRS ROSE		
SITE ACERS 136A MIDDLETON RD, MIDDLETON ON SEA, WEST SUSSEX.		
TITLE PROPOSED DWELLING OUTLINE SECTION		
C/No. 234272	O/No.	SCALE 1: 50 @A2
DRAWN EW	DRAWING NUMBER 05	
DATE 03/22		