


Notes

1. All Copyrights Reserved. The Copyright of this drawing and designs contained therein remain the property of John Letton RIBA and may not be used without express written permission.
2. Scale from this drawing for planning purposes only
3. All dimensions are in millimetres
4. All dimensions are to be checked on site before work proceeds
5. Any discrepancies on this drawing, actual or assumed or as related to specialist or consultant's drawings, details, etc. are to be reported immediately upon discovery
6. This is not a working drawing and should not be used as such

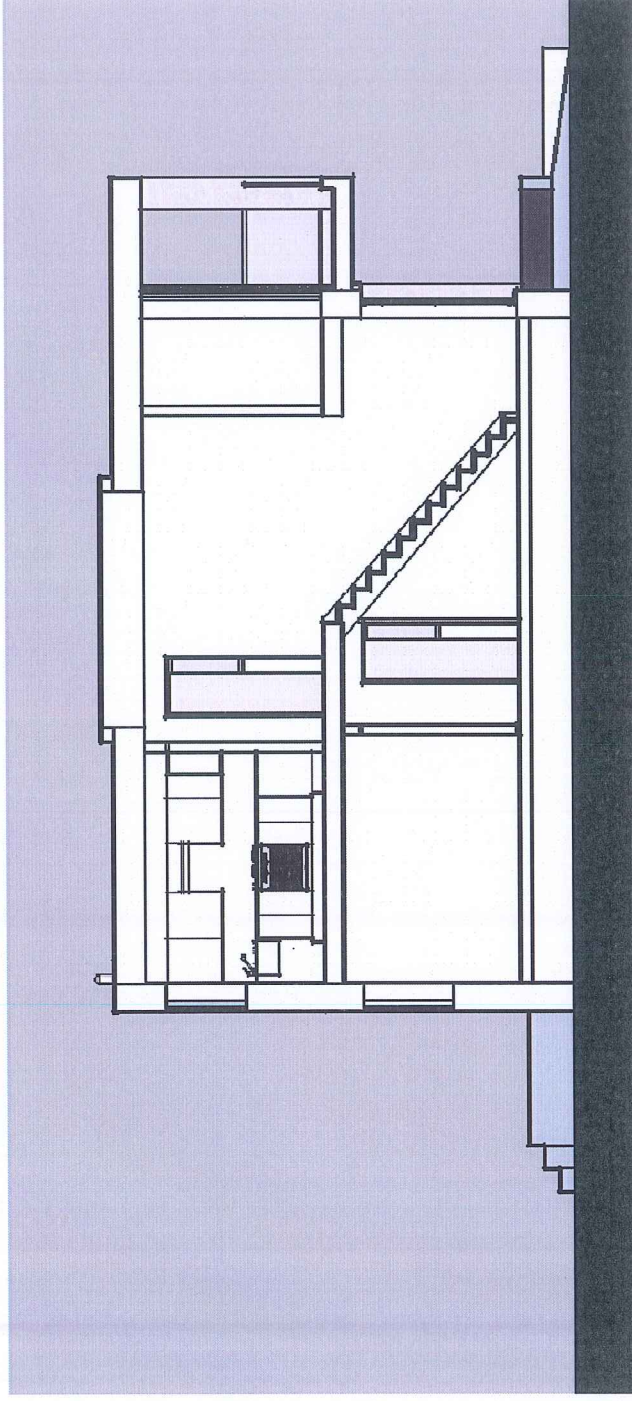

Section A-A

Replacement House

6 Alleyne Way

Elmer Sands

Middleton PO22 6JZ

Section A-A

Scale: 1:100 @ A4

Date: 11/03/14

John Letton RIBA

32 North Street Lewes

East Sussex BN7 2PH

01273 478110

www.johnlettonarchitect.com

admin@johnlettonarchitect.com