


Notes:

1. All Copyrights Reserved. The Copyright of this drawing and designs contained therein remain the property of John Letton RIBA and may not be used without express written permission.
2. Scale from this drawing for planning purposes only
3. All dimensions are in millimetres
4. All dimensions are to be checked on site before work proceeds
5. Any discrepancies on this drawing, actual or assumed or as related to specialist or consultants drawings, details, etc. are to be reported immediately upon discovery
6. This is not a working drawing and should not be used as such

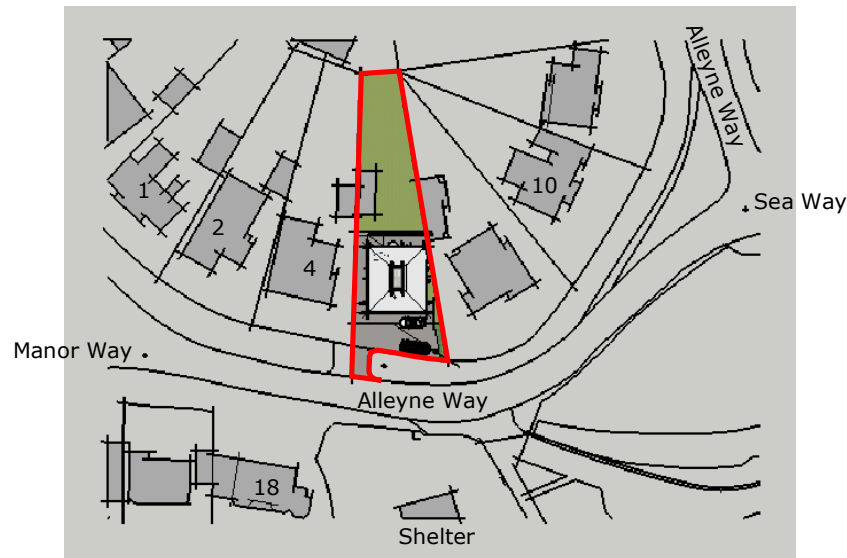

**Replacement House
6 Alleyne Way
Elmer Sands
Middleton PO22 6JZ
Site location plan**

Scale: 1:1250 @ A4

Date: 22/07/14

John Letton RIBA

32 North Street Lewes


East Sussex BN7 2PH

01273 478110

www.johnlettonarchitect.com

admin@johnlettonarchitect.com

Dwg: J1401-003 SLP

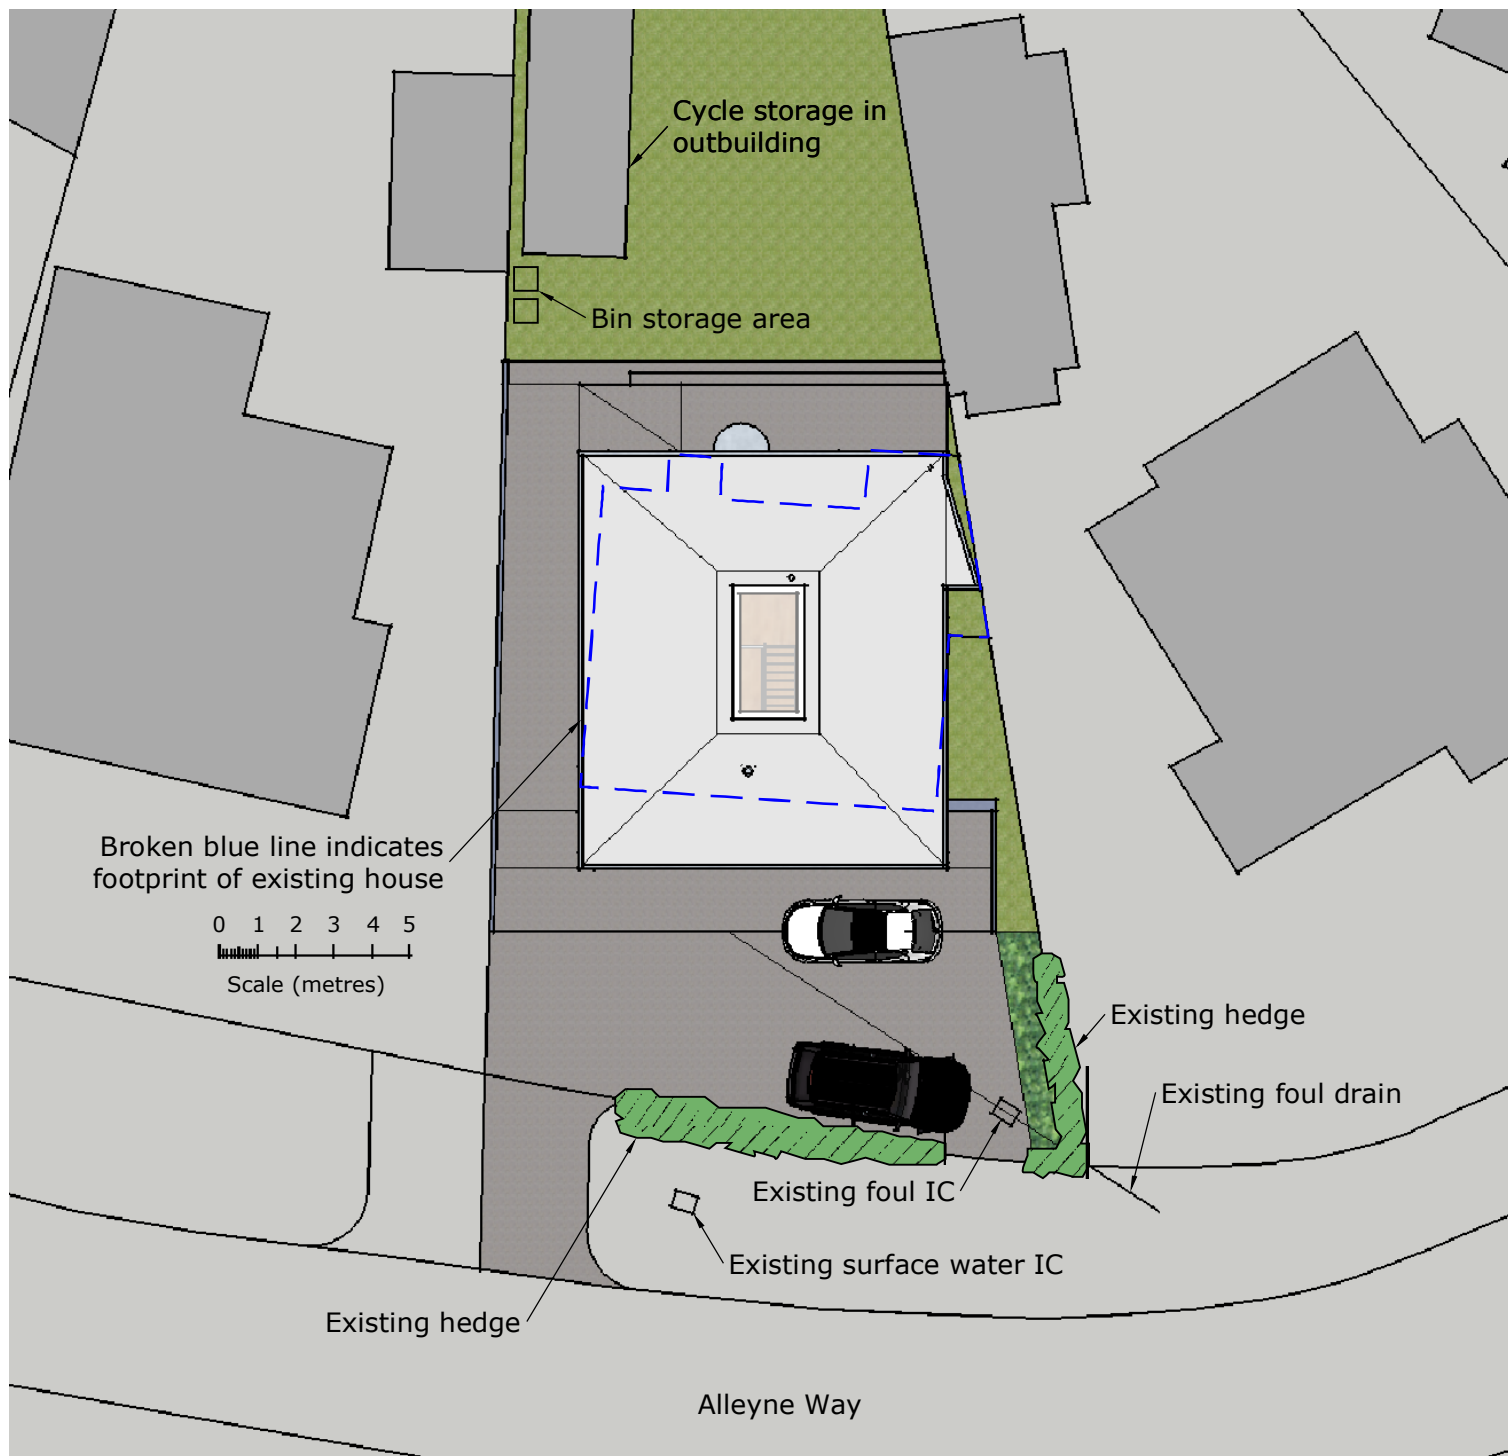

Notes:

1. All Copyrights Reserved. The Copyright of this drawing and designs contained therein remain the property of John Letton RIBA and may not be used without express written permission.
2. Scale from this drawing for planning purposes only
3. All dimensions are in millimetres
4. All dimensions are to be checked on site before work proceeds
5. Any discrepancies on this drawing, actual or assumed or as related to specialist or consultants drawings, details, etc. are to be reported immediately upon discovery
6. This is not a working drawing and should not be used as such



**Replacement House
6 Alleyne Way
Elmer Sands
Middleton PO22 6JZ
Block plan**

Scale: 1:200 @ A4

Date: 22/07/14

John Letton RIBA

32 North Street Lewes

East Sussex BN7 2PH

01273 478110

www.johnlettonarchitect.com

admin@johnlettonarchitect.com

Dwg: J1401-003 BLK



Notes

1. All Copyrights Reserved. The Copyright of this drawing and designs contained therein remain the property of John Letton RIBA and may not be used without express written permission.
2. Scale from this drawing for planning purposes only
3. All dimensions are in millimetres
4. All dimensions are to be checked on site before work proceeds
5. Any discrepancies on this drawing, actual or assumed or as related to specialist or consultants drawings, details, etc. are to be reported immediately upon discovery
6. This is not a working drawing and should not be used as such

Replacement House 6 Alleyne Way Elmer Sands Middleton PO22 6JZ Ground floor plan

Scale: 1:100 @ A4

Date: 22/07/14

John Letton RIBA

32 North Street Lewes

East Sussex BN7 2PH

01273 478110

www.johnlettonarchitect.com

admin@johnlettonarchitect.com

Dwg: J1401-003 GFP



Notes:

1. All Copyrights Reserved. The Copyright of this drawing and designs contained therein remain the property of John Letton RIBA and may not be used without express written permission.
2. Scale from this drawing for planning purposes only
3. All dimensions are in millimetres
4. All dimensions are to be checked on site before work proceeds
5. Any discrepancies on this drawing, actual or assumed or as related to specialist or consultants drawings, details, etc. are to be reported immediately upon discovery
6. This is not a working drawing and should not be used as such

**Replacement House
6 Alleyne Way
Elmer Sands
Middleton PO22 6JZ
First floor plan**

Scale: 1:100 @ A4

Date: 22/07/14

John Letton RIBA

32 North Street Lewes


East Sussex BN7 2PH

01273 478110

www.johnlettonarchitect.com

admin@johnlettonarchitect.com

Dwg: J1401-003 FFP

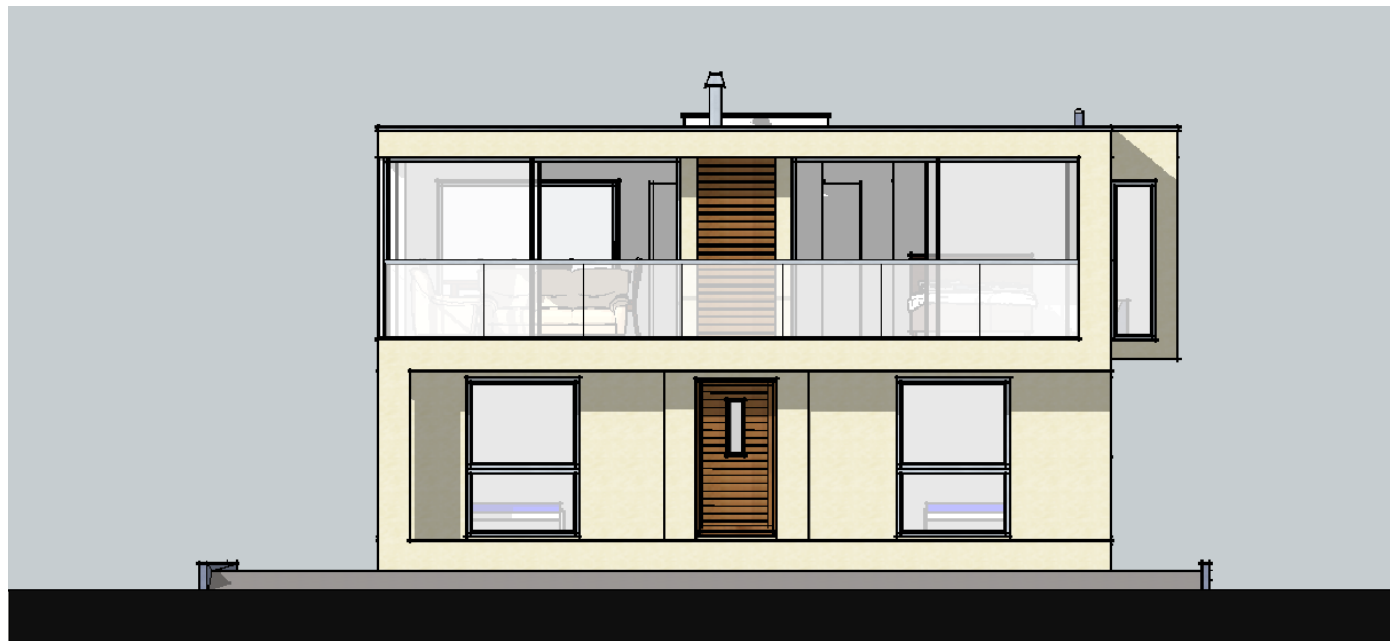

South Elevation



North Elevation

Notes:

1. All Copyrights Reserved. The Copyright of this drawing and designs contained therein remain the property of John Letton RIBA and may not be used without express written permission.
2. Scale from this drawing for planning purposes only
3. All dimensions are in millimetres
4. All dimensions are to be checked on site before work proceeds
5. Any discrepancies on this drawing, actual or assumed or as related to specialist or consultants drawings, details, etc. are to be reported immediately upon discovery
6. This is not a working drawing and should not be used as such

Replacement House
6 Alleyne Way
Elmer Sands
Middleton PO22 6JZ
North & South Elevations

Scale: 1:100 @ A4

Date: 22/07/14

John Letton RIBA

32 North Street Lewes


East Sussex BN7 2PH

01273 478110

www.johnlettonarchitect.com

admin@johnlettonarchitect.com

Dwg: J1401-003 ELV1

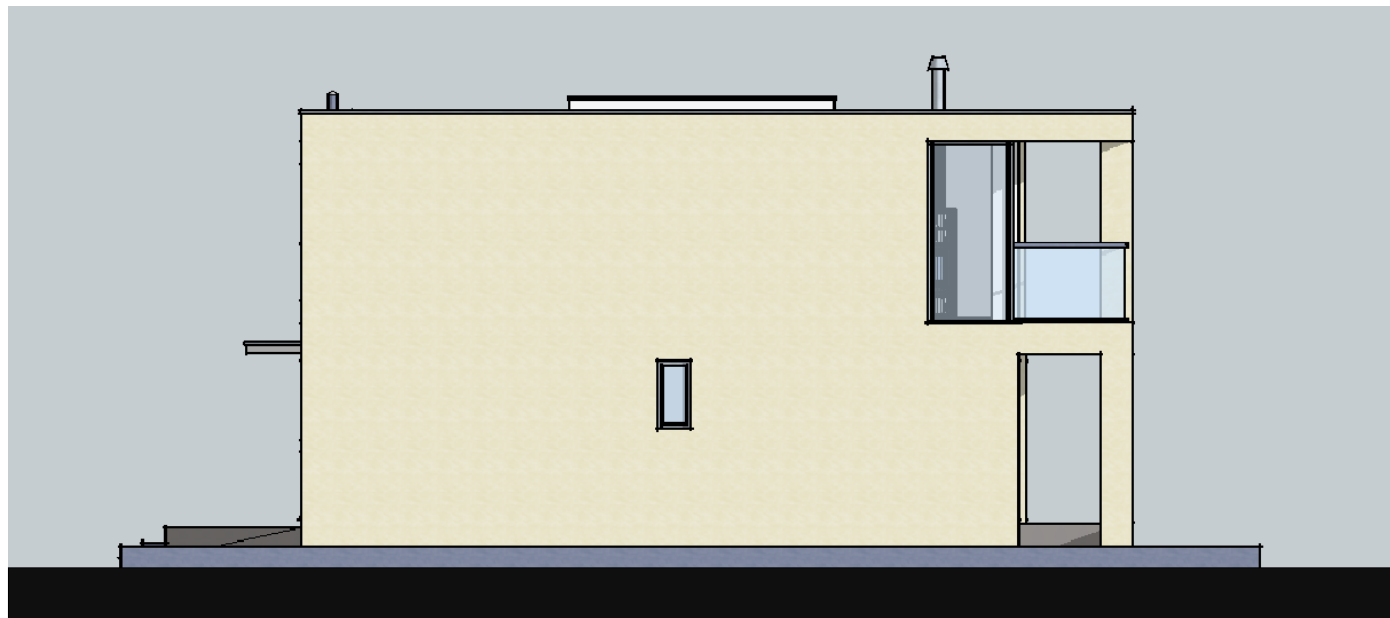

West Elevation



East Elevation

Notes

1. All Copyrights Reserved. The Copyright of this drawing and designs contained therein remain the property of John Letton RIBA and may not be used without express written permission.
2. Scale from this drawing for planning purposes only
3. All dimensions are in millimetres
4. All dimensions are to be checked on site before work proceeds
5. Any discrepancies on this drawing, actual or assumed or as related to specialist or consultants drawings, details, etc. are to be reported immediately upon discovery
6. This is not a working drawing and should not be used as such

Replacement House
6 Alleyne Way
Elmer Sands
Middleton PO22 6JZ
East & West Elevations

Scale: 1:100 @ A4

Date: 22/07/14

John Letton RIBA

32 North Street Lewes


East Sussex BN7 2PH

01273 478110

www.johnlettonarchitect.com

admin@johnlettonarchitect.com

Dwg: J1401-003 ELV2

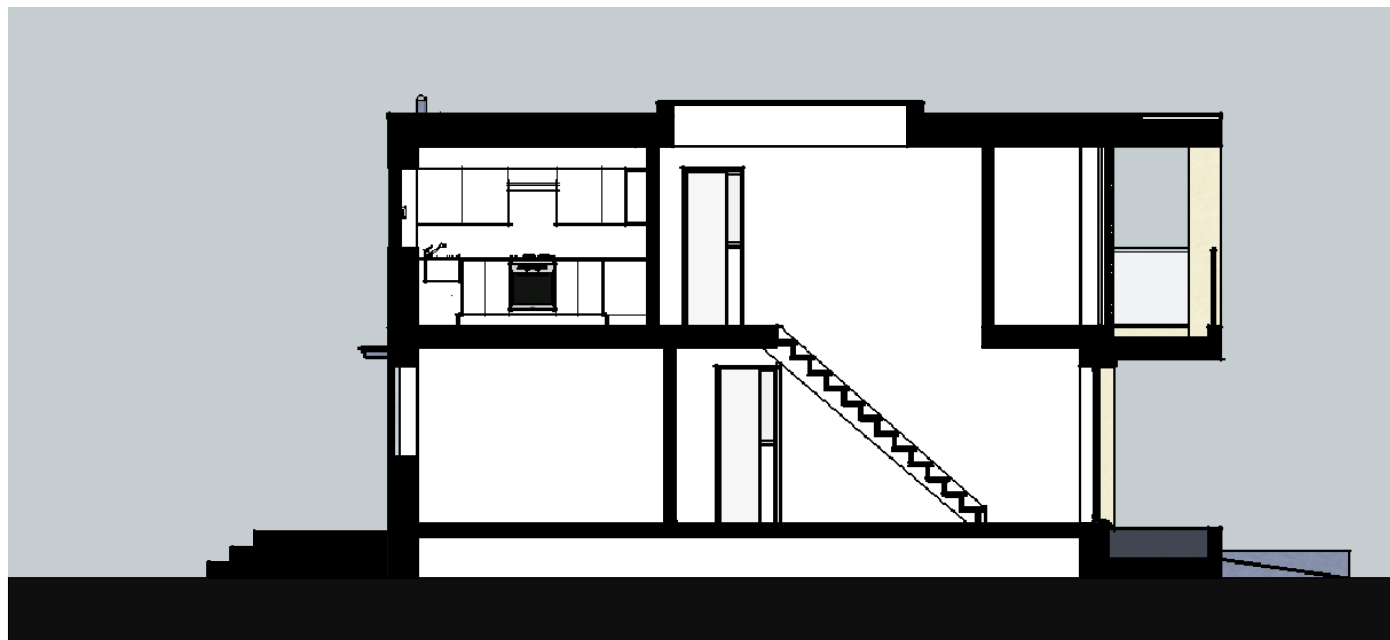

Section A-A

Notes

1. All Copyrights Reserved. The Copyright of this drawing and designs contained therein remain the property of John Letton RIBA and may not be used without express written permission.
2. Scale from this drawing for planning purposes only
3. All dimensions are in millimetres
4. All dimensions are to be checked on site before work proceeds
5. Any discrepancies on this drawing, actual or assumed or as related to specialist or consultants drawings, details, etc. are to be reported immediately upon discovery
6. This is not a working drawing and should not be used as such

**Replacement House
6 Alleyne Way
Elmer Sands
Middleton PO22 6JZ
Section A-A**

Scale: 1:100 @ A4

Date: 22/07/14

John Letton RIBA

32 North Street Lewes

East Sussex BN7 2PH

01273 478110

www.johnlettonarchitect.com

admin@johnlettonarchitect.com

Dwg: J1401-003 SEC