


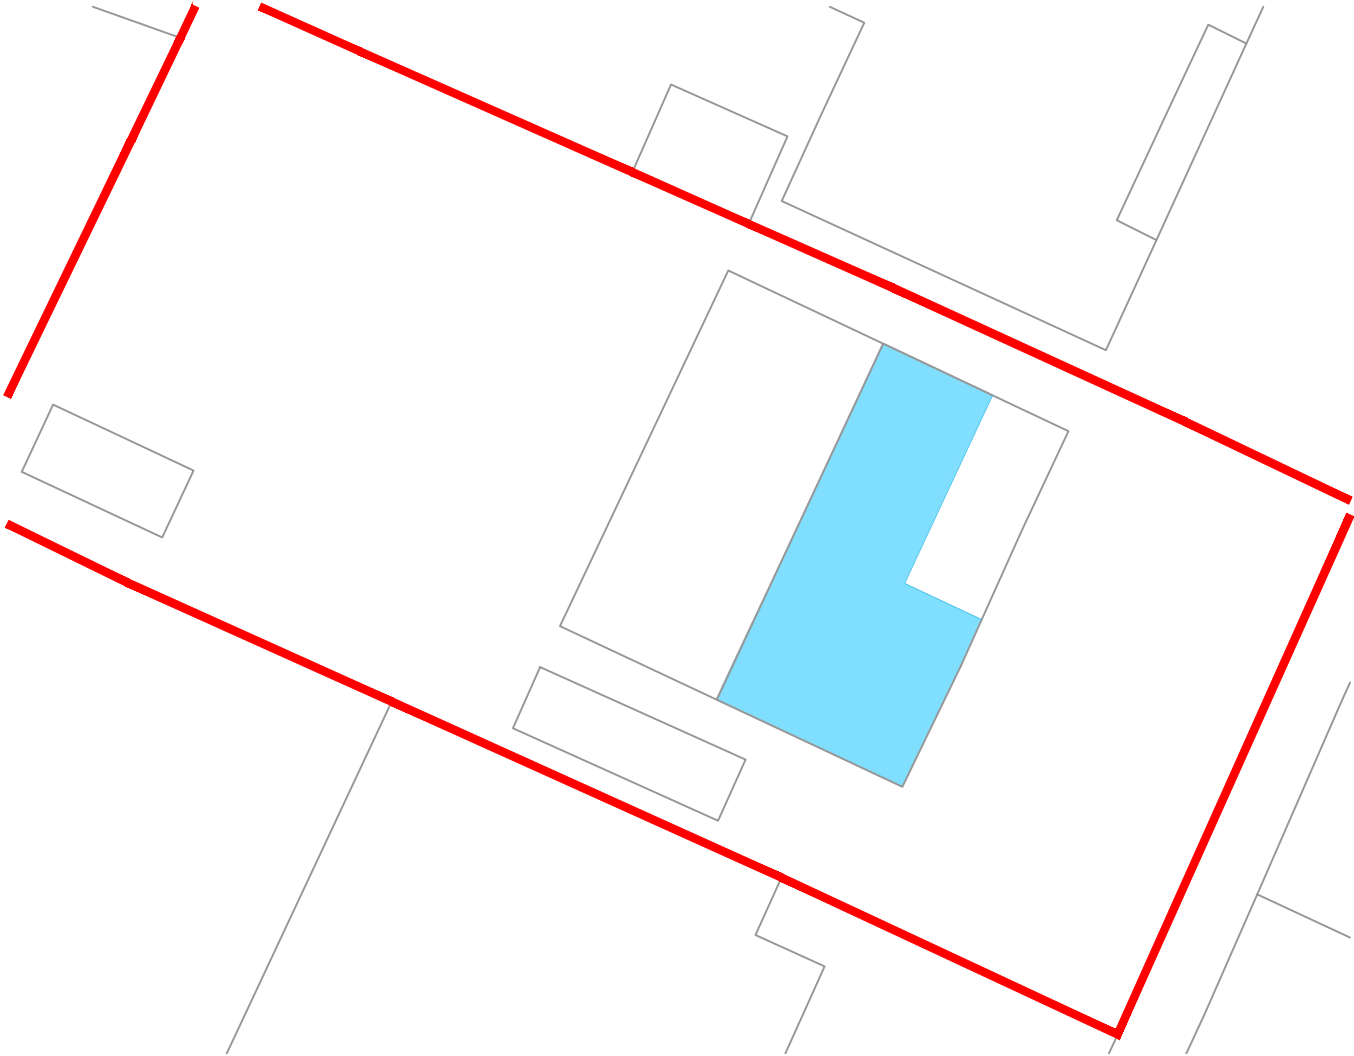


Location Plan 1:1250




Extent of proposed first floor extension shown thus

Block Plan 1:200

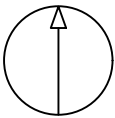

DISCLAIMER: This drawing is copyright and should not be reproduced.

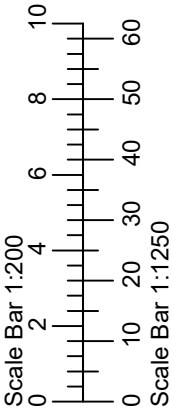

P L A N N I N G

REVISION:

{REV}	{BY}	{DATE}	{DESCRIPTION}
B	CD	11/07/26	Revised Scale Bar

ADDRESS: 36 Southdean Dr, PO22 7SX	SCALE: As Shown @ A3	DATE: 30/06/26
DRAWING: Location & Block Plans	DRAWING NUMBER:	00B
A:	14 Cambridge Court, Cambridge Road, Puckeridge, SG11 1SB	
T:	07944211585	
E:	info@wall2wallplanning.co.uk	



WALL²WALL
PLANNING & DESIGN LTD

E: INFO@WALL2WALLPLANNING.CO.UK @WALL2WALL_PLANNING_DESIGN