


DISCLAIMER: This drawing is copyright and should not be reproduced.

P L A N N I N G

REVISION:			
{REV}	{BY}	{DATE}	{DESCRIPTION}

ADDRESS: 36 Southdean Dr, P022 7SX	SCALE: 1:100 @ A3	DATE: 03/07/26
DRAWING: Existing Street Elevation	DRAWING NUMBER:	05
A: 14 Cambridge Court, Cambridge Road, Puckeridge, SG11 1SB		
T: 07944211585		
E: info@wall2wallplanning.co.uk		

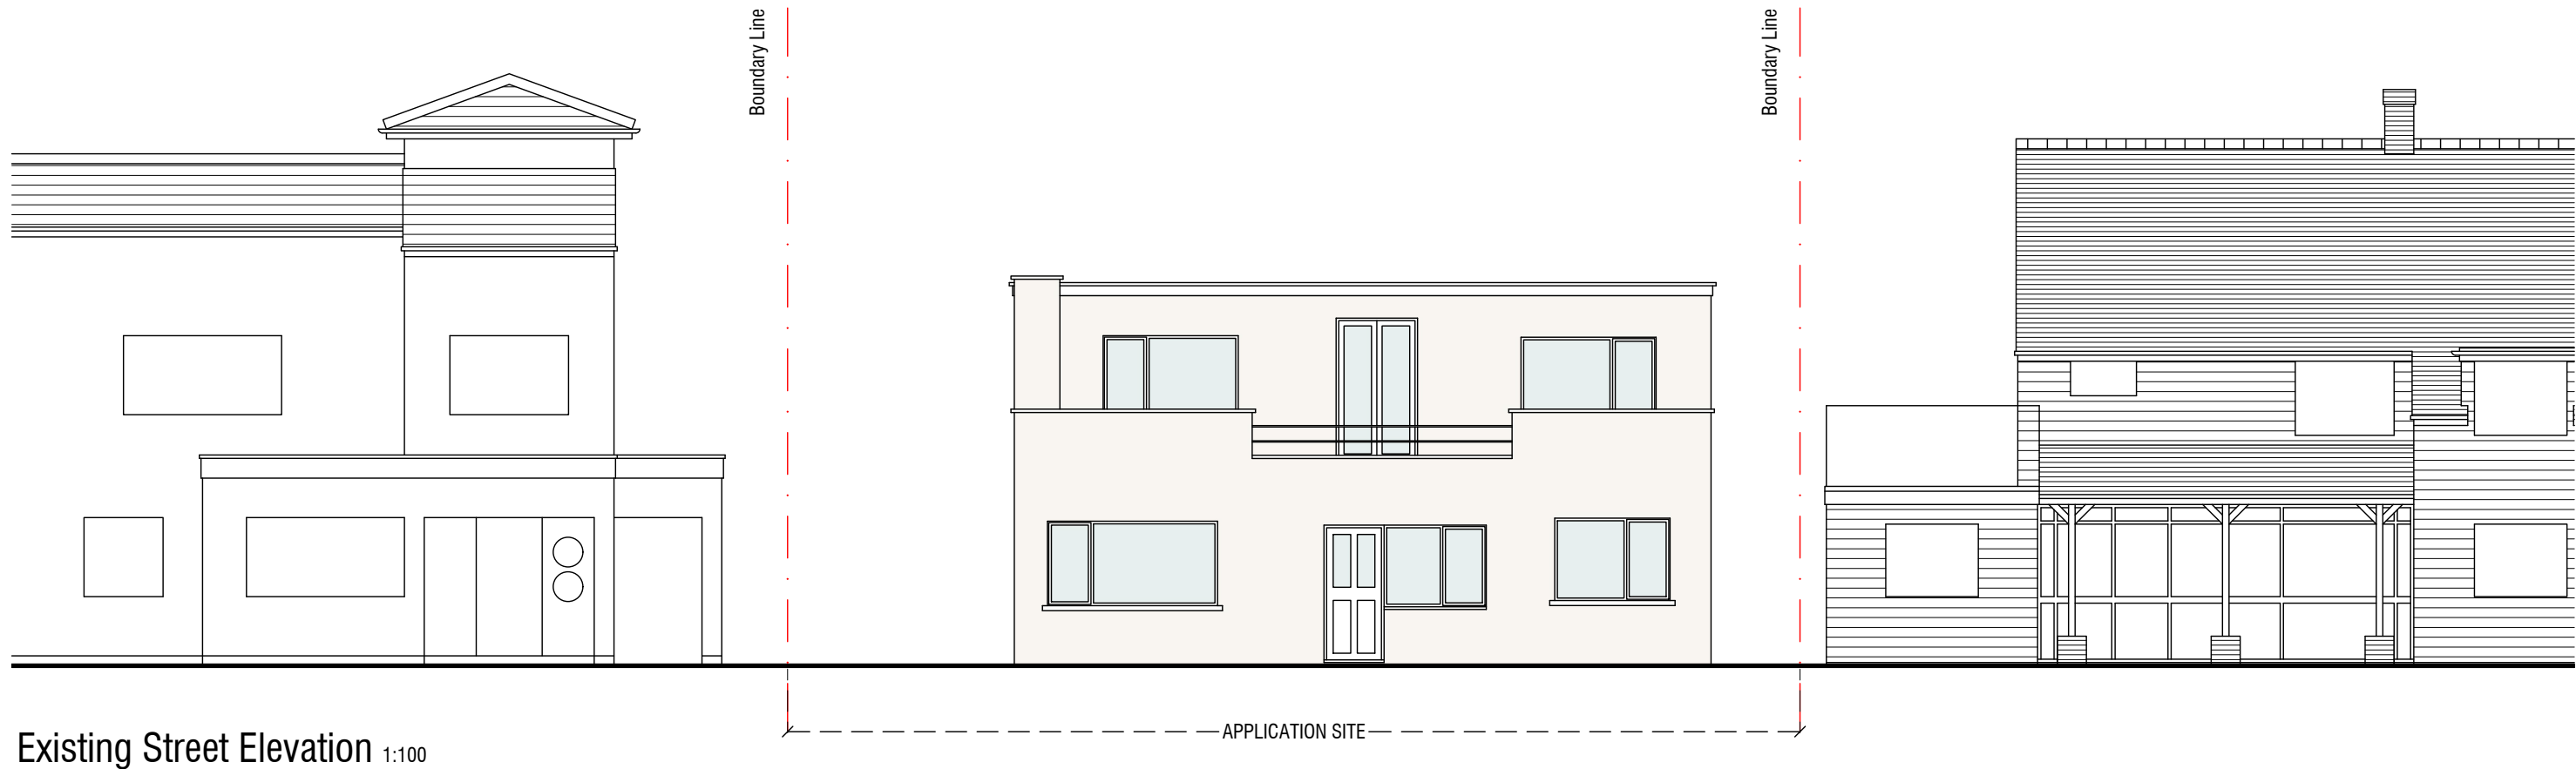

WALL²WALL

PLANNING & DESIGN LTD

E: INFO@WALL2WALLPLANNING.CO.UK

@WALL2WALL_PLANNING_DESIGN