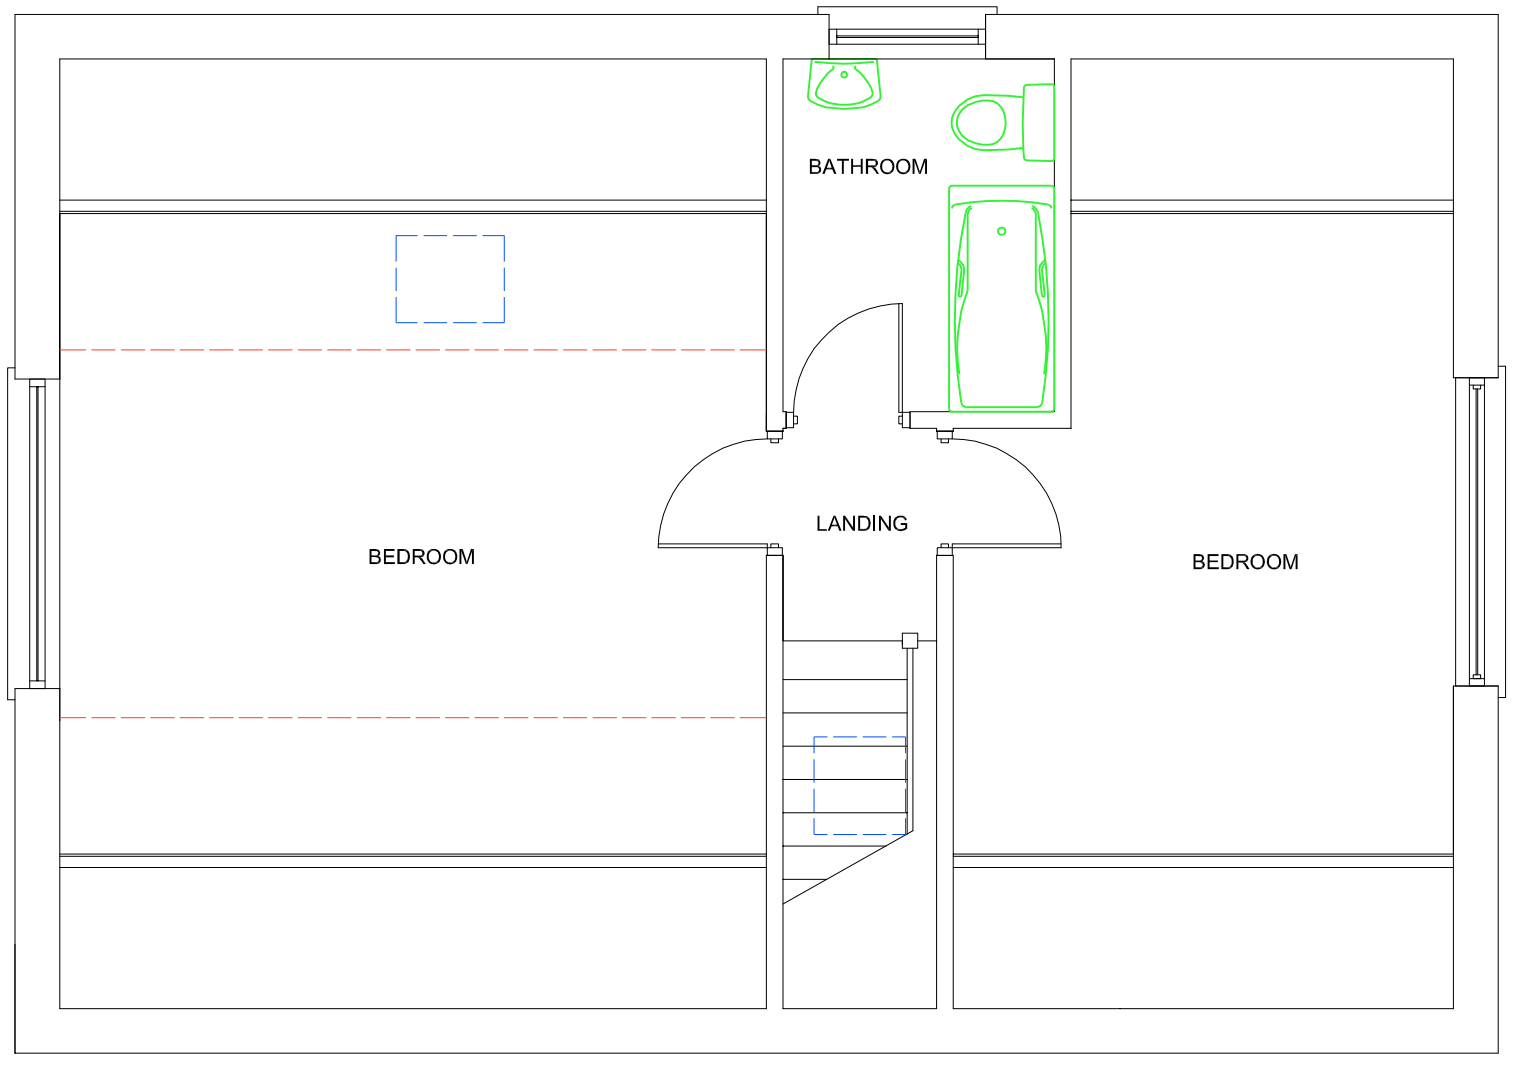


EXISTING FIRST FLOOR PLAN

SCALE 0 1 2 3 4 5 METRES

SUSSEX BUILDING CONSULTANCY LIMITED

THE HERON, MIDDLETON ON SEA,
BOGNOR REGIS.

SCALE - 1/50 REV - A DATE - 05/05/2009

SBCL

1 COURDELYS
BERSTED STREET
BOGNOR REGIS
PO22 9QE

TEL/FAX - (01243) 861379

ARUN DISTRICT COUNCIL M/44/09/