
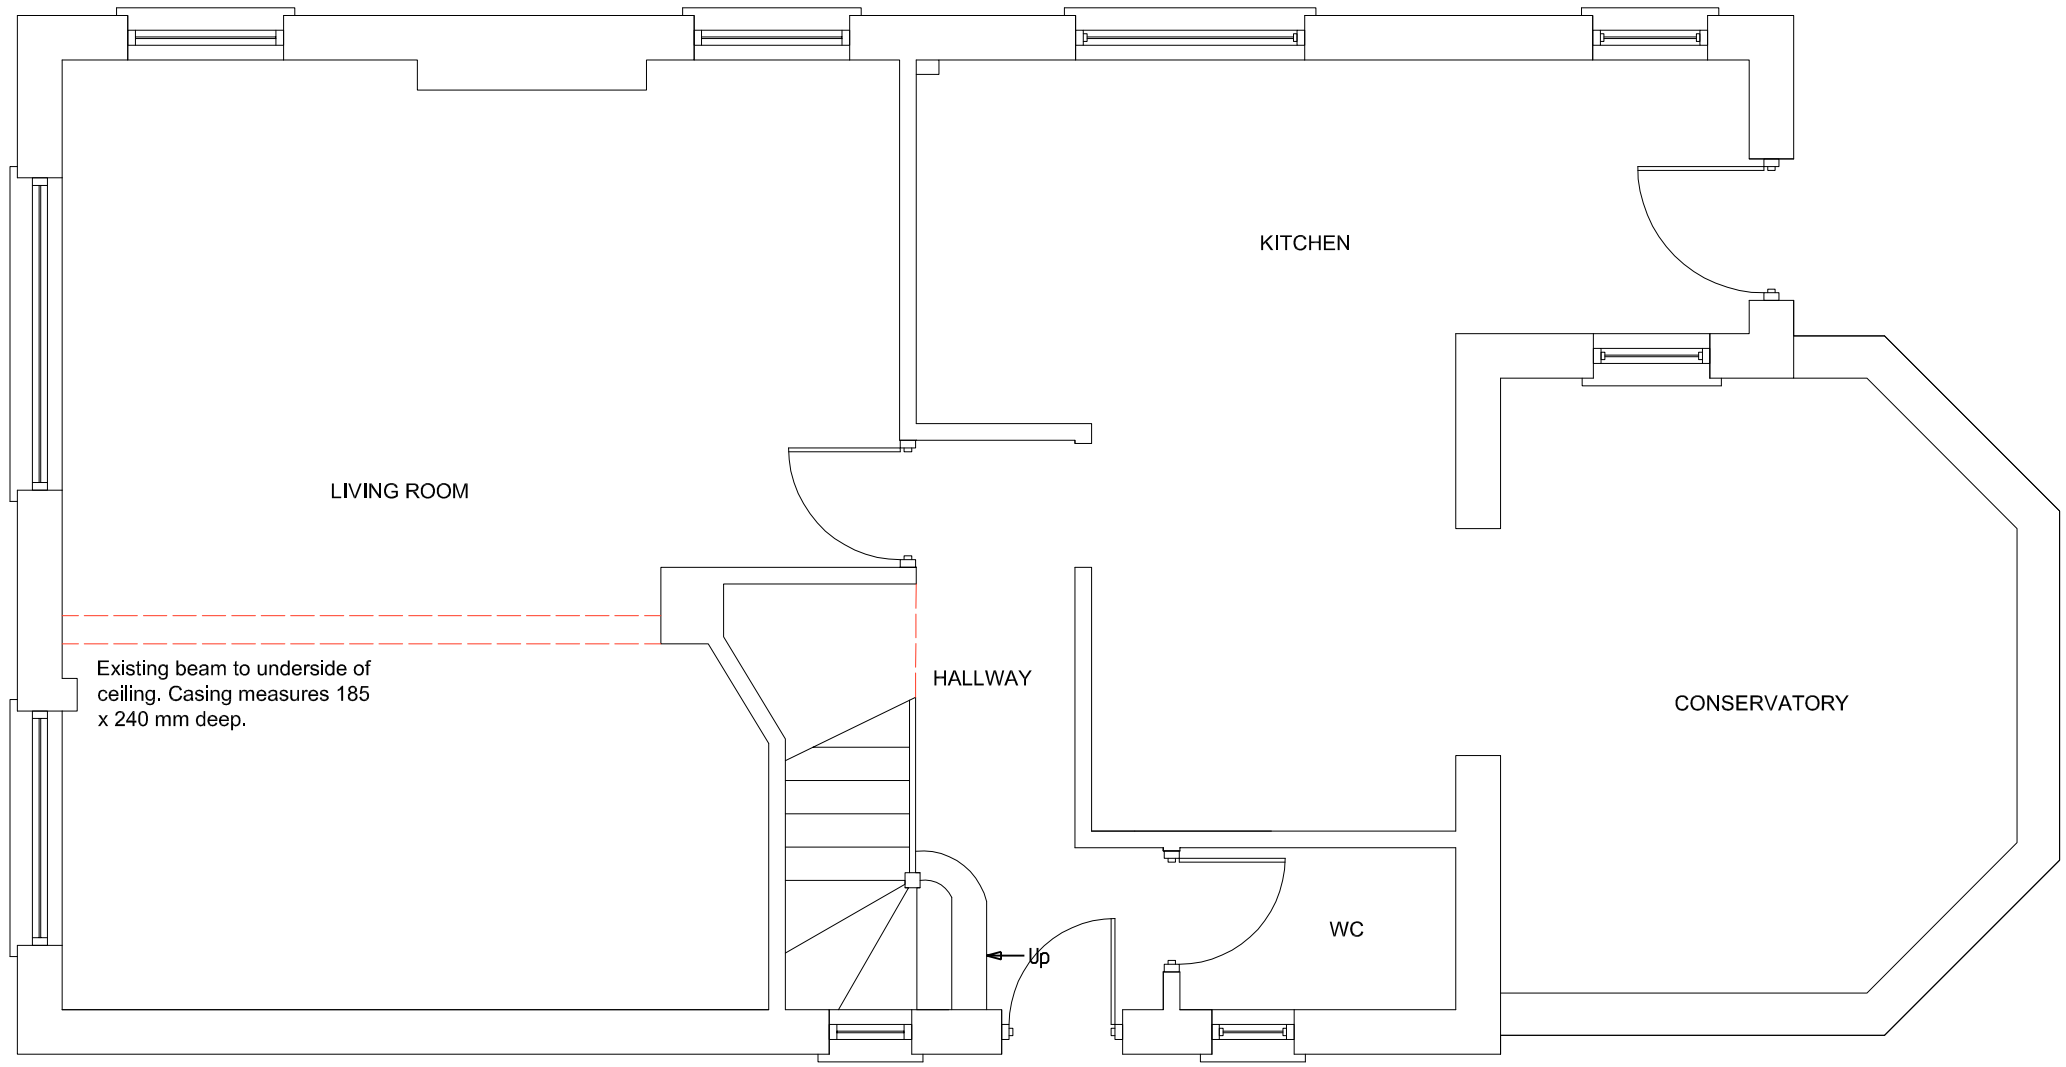


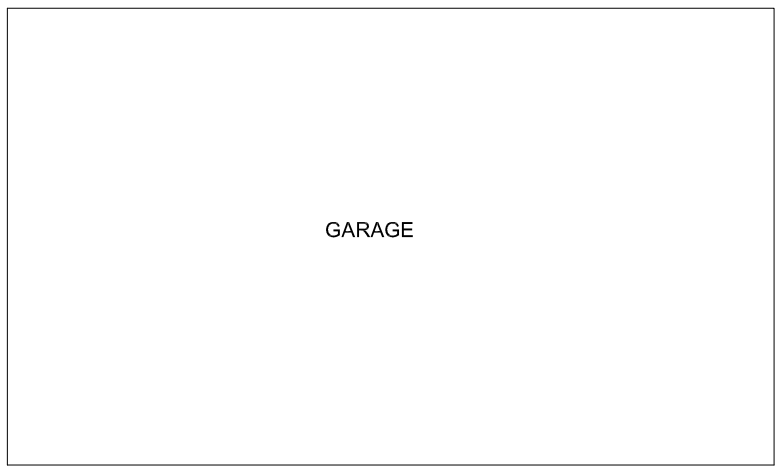

Boundary.

SCALE METRES

0 1 2 3 4 5

SUSSEX BUILDING CONSULTANCY LIMITED THE HERON, MIDDLETON ON SEA, BOGNOR REGIS. SCALE - 1/50 REV - DATE - 04/02/2009	SBCL 1 COURDELYS BERSTED STREET BOGNOR REGIS PO22 9QE TEL/FAX - (01243) 861379

EXISTING GROUND FLOOR PLAN

ARUN DISTRICT COUNCIL M/44/09/