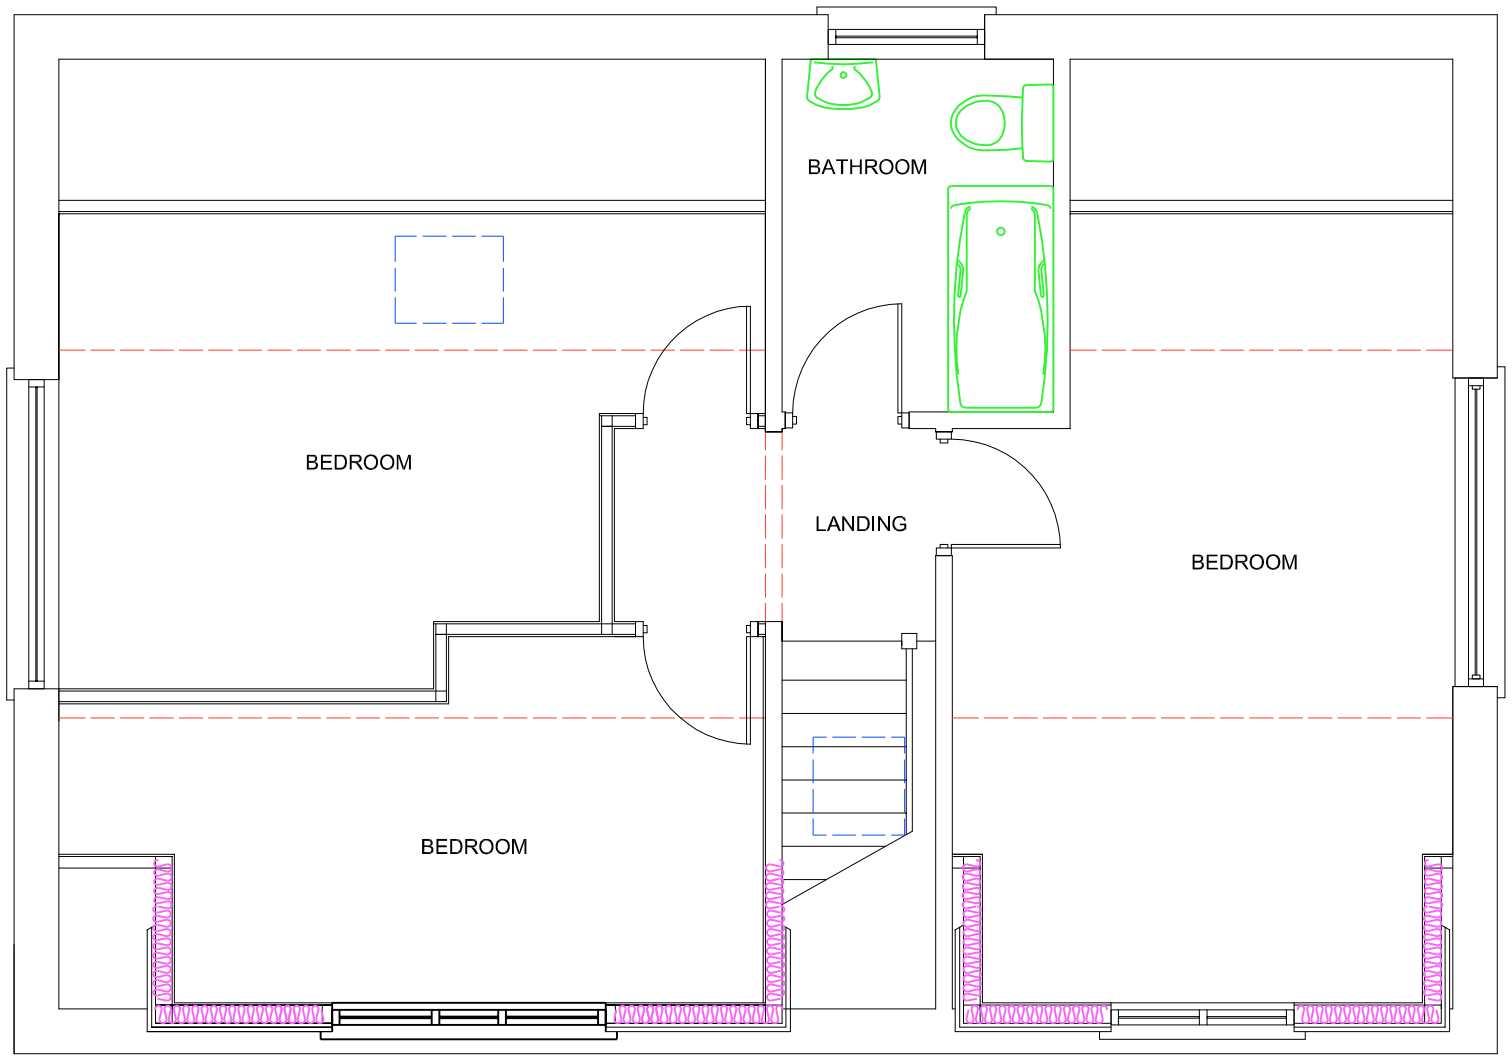


PROPOSED FIRST FLOOR PLAN

SCALE 0 1 2 3 4 5 METRES

SUSSEX BUILDING CONSULTANCY LIMITED THE HERON, MIDDLETON ON SEA, BOGNOR REGIS. SCALE - 1/50 REV - A DATE - 05/05/2009	SBCL 1 COURDELYS BERSTED STREET BOGNOR REGIS PO22 9QE TEL/FAX - (01243) 861379

ARUN DISTRICT COUNCIL M/44/09/