


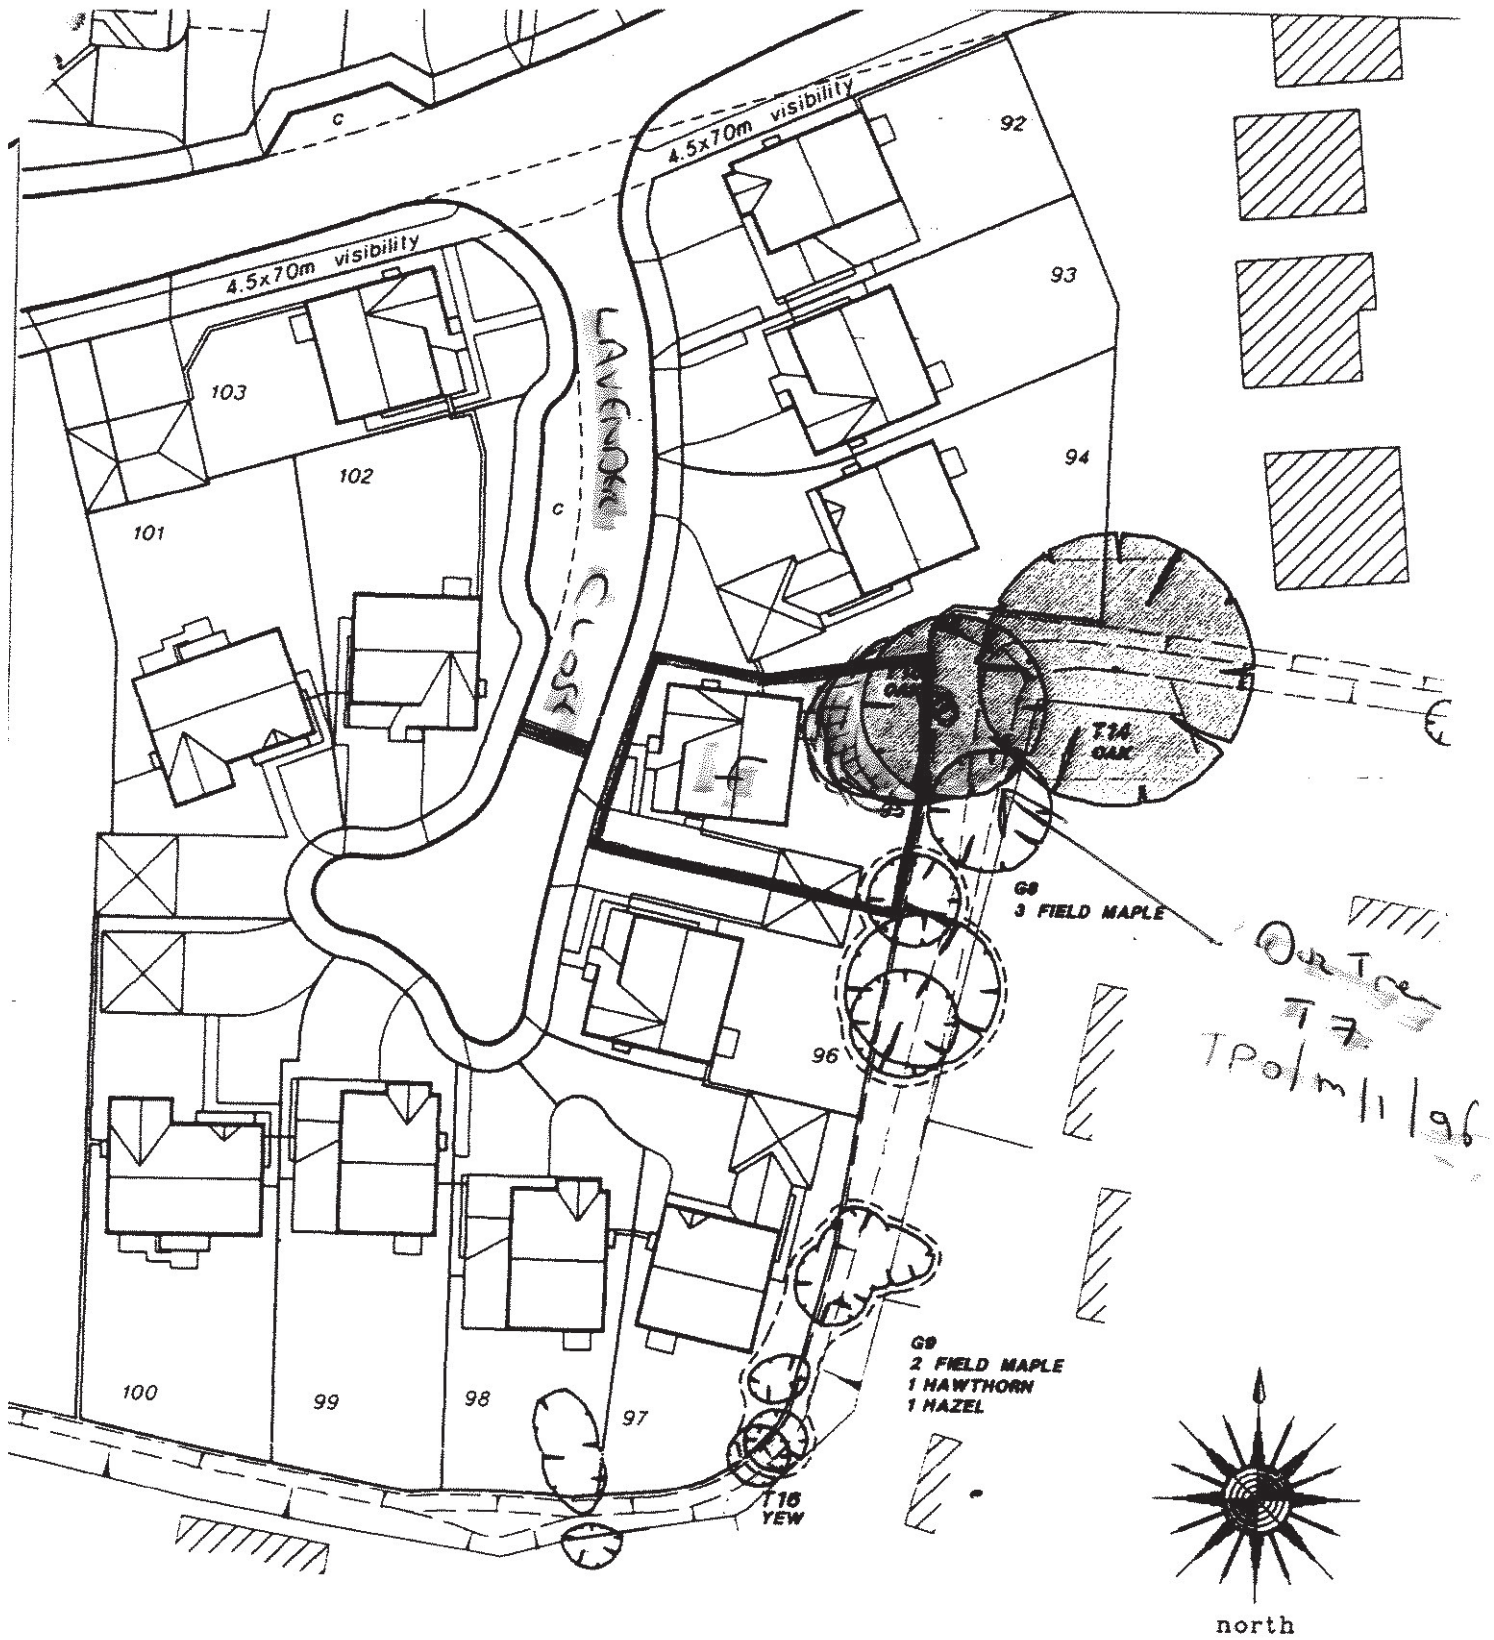

ARUN CHASE, MIDDLETON ON SEA

SCALE 1:500

PLOT No ...95...

EXTRACT FROM DRG No 9646 /119/

THIS PLAN MAY BE
SUBJECT TO MINOR
PRINTING DISTORTION