
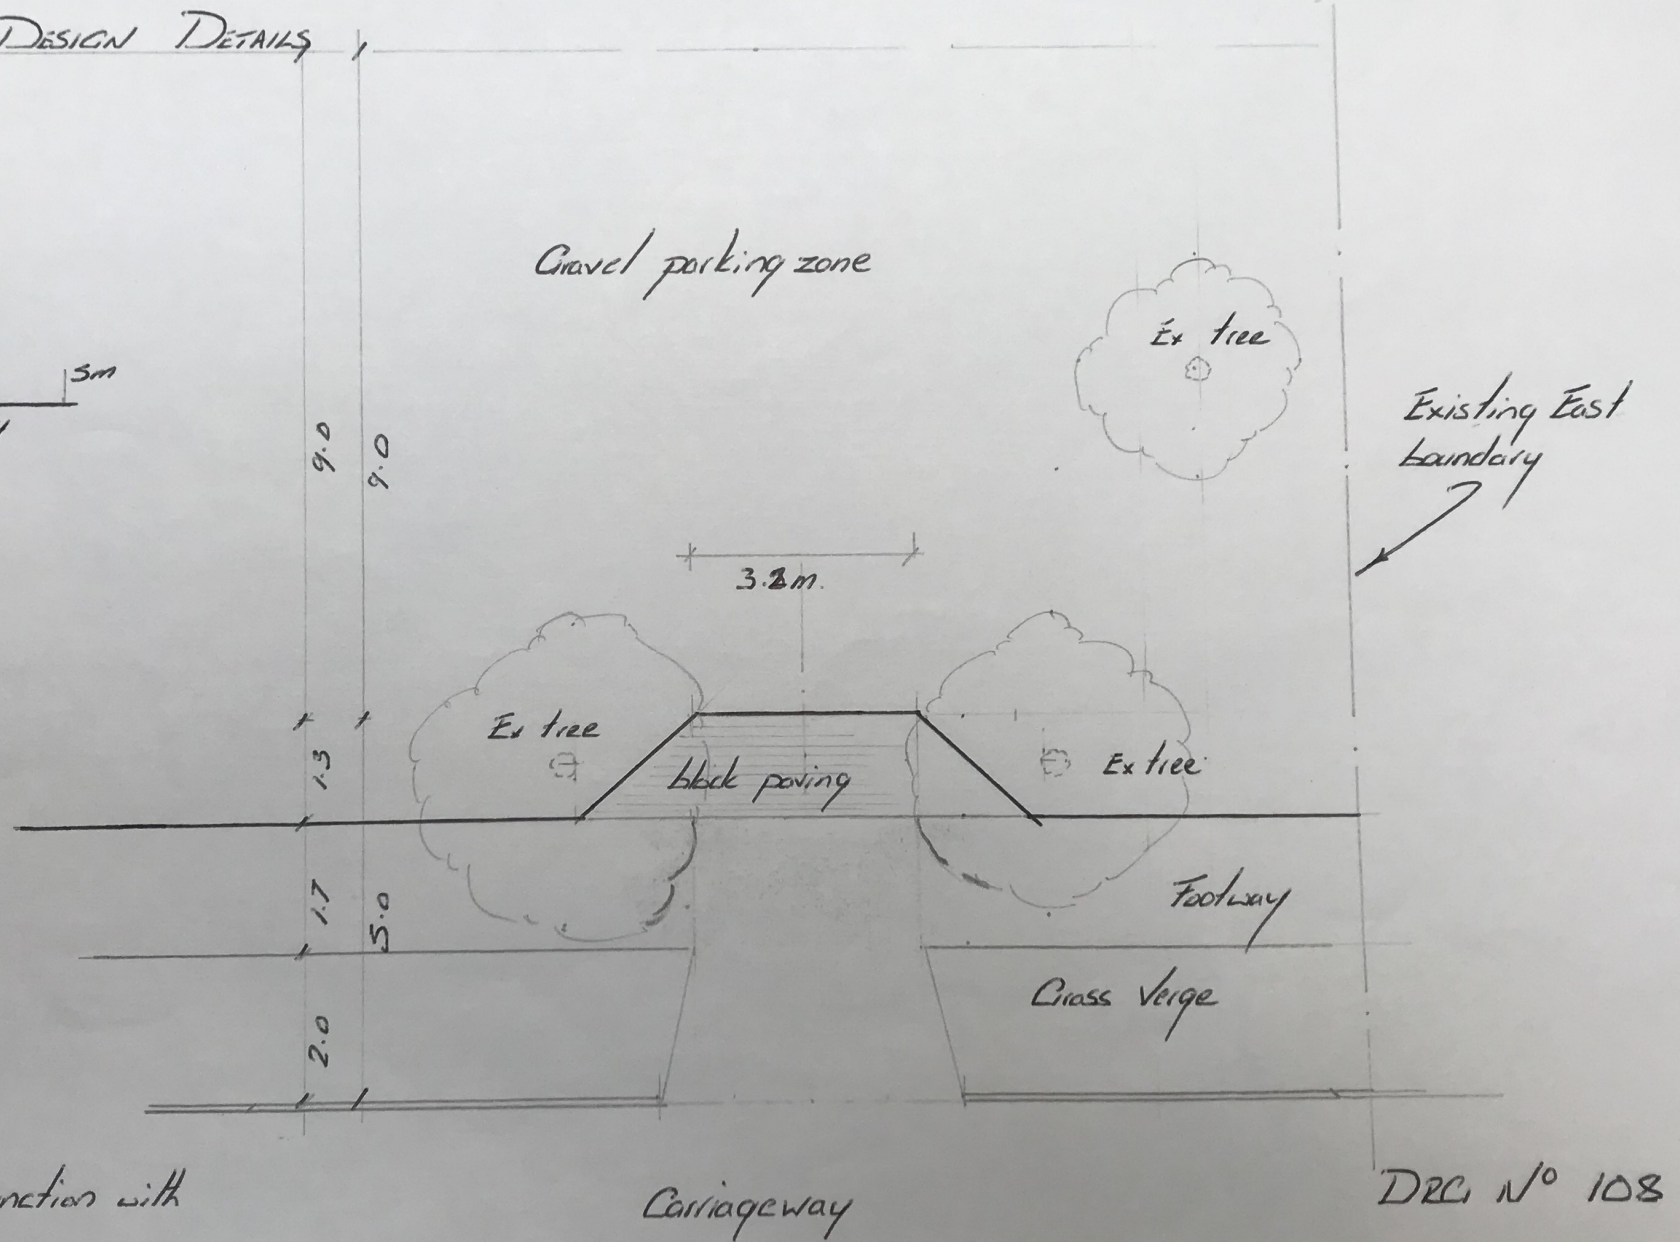


Nº 93 MIDDLETON ROAD
PROPOSED NEW VEHICULAR ACCESS
ENTRANCE DESIGN DETAILS

Gravel parking zone

Scale 1:100

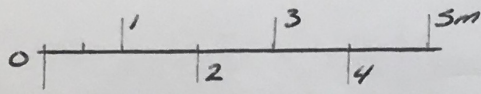

To be read in conjunction with
doc Nº 102 A.

DRC Nº 108