



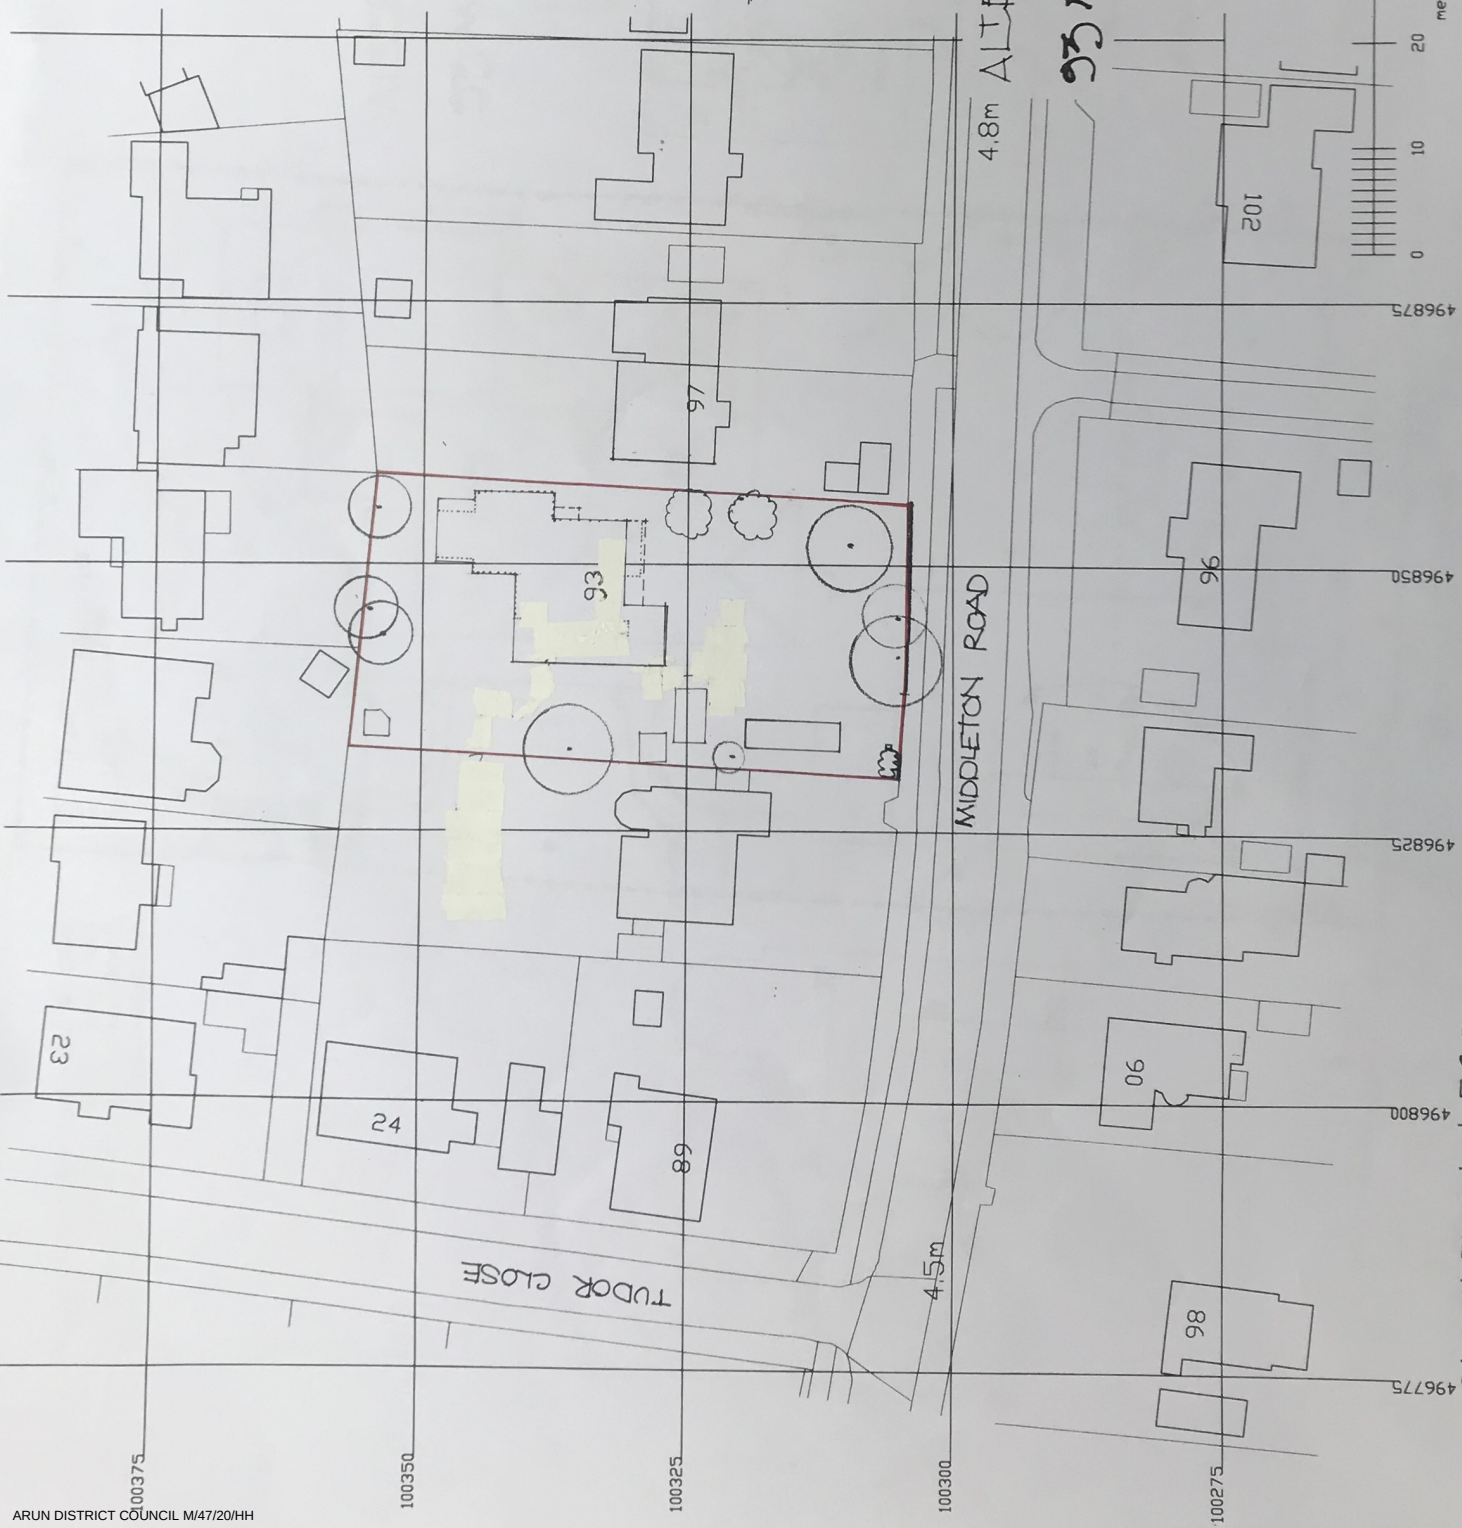

BLOCK PLAN 1:500

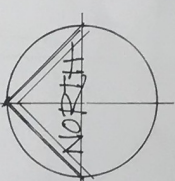

LOCATION PLAN 1:1250



Reproduction in whole or part is prohibited without the prior permission of Ordnance Survey.
© Crown copyright and database rights 2018 OS 100053143

4.8m ALTERATION AND EXTENSION

AT

93 MIDDLETON ROAD MIDDLETON-ON-SEA WEST SUSSEX

LOCATION AND BLOCK PLANS

1:1250 AND 1:500
MAY 2018

DRAWING 100

