


Notes

Survey is referenced to OS Grid and Level Datum

SUMO
Survey



SUMO SERVICES Ltd
BAYSWARD BUSINESS CENTRE
BAYSWARD ROAD
BAYSWARD
PO BOX 104
BAYSWARD
PO BOX 104
BAYSWARD
WWW.SUMOSURVEYS.CO.UK

Title		Street Scene	
Client		Jeff Wilson	
Project		93 Middleton Road	
Date Completed	12/04/2018	Plot Code	P022 BDN
Surveyed	AHG, JHG		
Drawn	MA		
Checked	JHG		
Drawn No	Sheet 01		
Job No	SOH12653		
Rev			

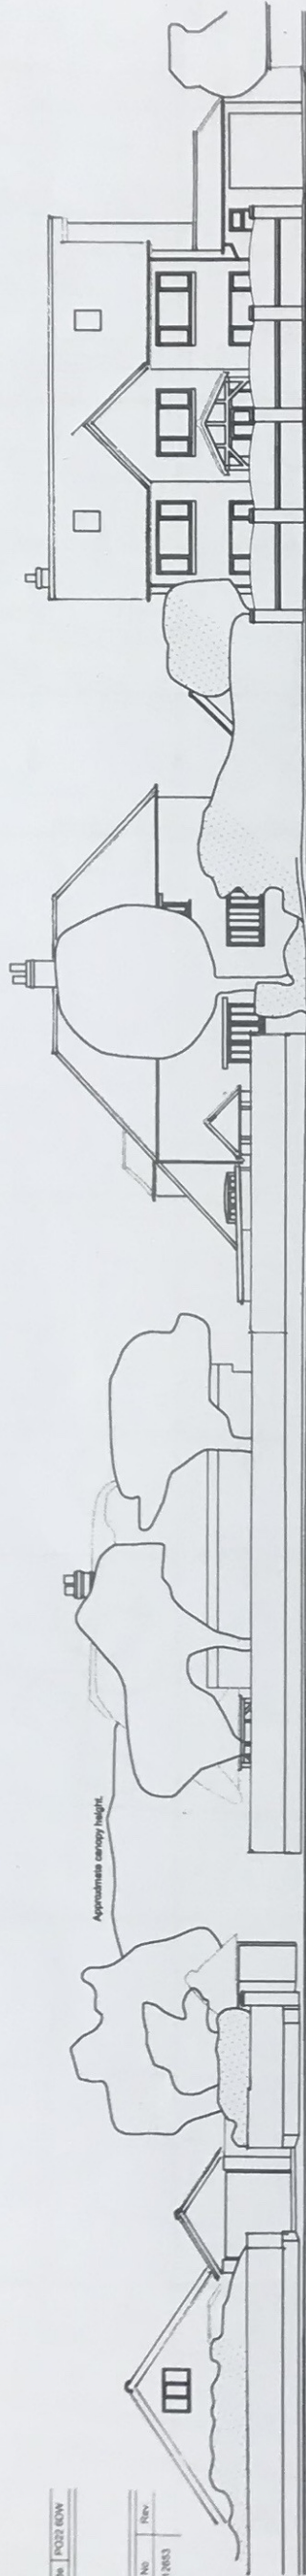


SURVEY AS EXISTING

MIDDLETON ROAD ELEVATION

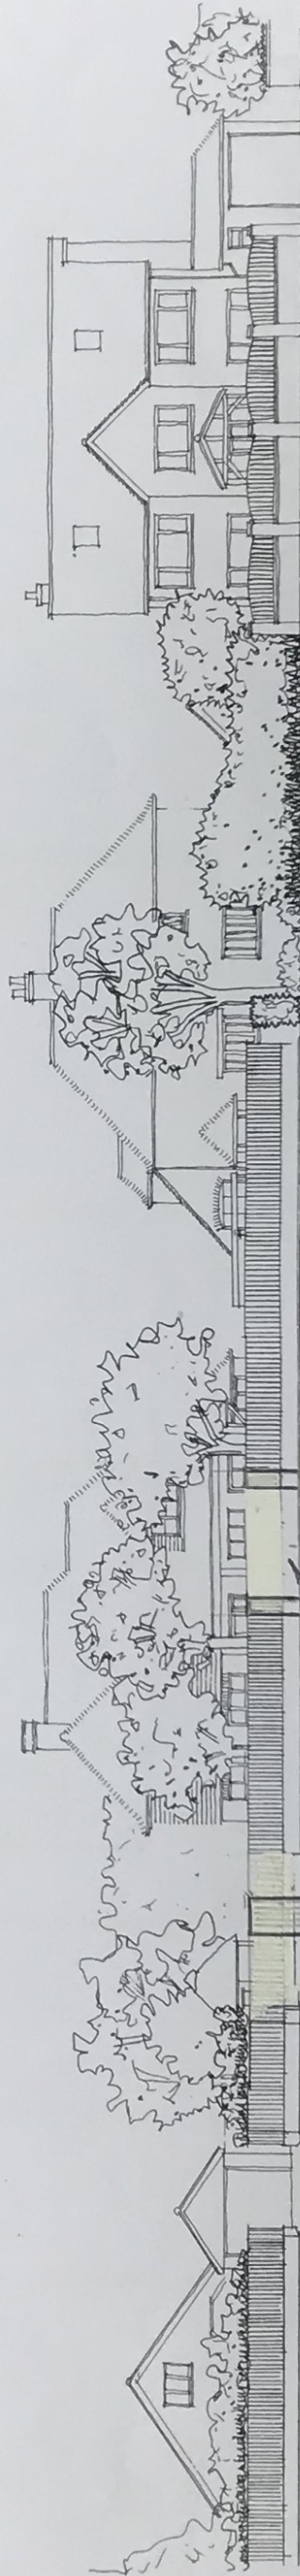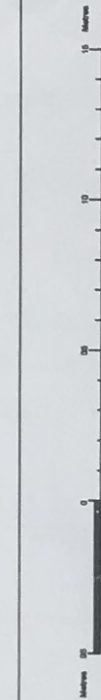

PROPOSED

DATUM 0.0 AOD

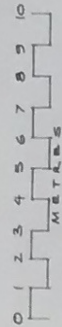

Existing entrance removed and boundary reinstated with new pedestrian access gate

Proposed new entrance

PROPOSED STREET ELEVATION BASED ON ACCURATE SURVEY OF EXISTING STREET SCENE BY SUMO SURVEY SERVICES LTD.

DRAWING 105^A
PROPOSED AND EXISTING
STREET ELEVATION
1:250
APRIL 2018
Revision: A new entrance added.

ALTERATION AND EXTENSION
AT
93 MIDDLETON ROAD
MIDDLETON-ON-SEA
WEST SUSSEX