


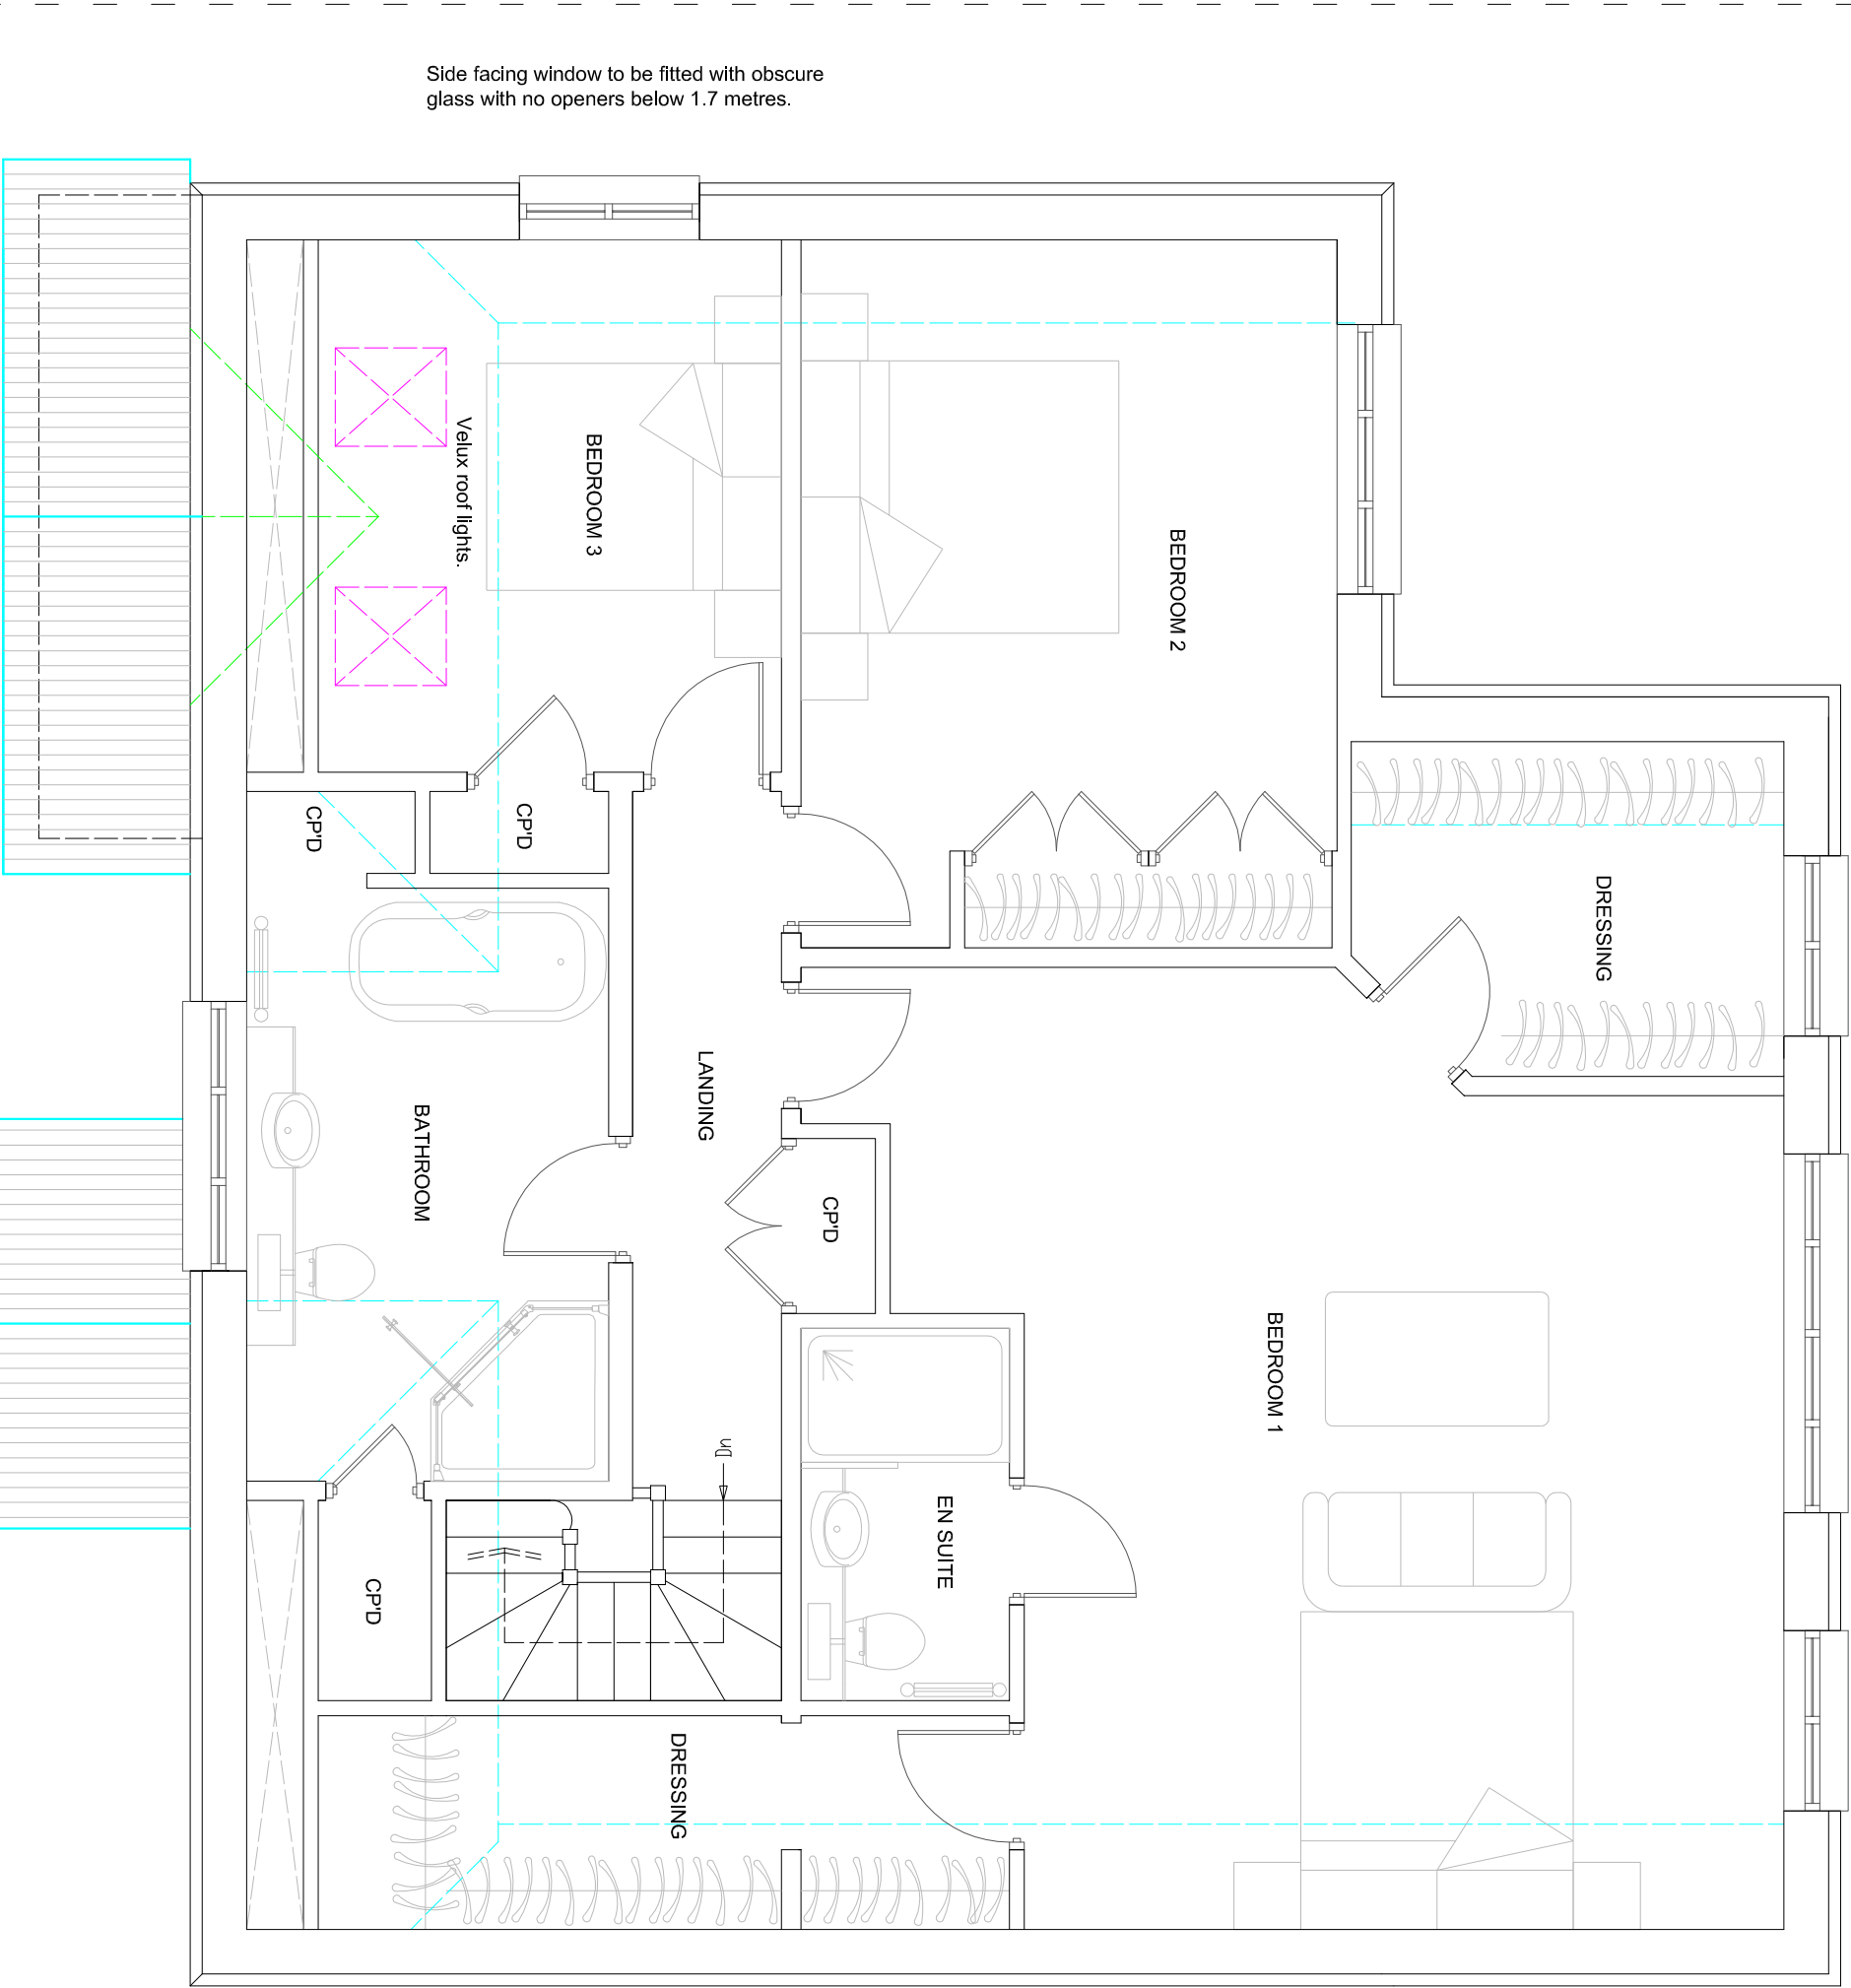

Side facing window to be fitted with obscure glass with no openers below 1.7 metres.

SCALE 0 1 2 3 4 5 METRES

PROPOSED FIRST FLOOR PLAN

A3 paper @ 1/50 Scale.

SUSSEX BUILDING CONSULTANCY LIMITED

22 TUDOR CLOSE, MIDDLETON ON SEA,
BOGNOR REGIS, WEST SUSSEX.

SCALE - 1/50 REV - D DATE - 07/04/2021



LABC
partner

3 NORTHGOTE ROAD
BOGNOR REGIS
PO21 9LZ
TEL/FAX - (01243) 861379