


EXISTING STREETSCENE ELEVATION

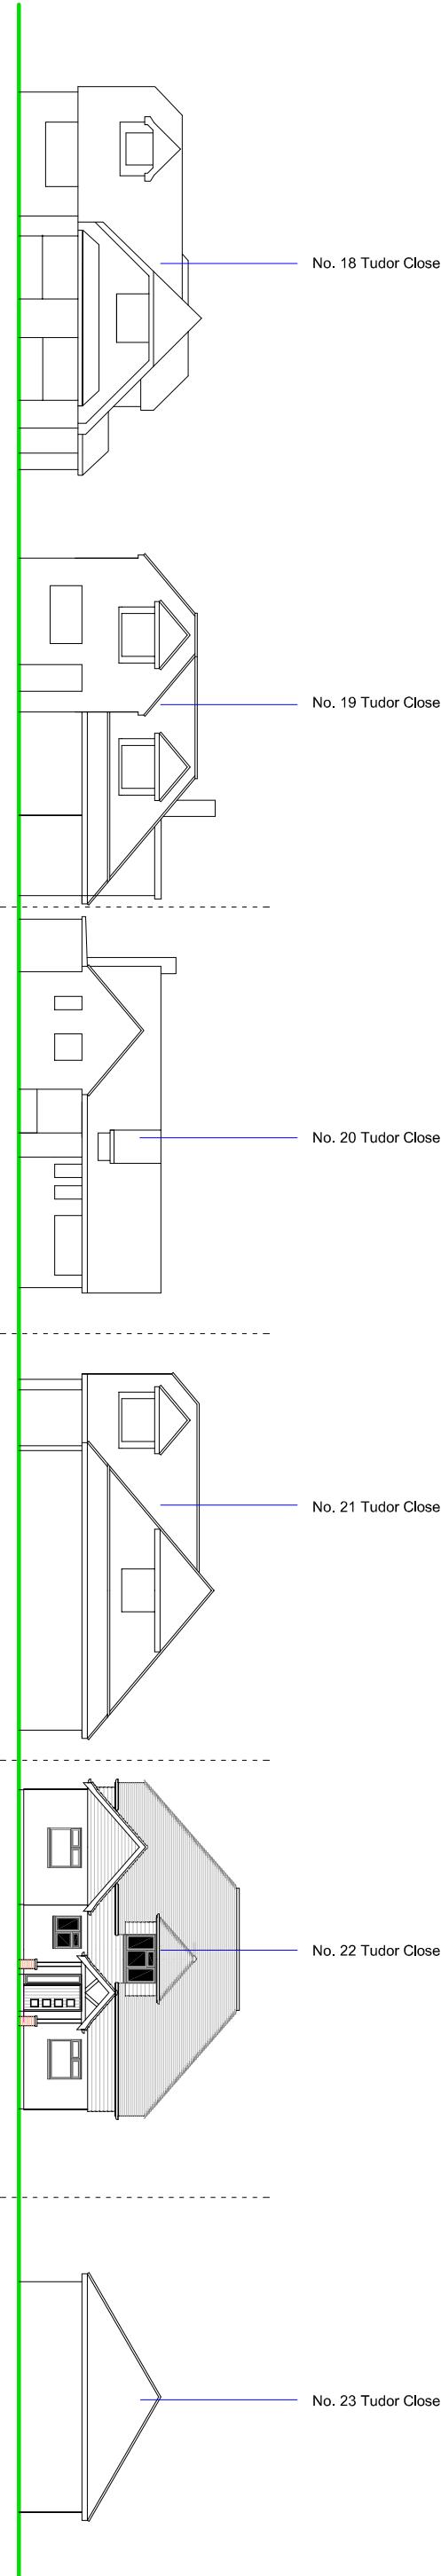

PROPOSED STREETSCENE
ELEVATION

SUSSEX BUILDING CONSULTANCY LIMITED

22 TUDOR CLOSE, MIDDLETON ON SEA,
BOGNOR REGIS, WEST SUSSEX.

SCALE - 1/250 REV - DATE - 06/04/2021



partner
LABC

3 NORTHCOOTE ROAD
BOGNOR REGIS
PO21 3LE
TEL - (01243) 861379