



west


Roof tiles to match existing.

Colourwash render to match existing.




south

1 : 100

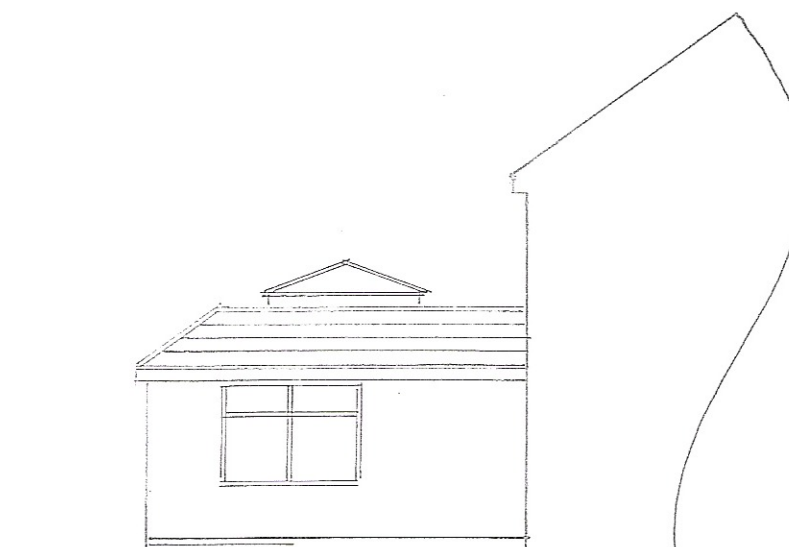

east

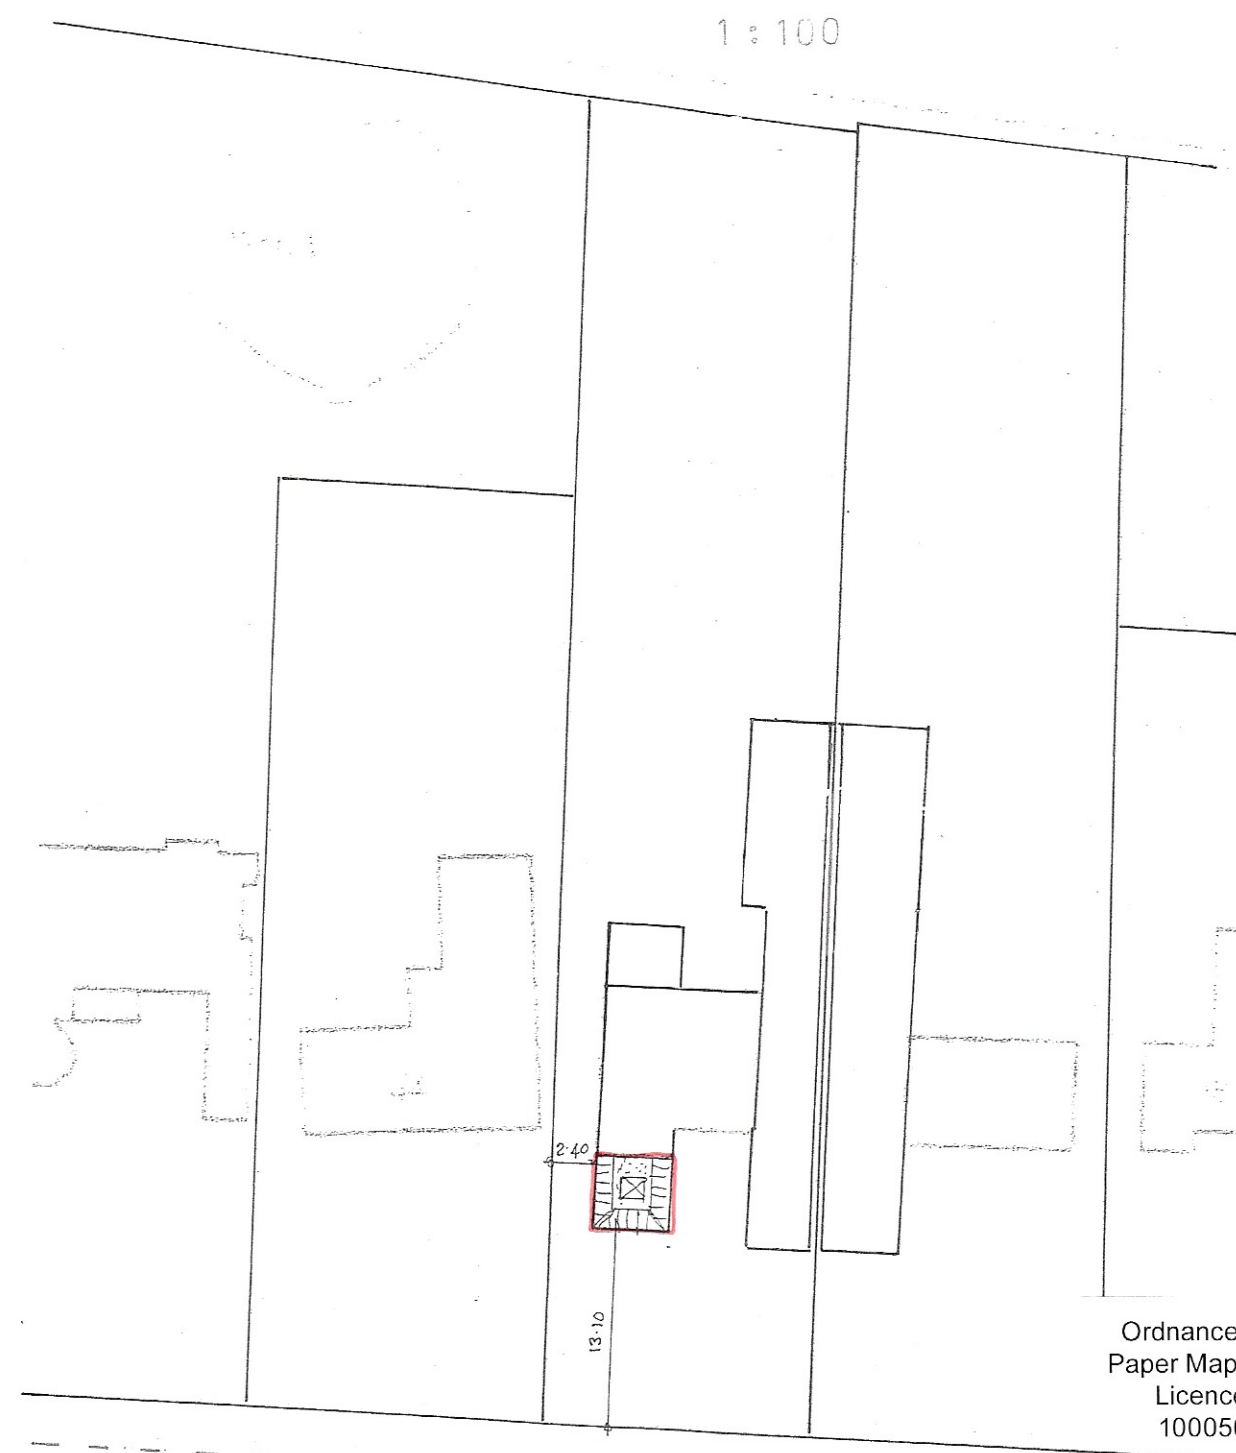

SEA WAY

site plan

1 : 500

Ordnance Survey
Paper Map Copying
Licence No.
100056538



location plan

1 : 1250

sheet 2 of 3

Proposed

PROPOSED SINGLE STOREY EXTENSION AT 42, SEA WAY, MIDDLETON-ON-SEA
FOR MR. & MRS. D. BURDETT.

Bryan Butcher
Rainbow Cottage
Nyetimber Lane
Bognor Regis PO21 3JX
01243 266871
07973 233442
bryan.butcher@btinternet.com
www.bryanbutcher.com