


①②③④⑤⑥⑦⑧⑨

EXISTING VEGETATION POSITION SITE PLAN

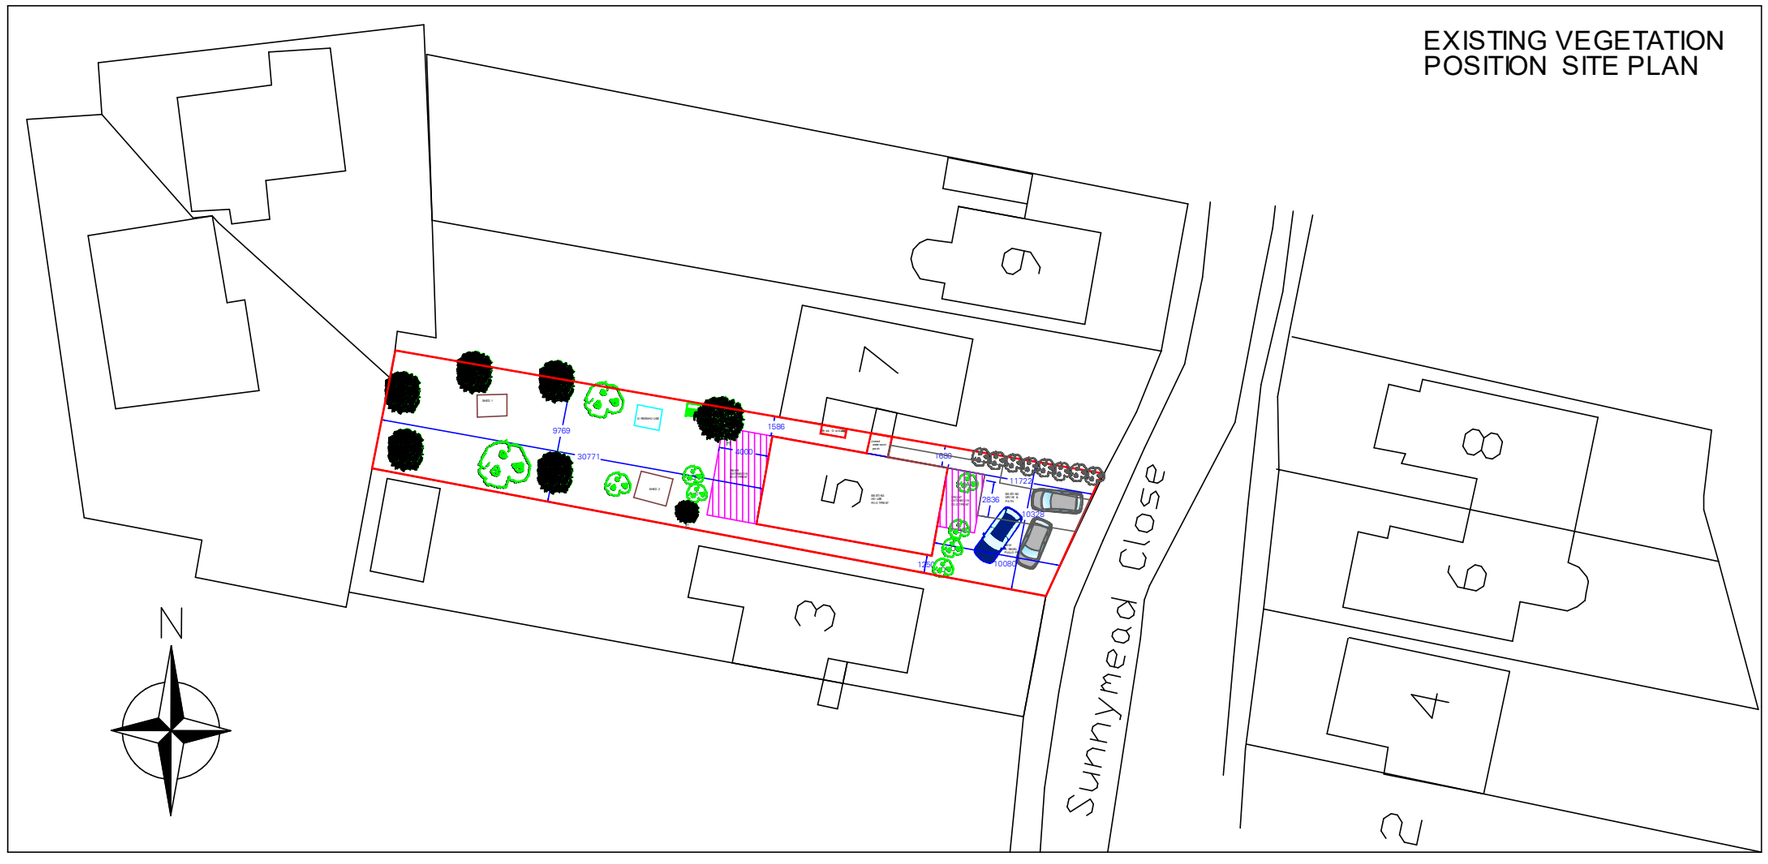

0 10 20 30 40 50 60

Scale	1:500 @ A3
Tolerance ±	
Drg No	SUNNYMEAD
Date	17/05/2024
Drawn By	SK
Checked By	

Revisions	Date
A/ Bold redline to boundary & dwelling, details added 24/6/24	

	HOME	
Date		
Signature		
Signed By		

Project

5 SUNNYMEAD CLOSE
MIDDLETON ON SEA
SUSSEX
PO22 6LS

Title

EXTENSIONS

ARUN DISTRICT COUNCIL M/47/24/HH