

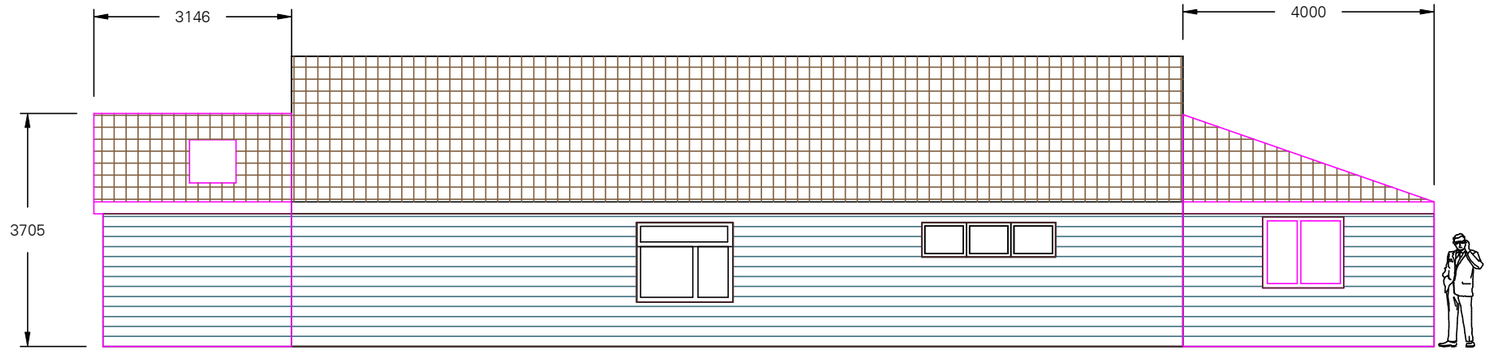



South Elevation (side)

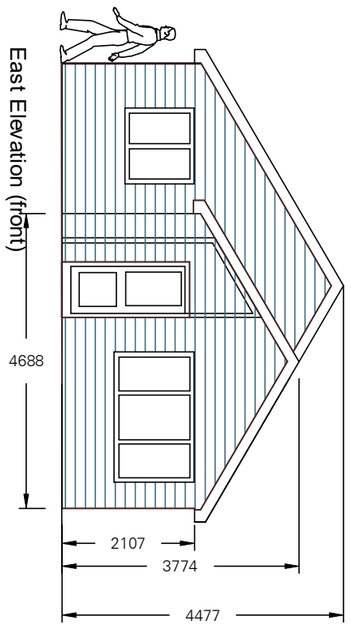

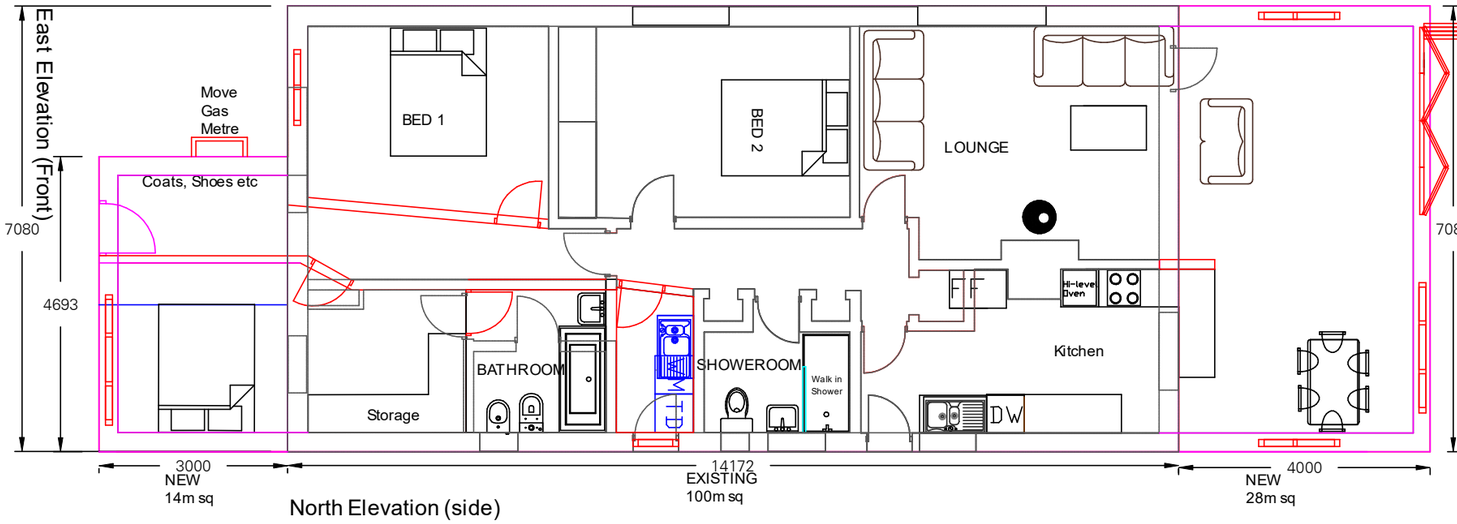



North Elevation (side)

South Elevation (side)

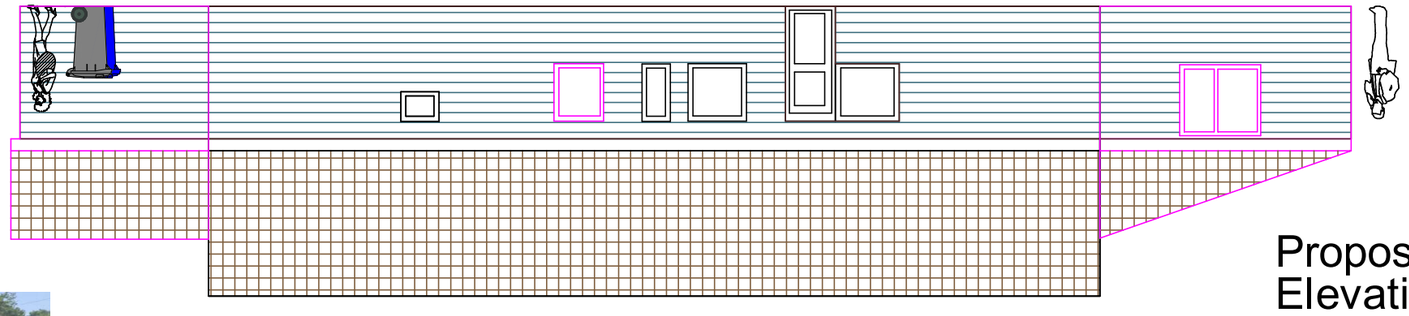

North Elevation (side)

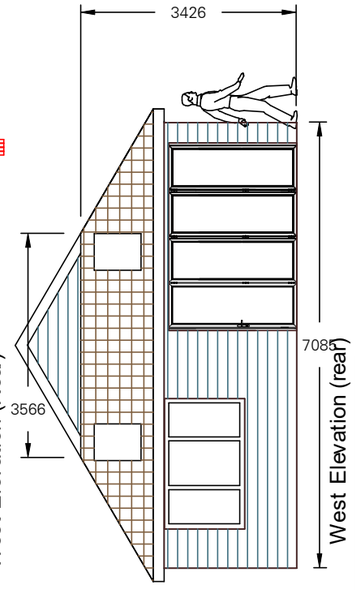

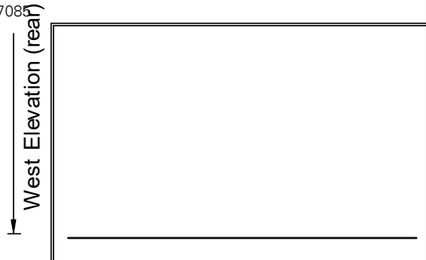

Local example of proposed frontage in Sunnymead Close



Proposed layout Plan & Elevation Drawings

0 1m 2m 3m 4m 5m 6m 7m

Scale Bar

FOR 1:100

Scale	1:100 @ A3
Tolerance ±	
Drg No	SUNNYMEAD
Date	17/05/2024
Drawn By	SK
Checked By	

Revisions	Date
A/ Elevation labelled & all windows added 24/06/2024	

	HOME	
Date		
Signature		
Signed By		

Project

5 SUNNYMEAD CLOSE
MIDDLETON ON SEA
SUSSEX
PO22 6LS

Title

EXTENSIONS