



M 48 09


Revised

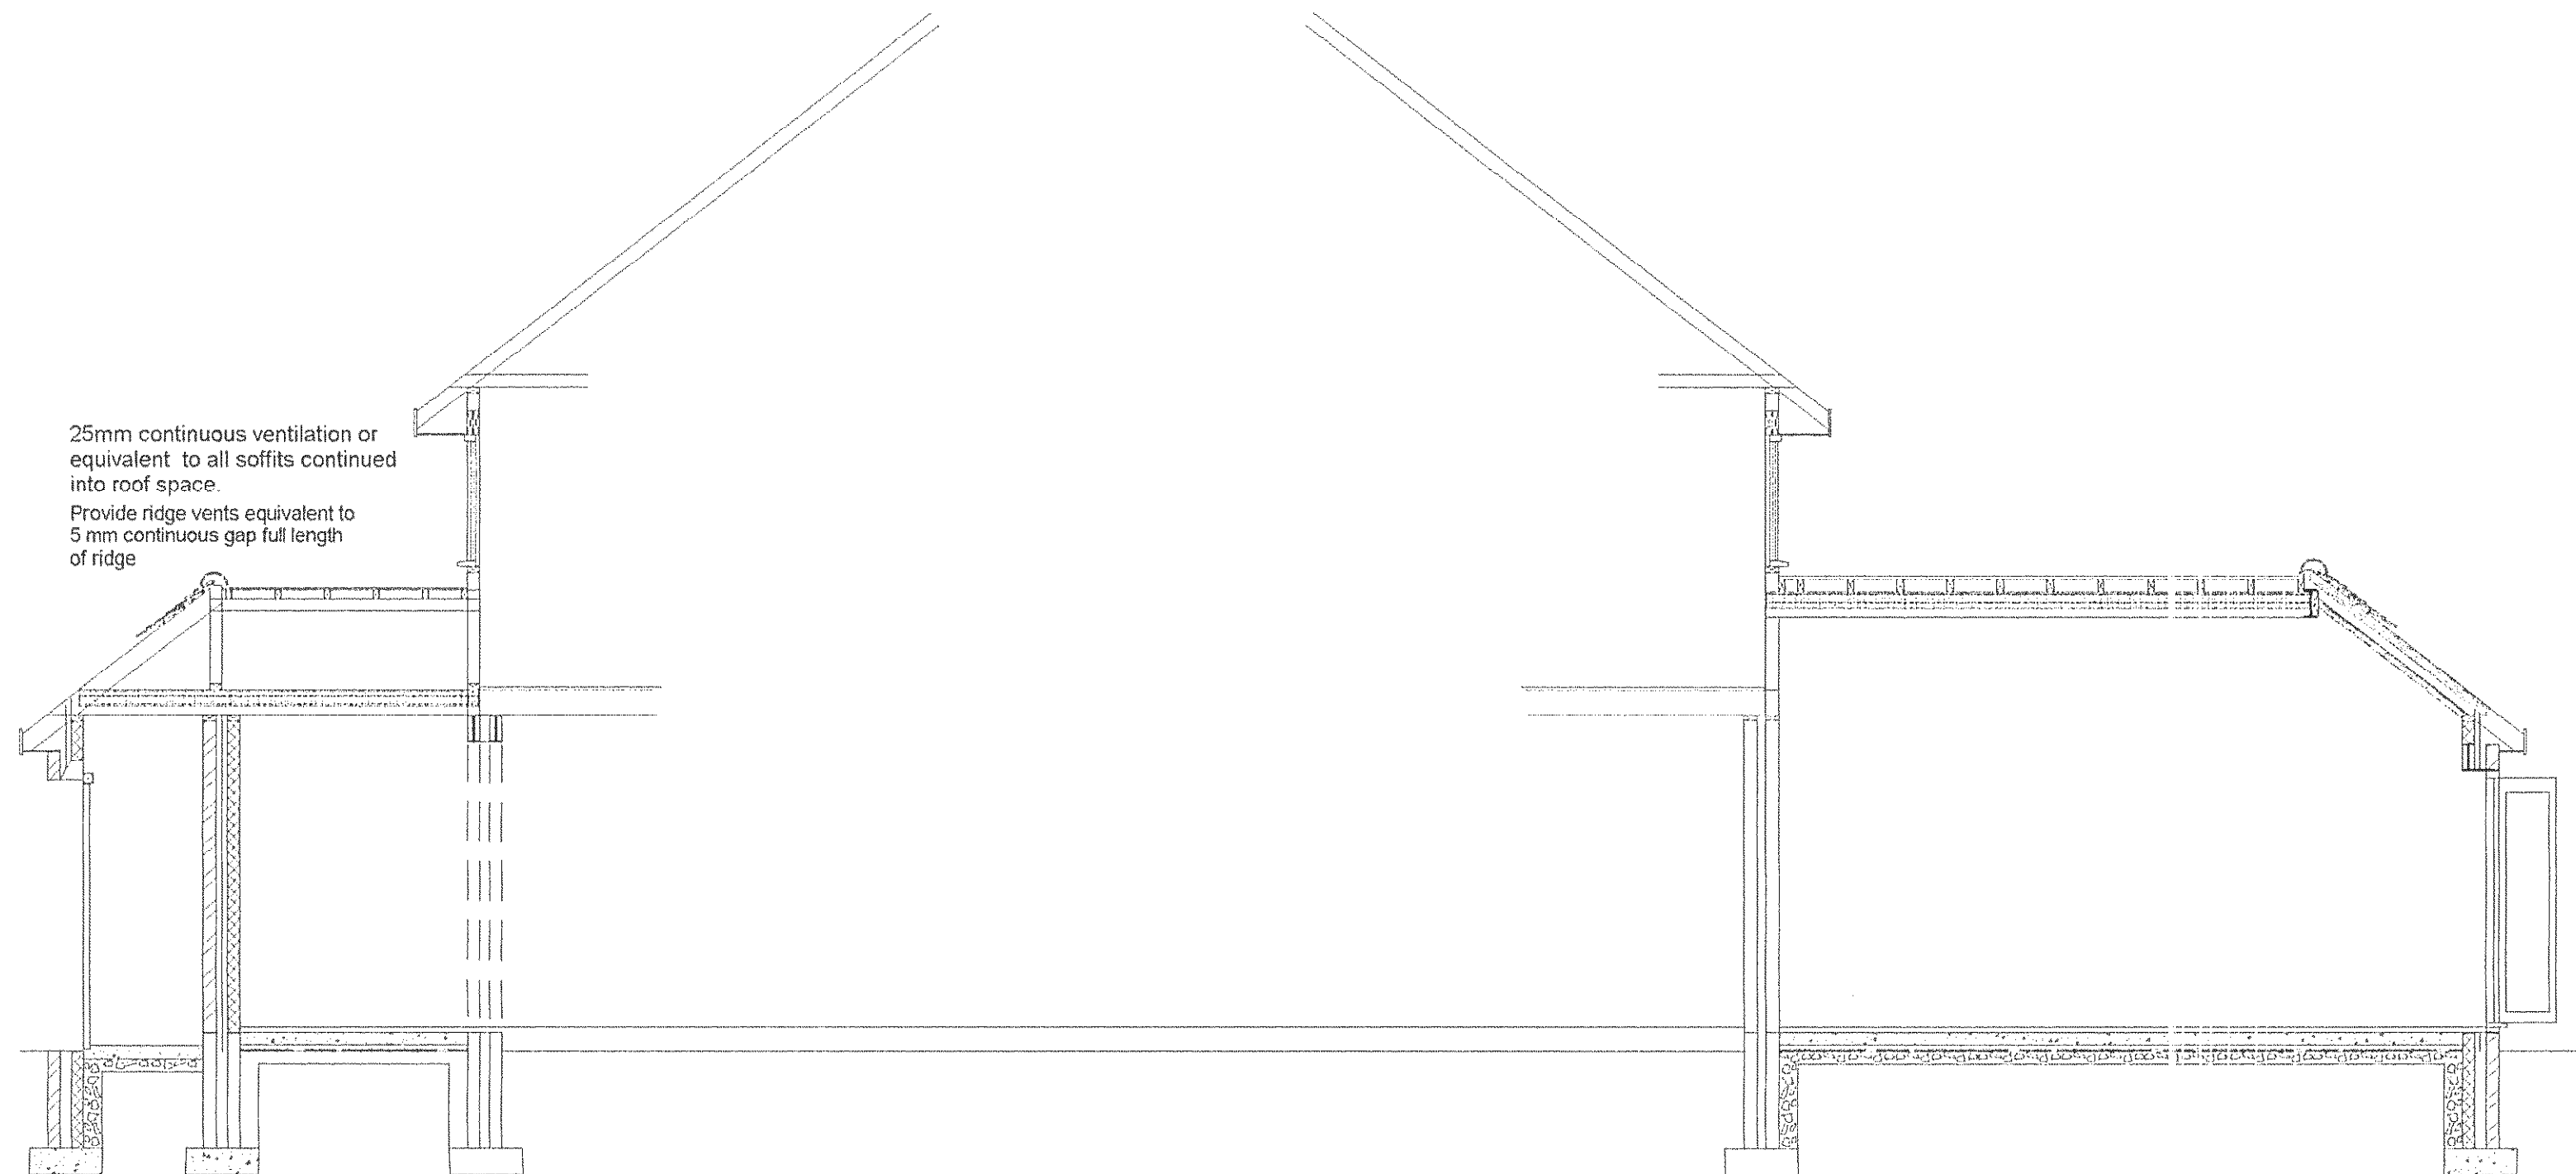

SECTION A - A

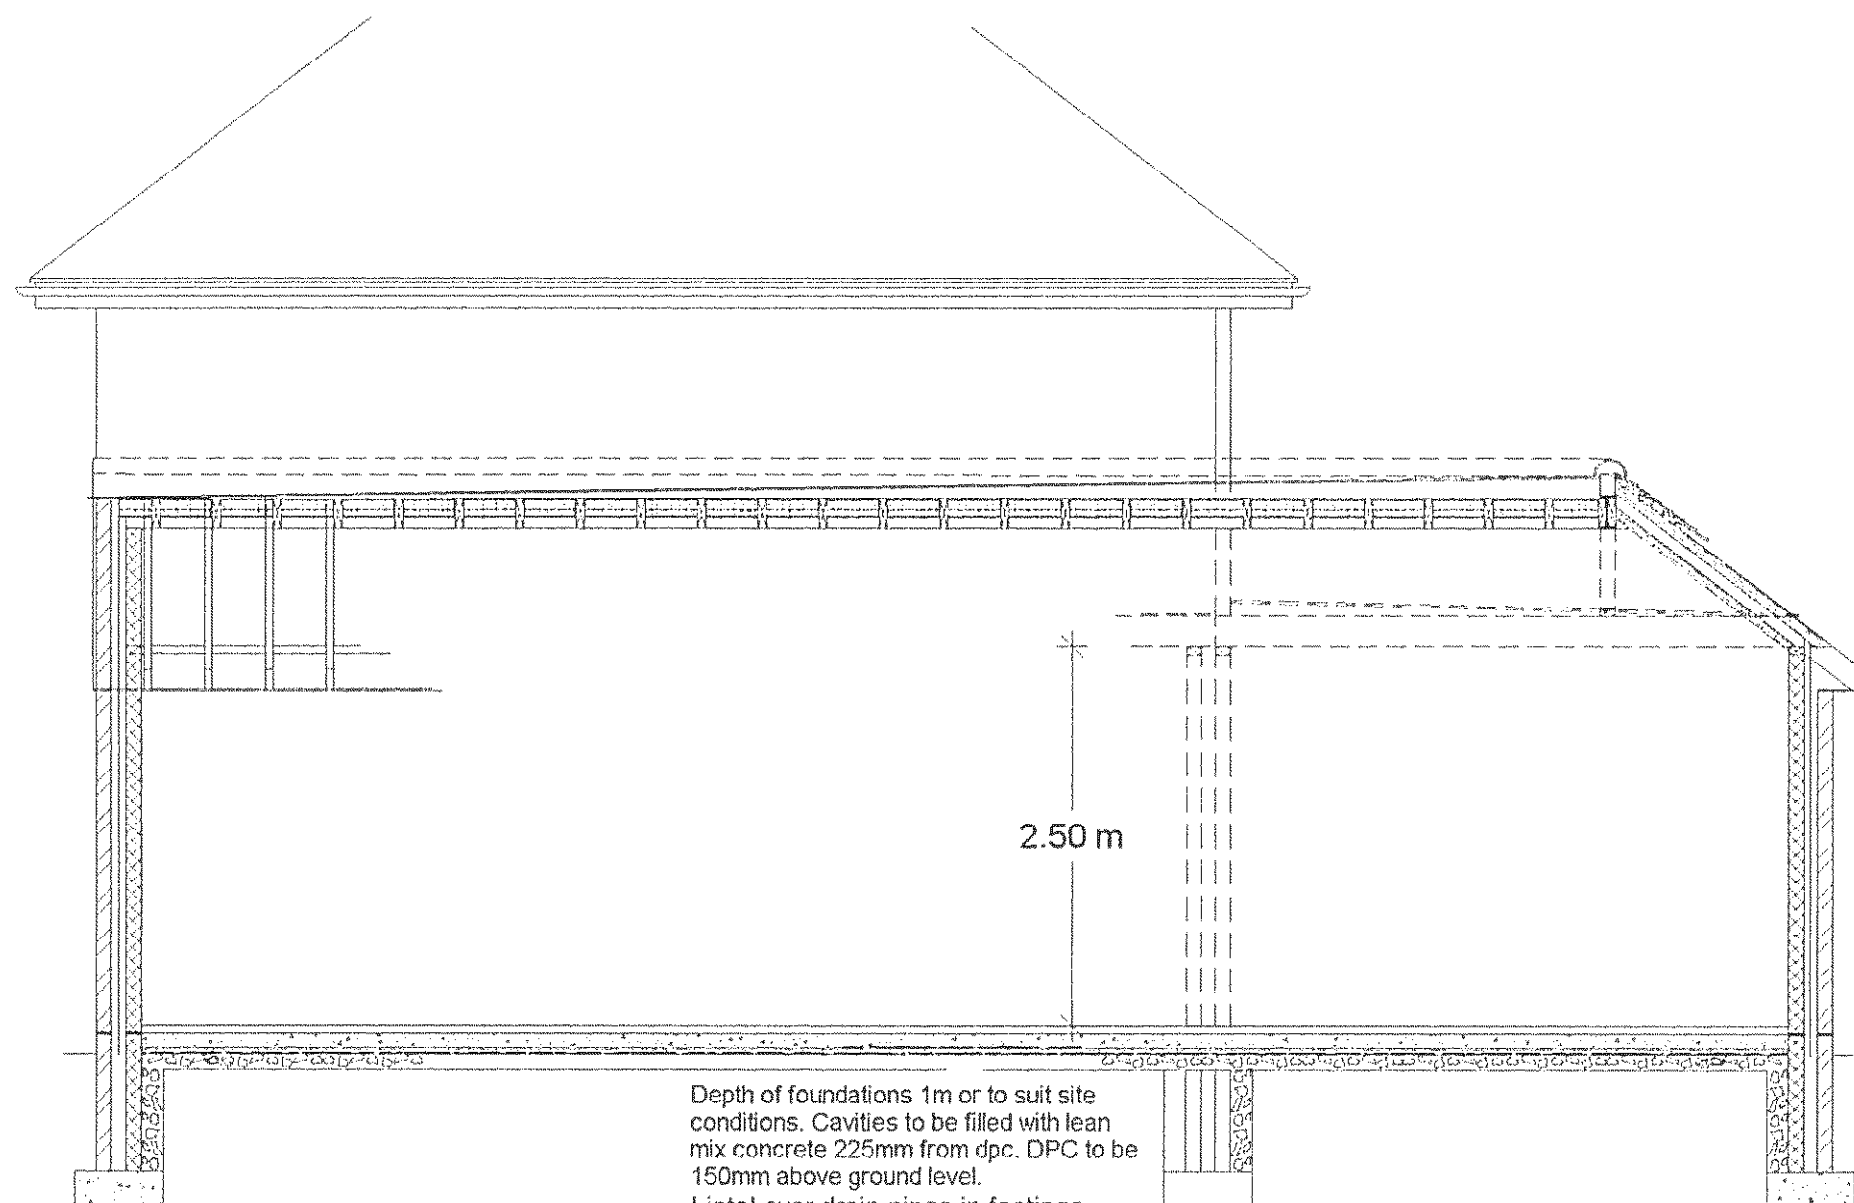

SECTION B - B

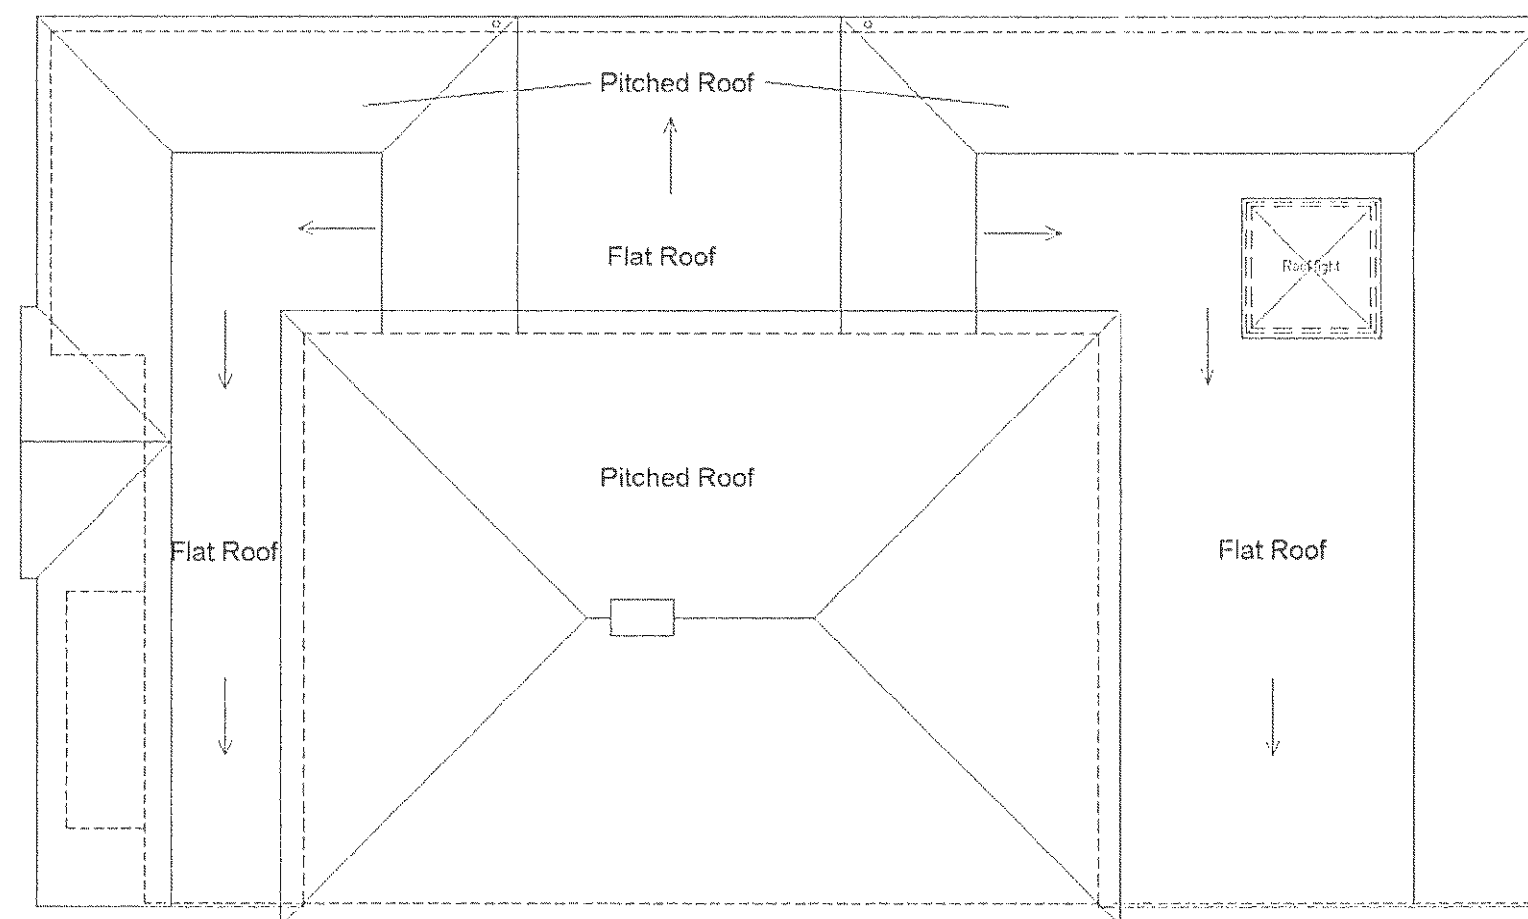

Catnic CN7C lintel

Do not scale from drawings
(excepting Local Authorities)
All dimensions to be checked on site

All work to comply with Building Regulations, British Standards, manufacturer's instructions /specifications and engineer's calculations at all times. Construction must also comply with all safety at work regulations. Additional work may be requested by the building inspector as work proceeds to ensure the new building complies with all building regulations.

No	Change	Date	By

BKM PLANS
architectural
plans and
drawing
service

Title:
2 East Close
Middleton on sea

Scale: 1:50
Date: 1st May 2009
Drawn by:
Drawing 5 / 6

All drawings are copyright of BKM architectural plans and drawings creator and may not be reproduced without prior permission