

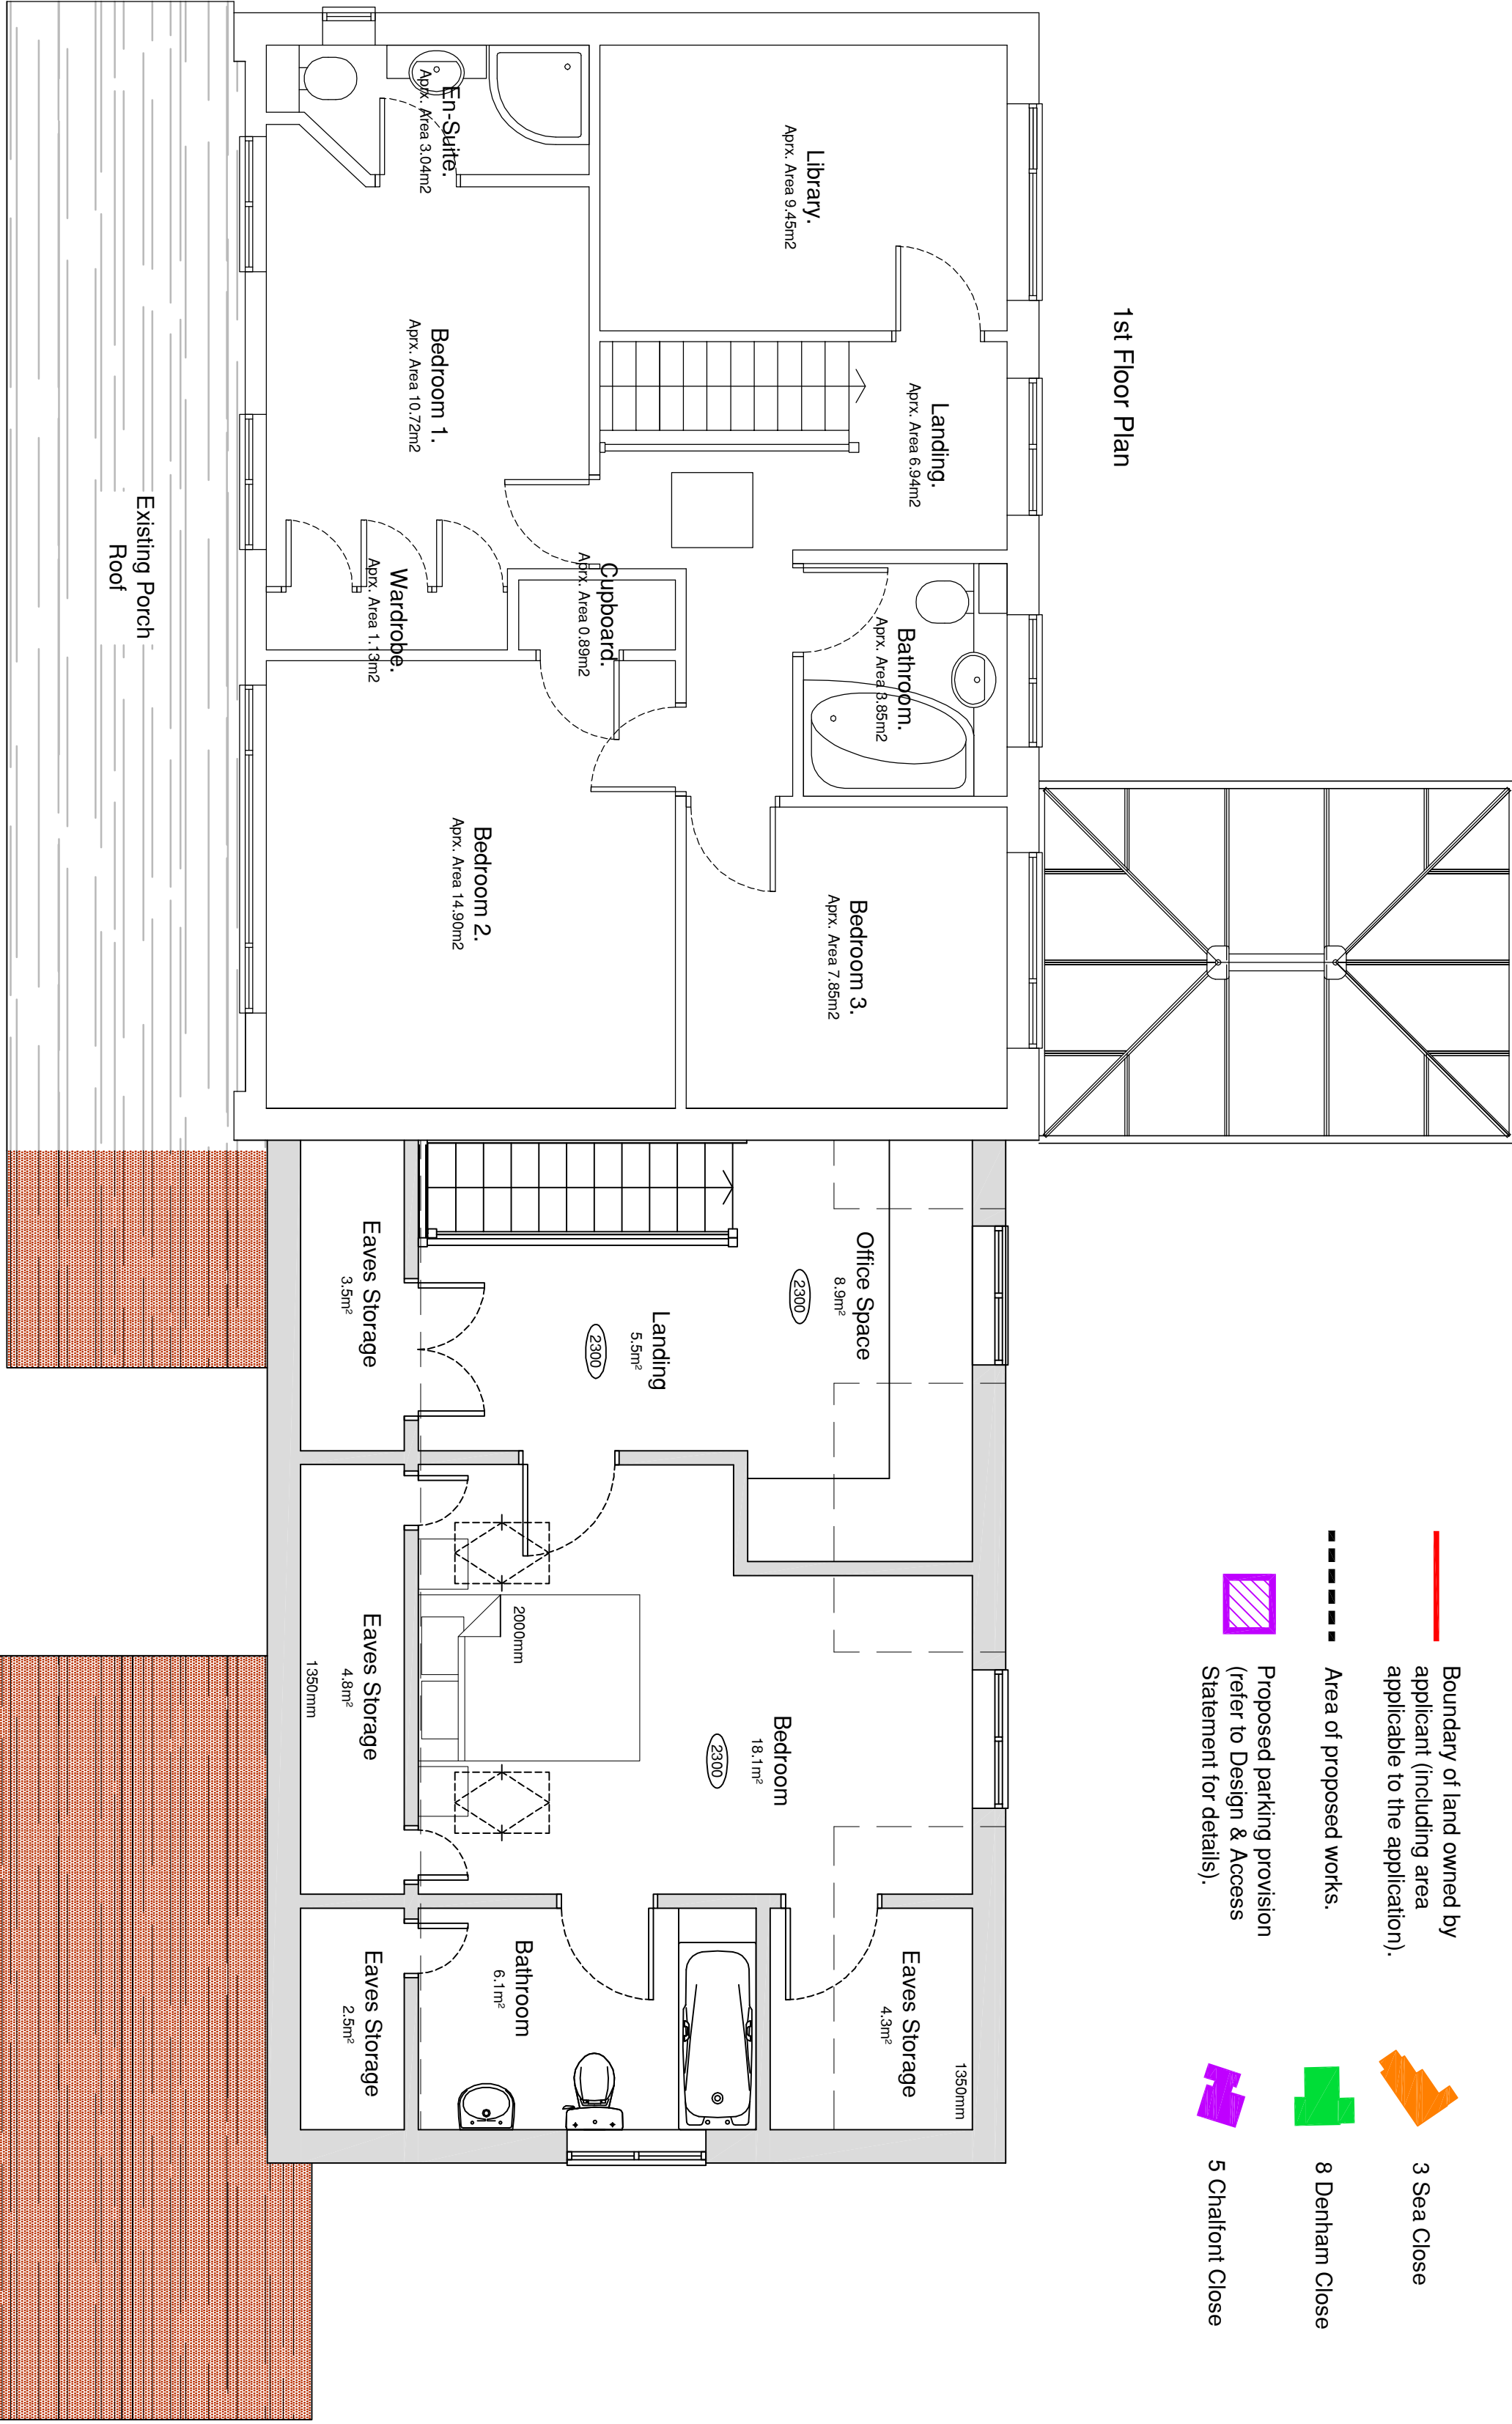
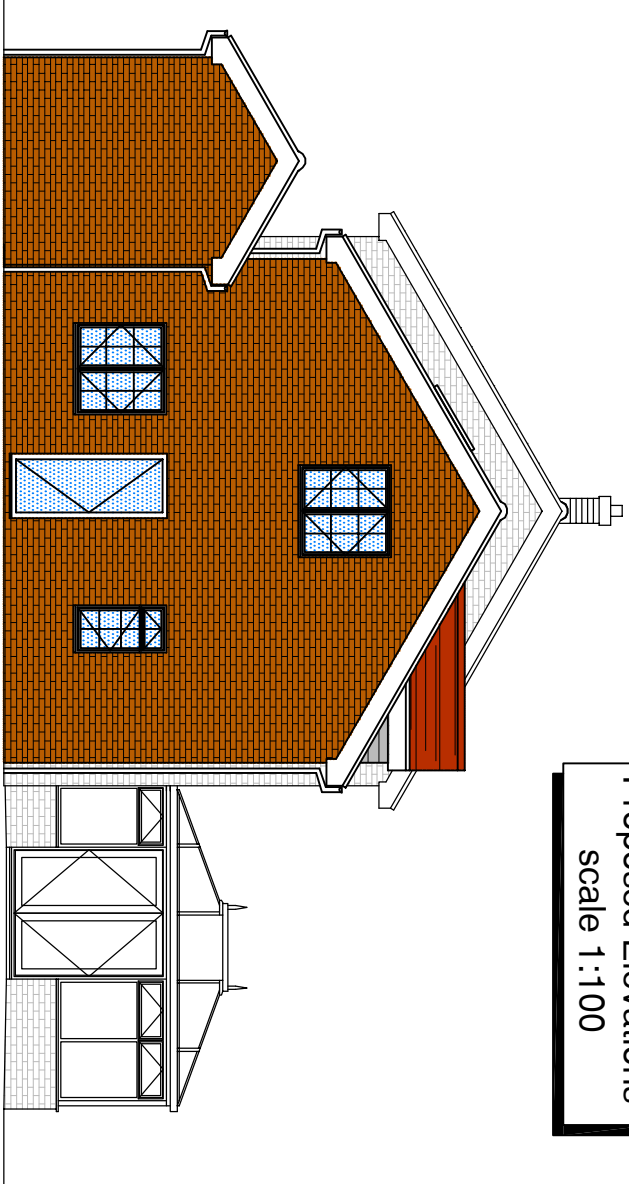
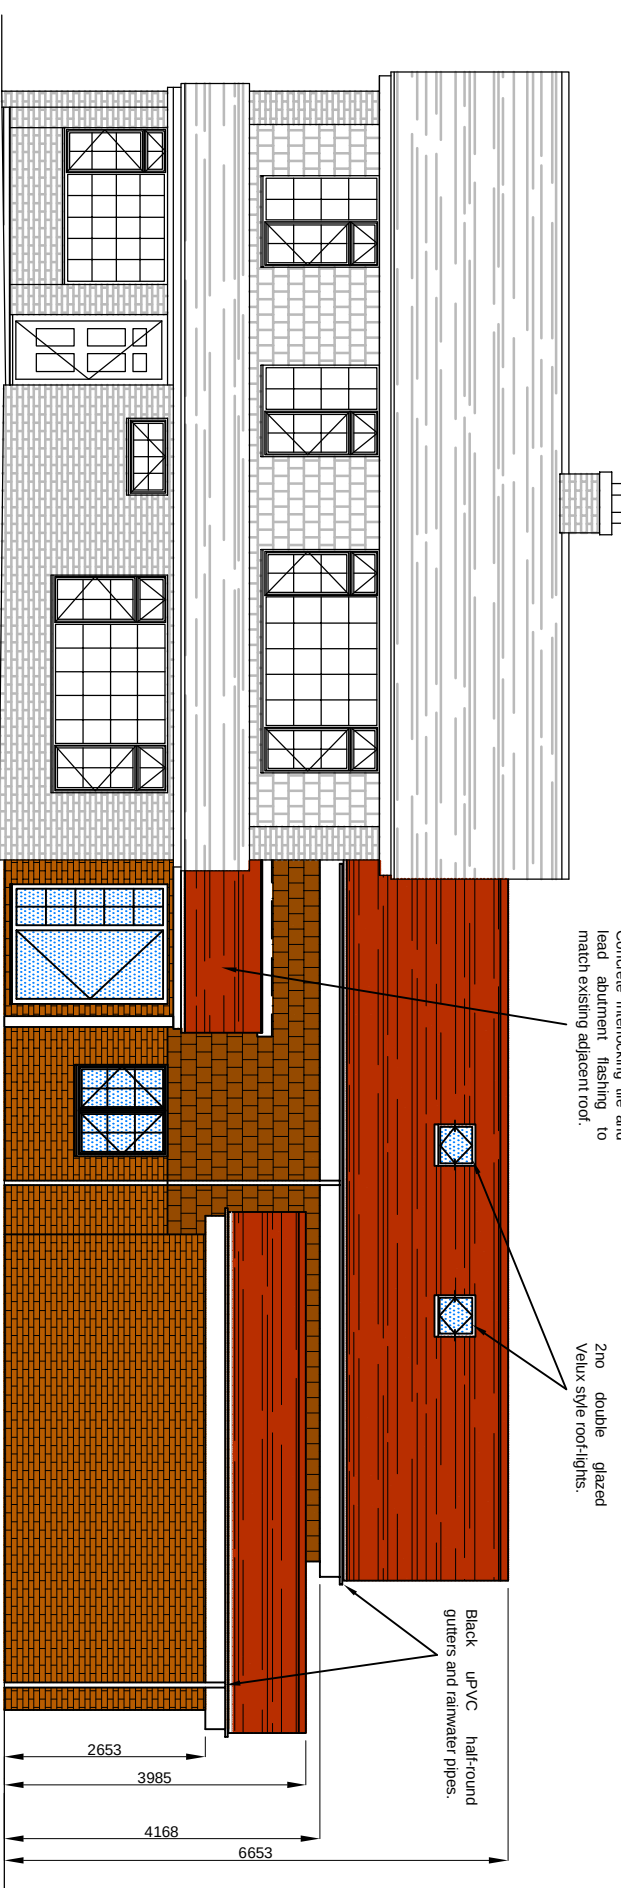
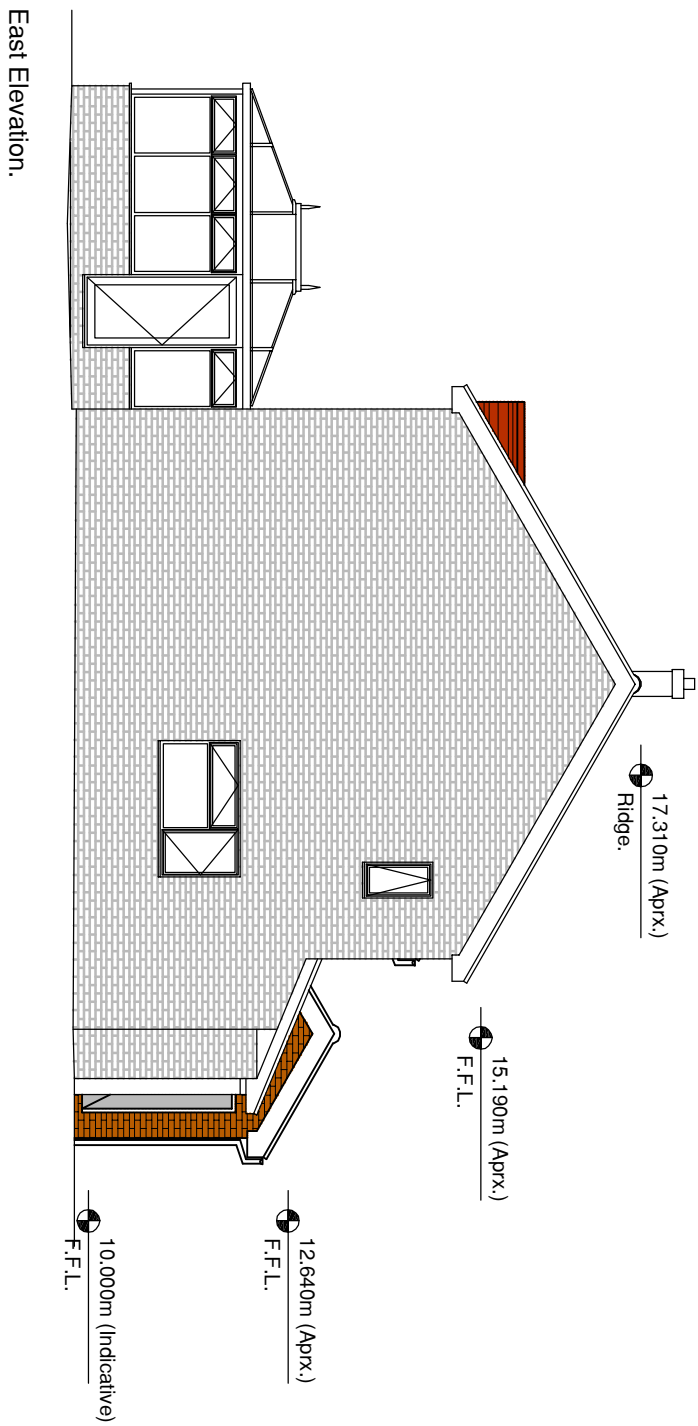
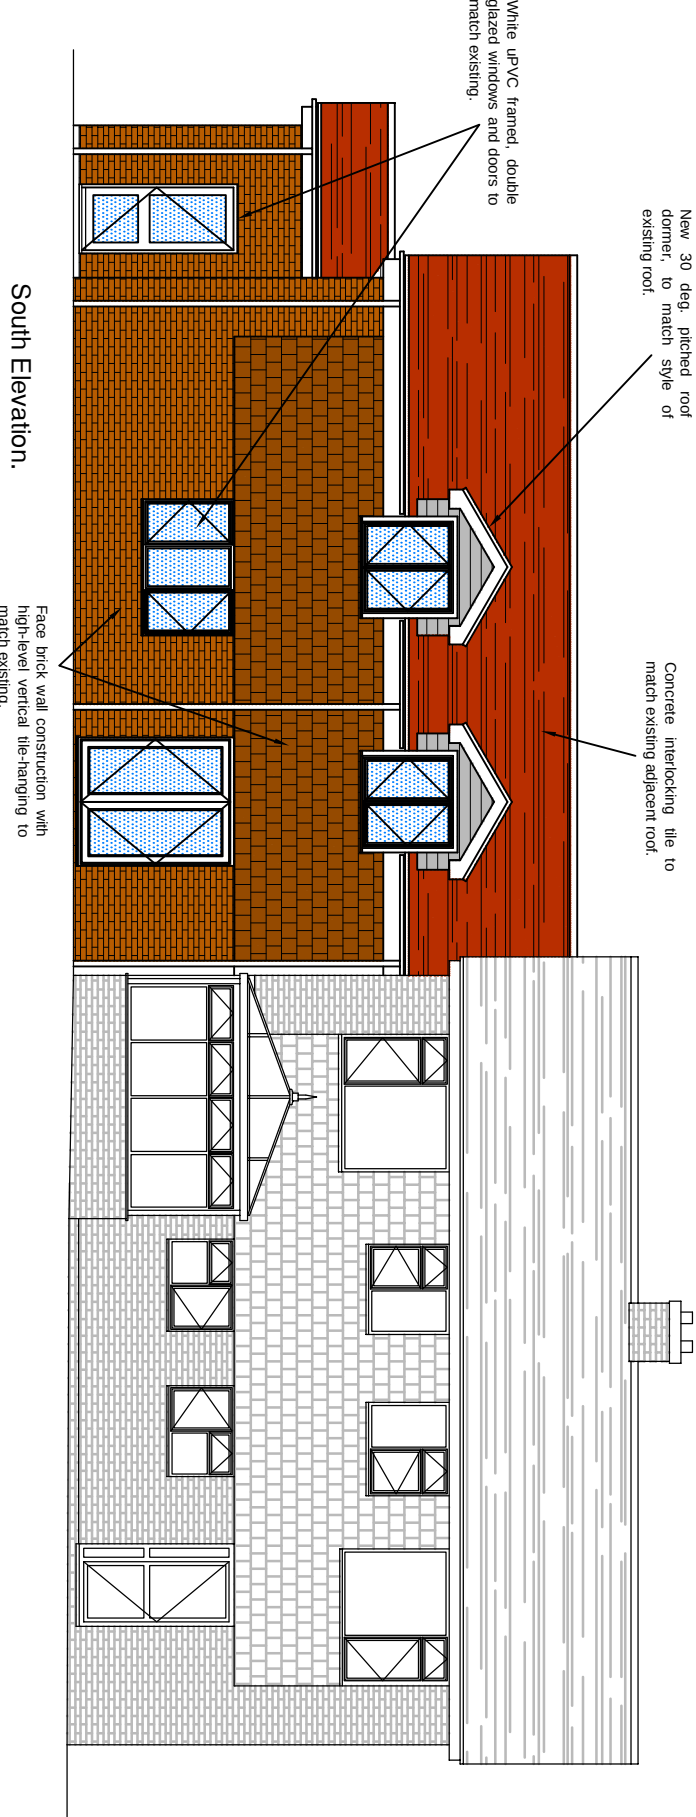
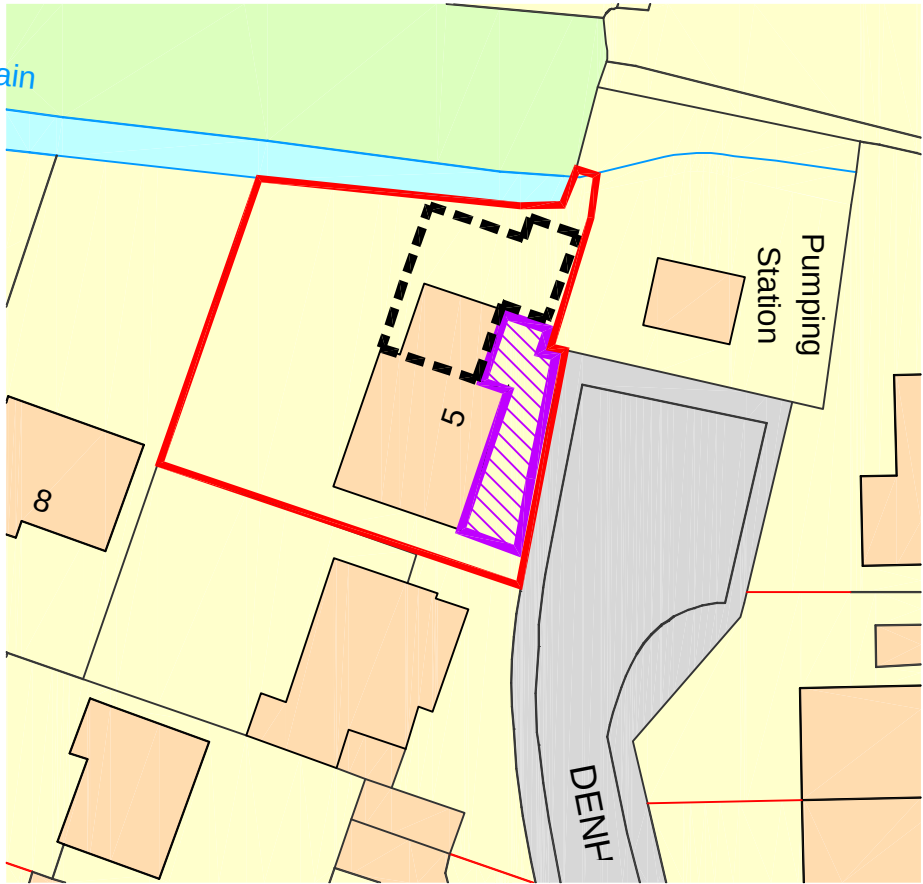


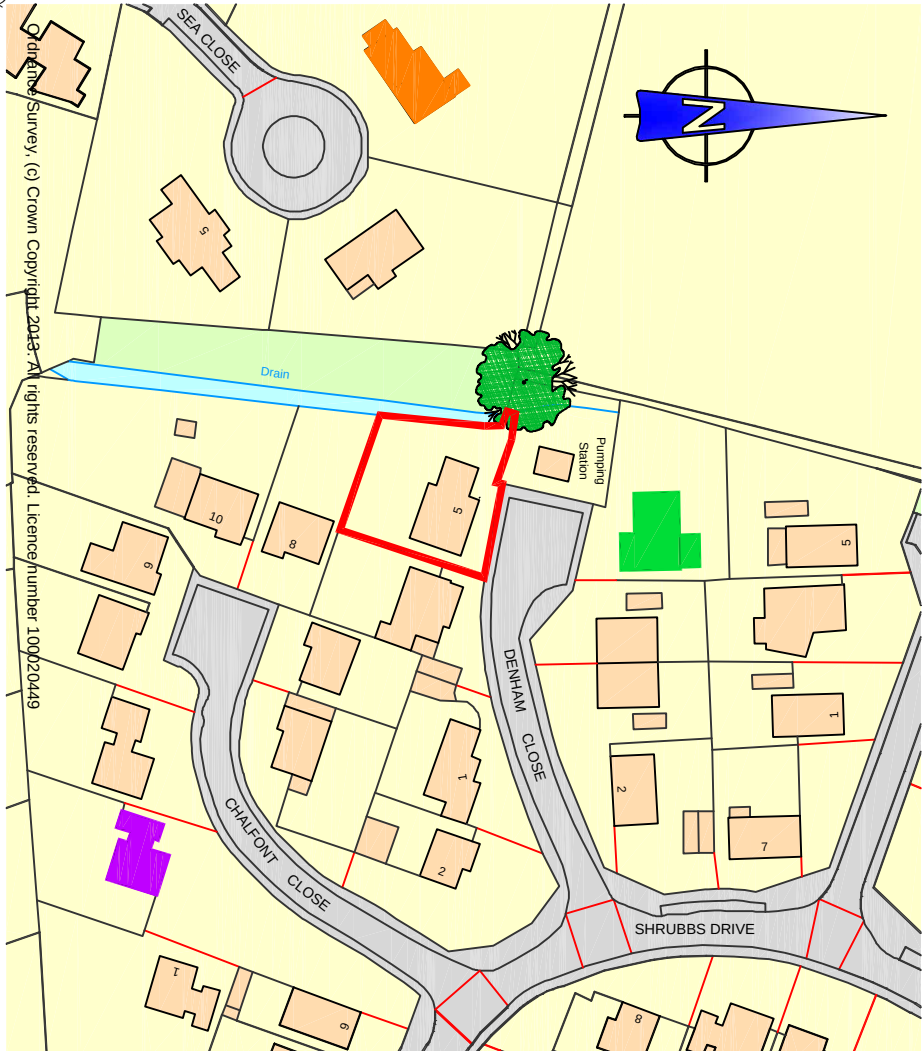

- Notes
- Boundary of land owned by applicant (including area applicable to the application).
  - Area of proposed works.
  - Proposed parking provision (refer to Design & Access Statement for details).
  - 3 Sea Close
  - 8 Denham Close
  - 5 Chalfont Close

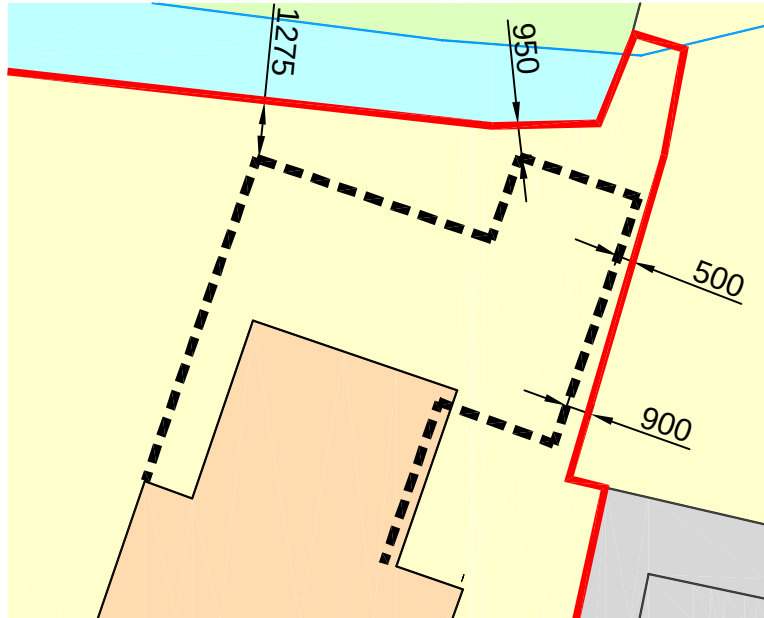

Please note that ALL dimensions to the boundary are approximate.

| B    | Further request from Arun District Council; Additional dimensions added to Dimension Plan; dimensions added to proposed elevations & plan.      | 20.08.13 | MAB  |
|------|---|----------|------|
| A    | Request from Arun District Council; removal of blue line to location map; dimensions added to show distance from boundary (see dimension plan). | 19.08.13 | MAB  |
| Rev. | Amendments   | Date     | Dwn. |

**Philips**  
Chartered Surveyors

The 12-14, Coach House  
Pulborough  
West Sussex BN12 2JZ  
Tel: 01323 812444  
Fax: 01323 812444  
Email: [enquiries@philipschartered.co.uk](mailto:enquiries@philipschartered.co.uk)

CLIENT:  
5 Denham Close,  
Middletown-on-Sea,  
Bognor Regis,  
West Sussex,  
PO22 7SL.

PROJECT:  
5 Denham Close, Middletown-on-Sea,  
Bognor Regis, West Sussex, PO22 7SL.  
**Proposed Extension.**

DRAWING TITLE:  
**PLANNING**  
Location & Block Plan: proposed Floor  
Plans: Proposed Elevations.

|                   |                     |                 |
|-------------------|---------------------|-----------------|
| DRAWN:<br>MAB     | JOB NO:<br>0000/13  | SCALE:<br>1:500 |
| CHECKED:<br>PGA   | DRAWING NO:<br>REV: | 1:100, 1:500@A1 |
| DATE:<br>Jul 2013 | <b>PL1</b>          | <b>B</b>        |