


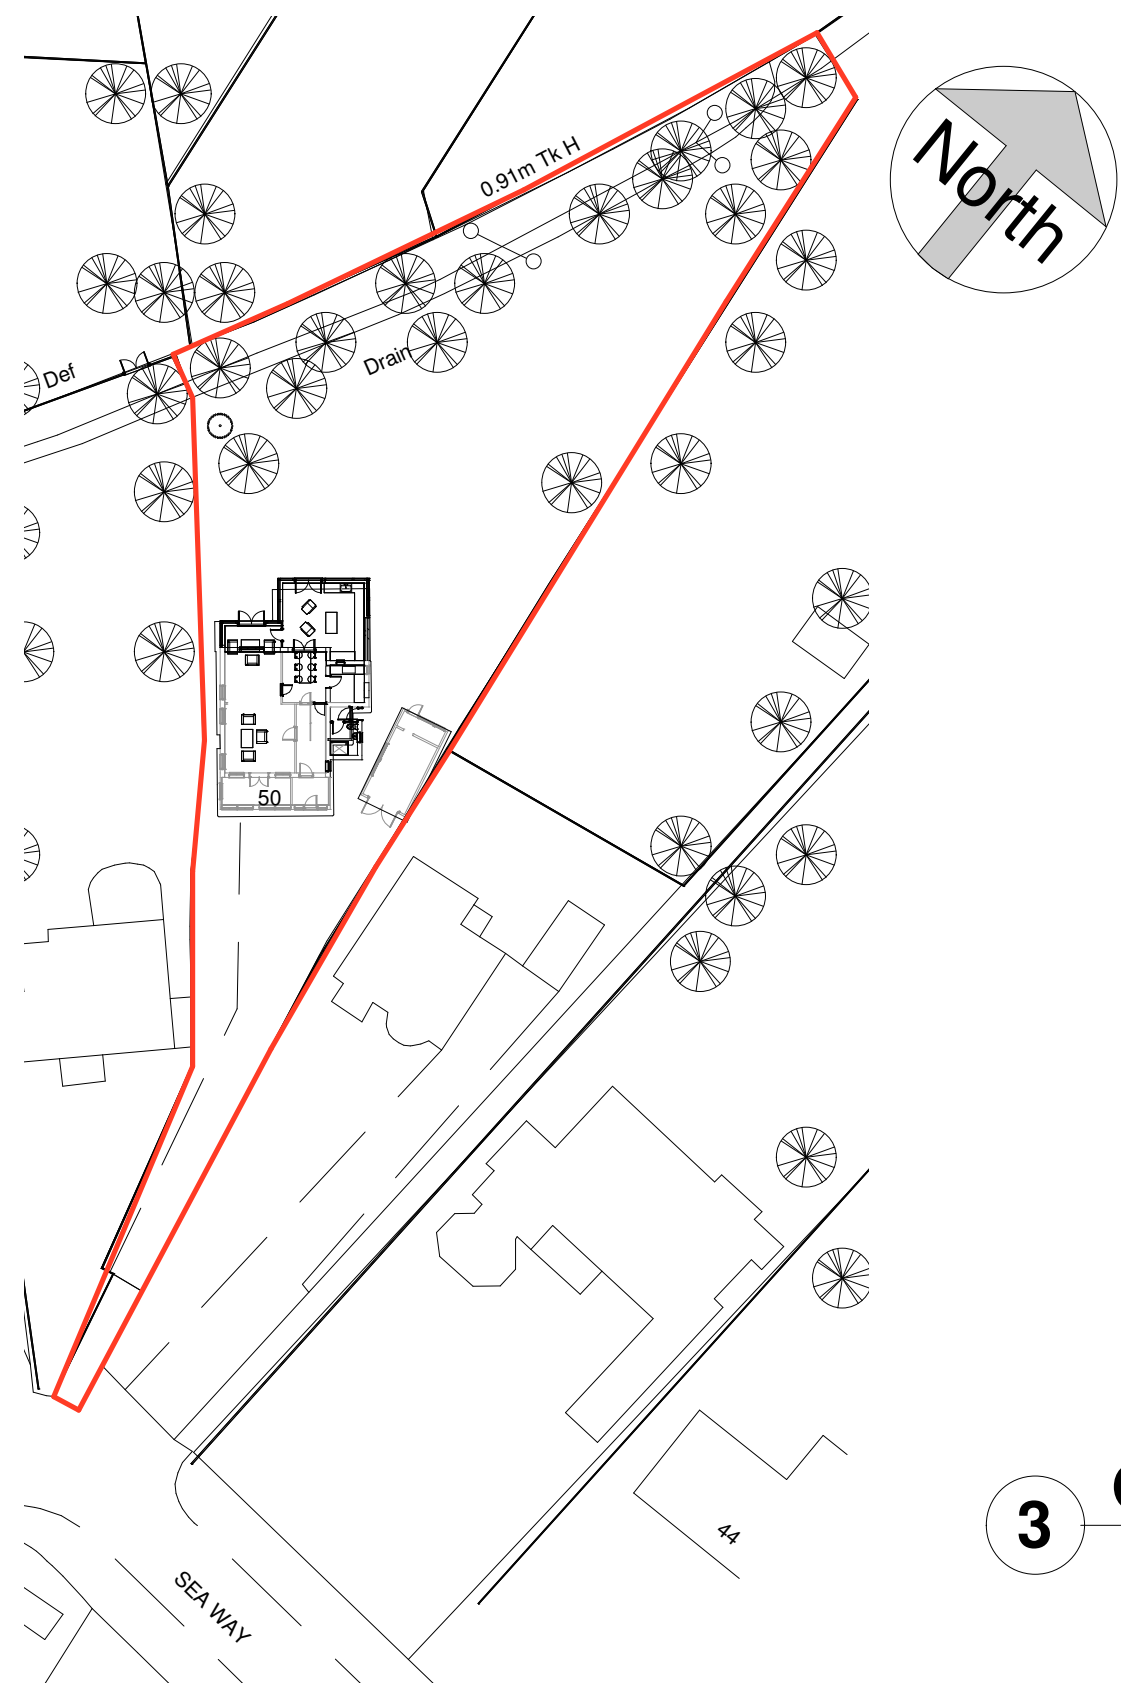

2 Block Plan
1 : 500




5 North
1 : 100




7 South
1 : 100




11 Rear Garden

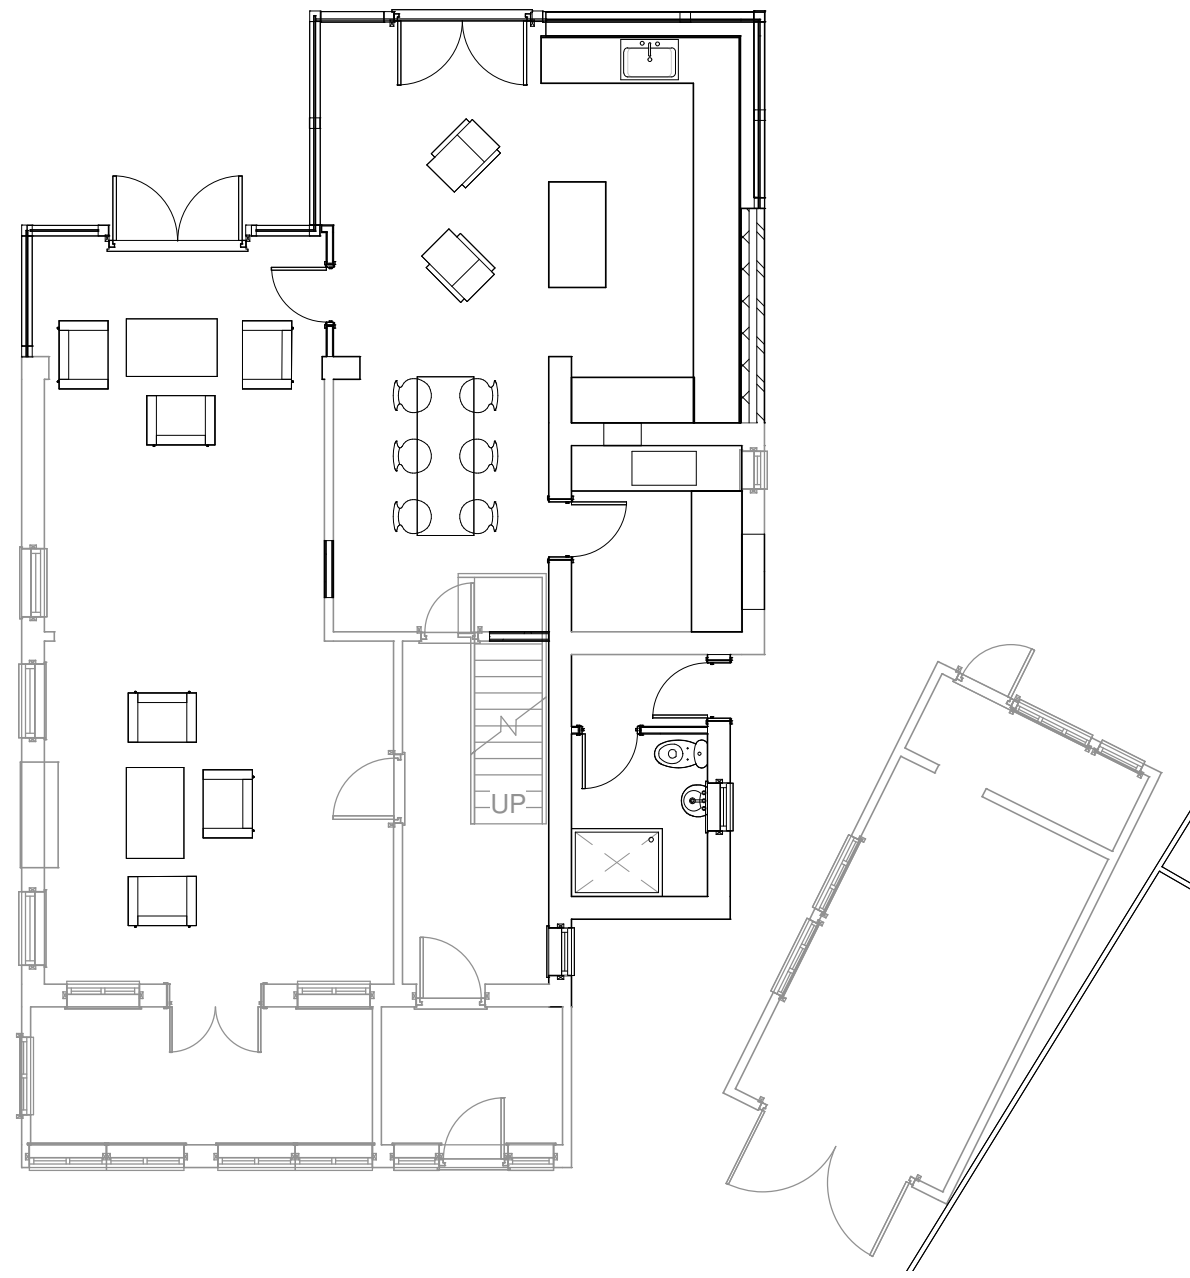


3 Ground Floor
1 : 100

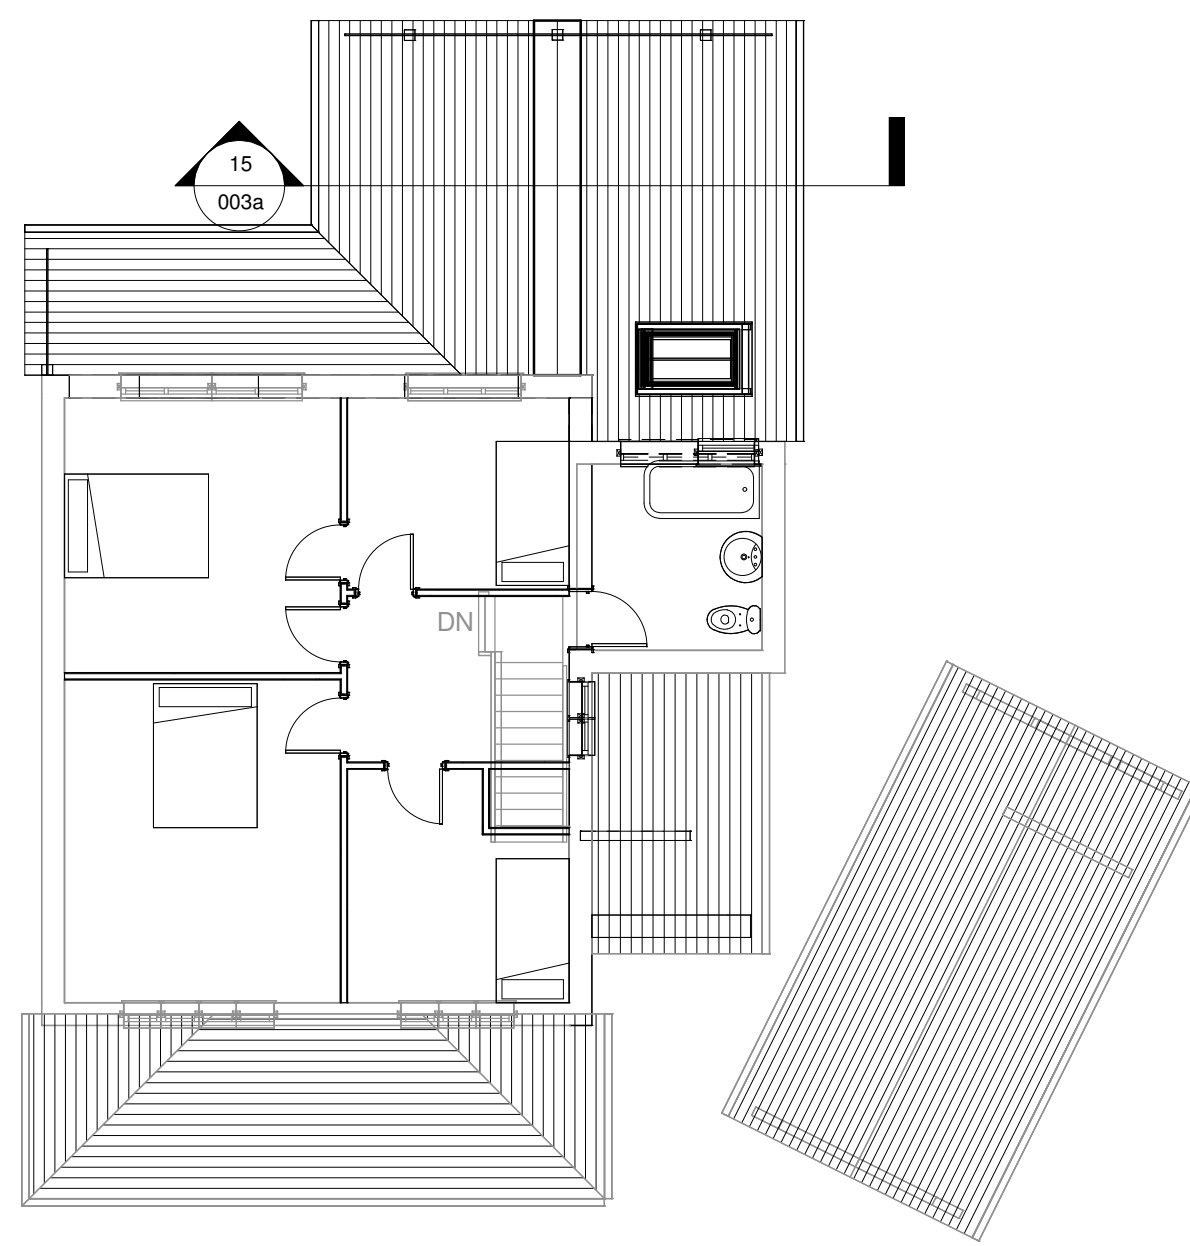

4 First Floor
1 : 100

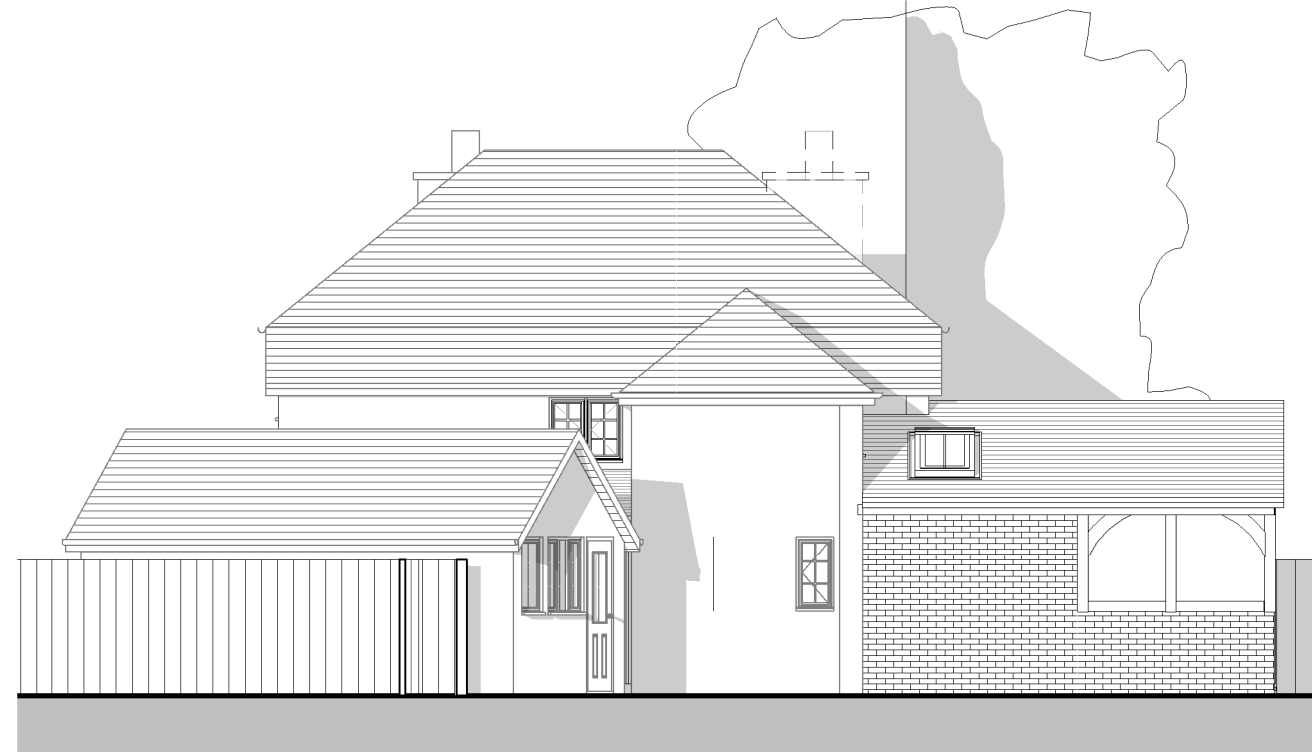


6 East
1 : 100

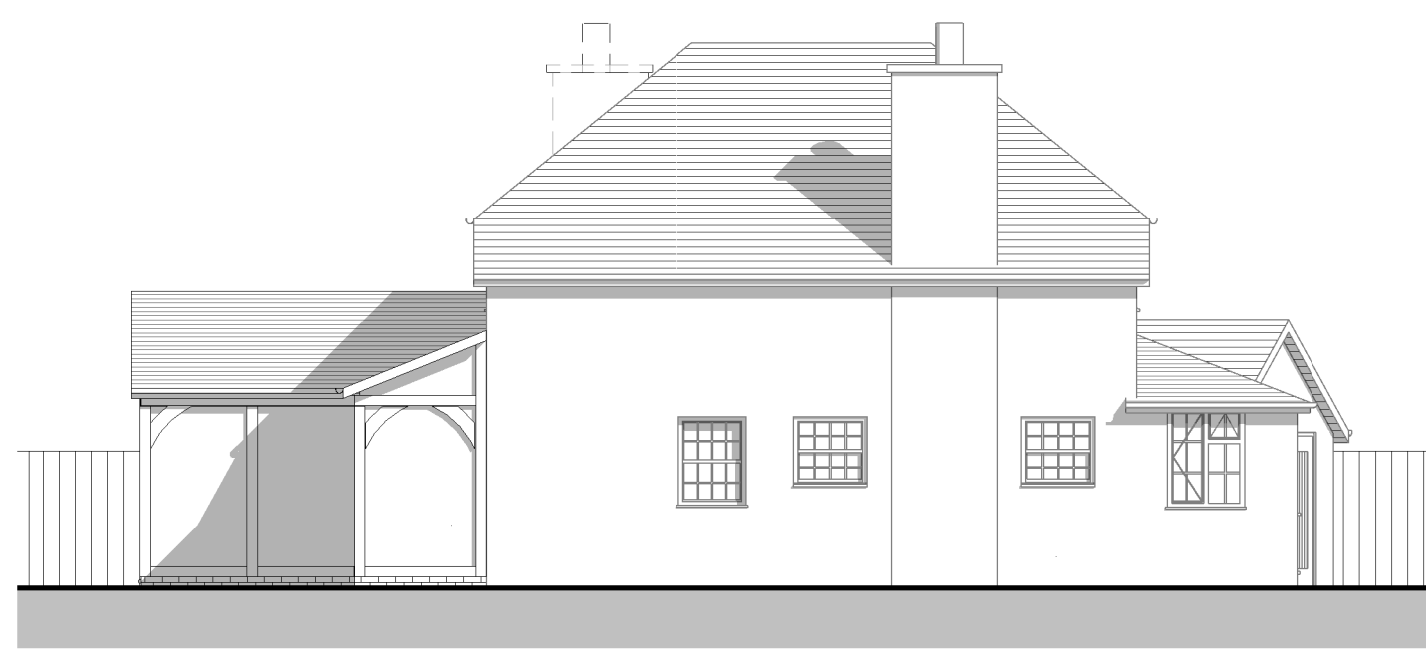


8 West
1 : 100



13 Living Area

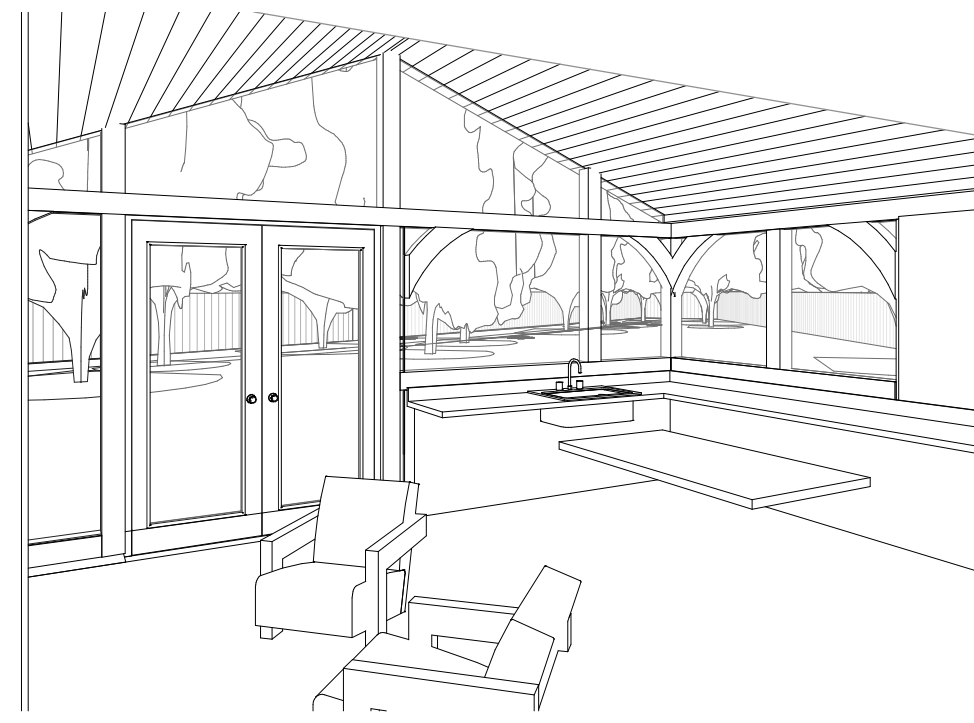


14 Dining Area

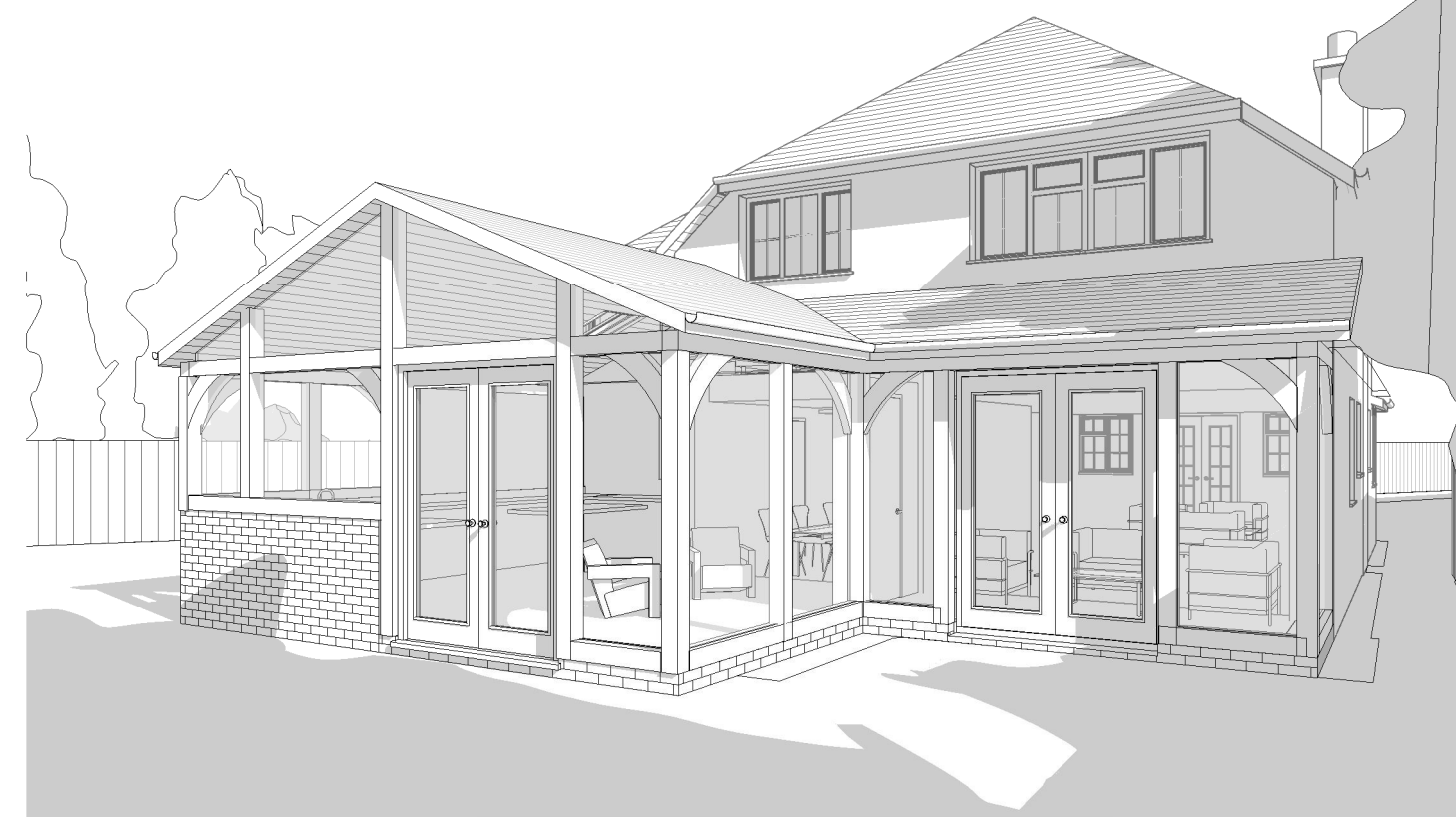


12 Rear Garden 2


Dimensions to be checked on site before commencing work. Any discrepancies shall be reported to the architect immediately. Do not scale from these drawings except for planning purposes. Use figured dimensions only. Where applicable this drawing is to be read in conjunction with other consultants' drawings. All drawings to be read in conjunction with specification and all other drawings including structural engineer and mechanical and electrical drawings / specification.

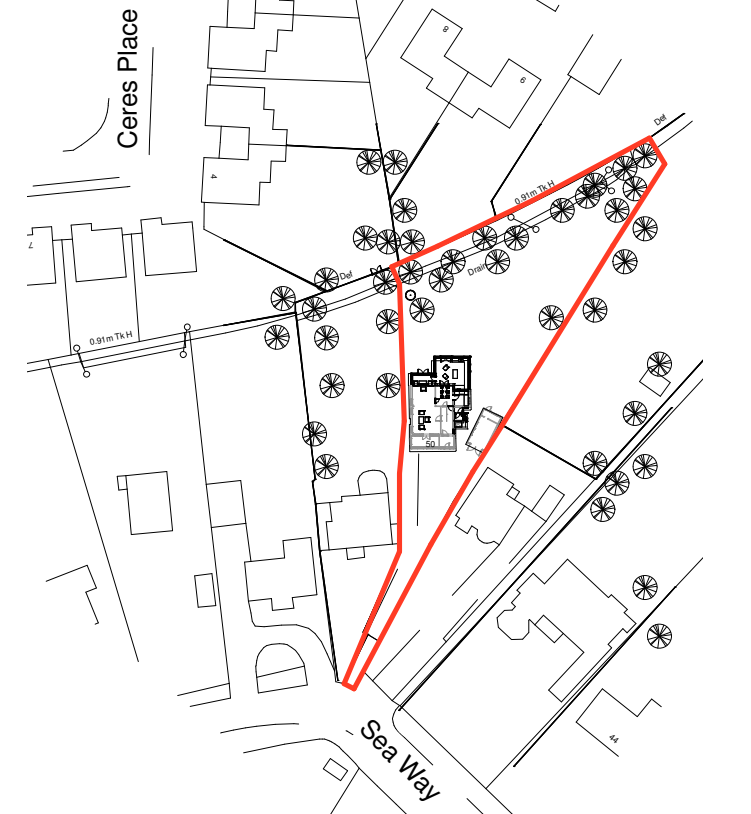


1 Location Plan
1 : 1250

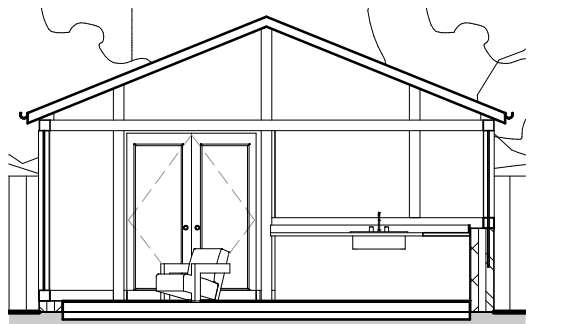

15 Section 1
1 : 100

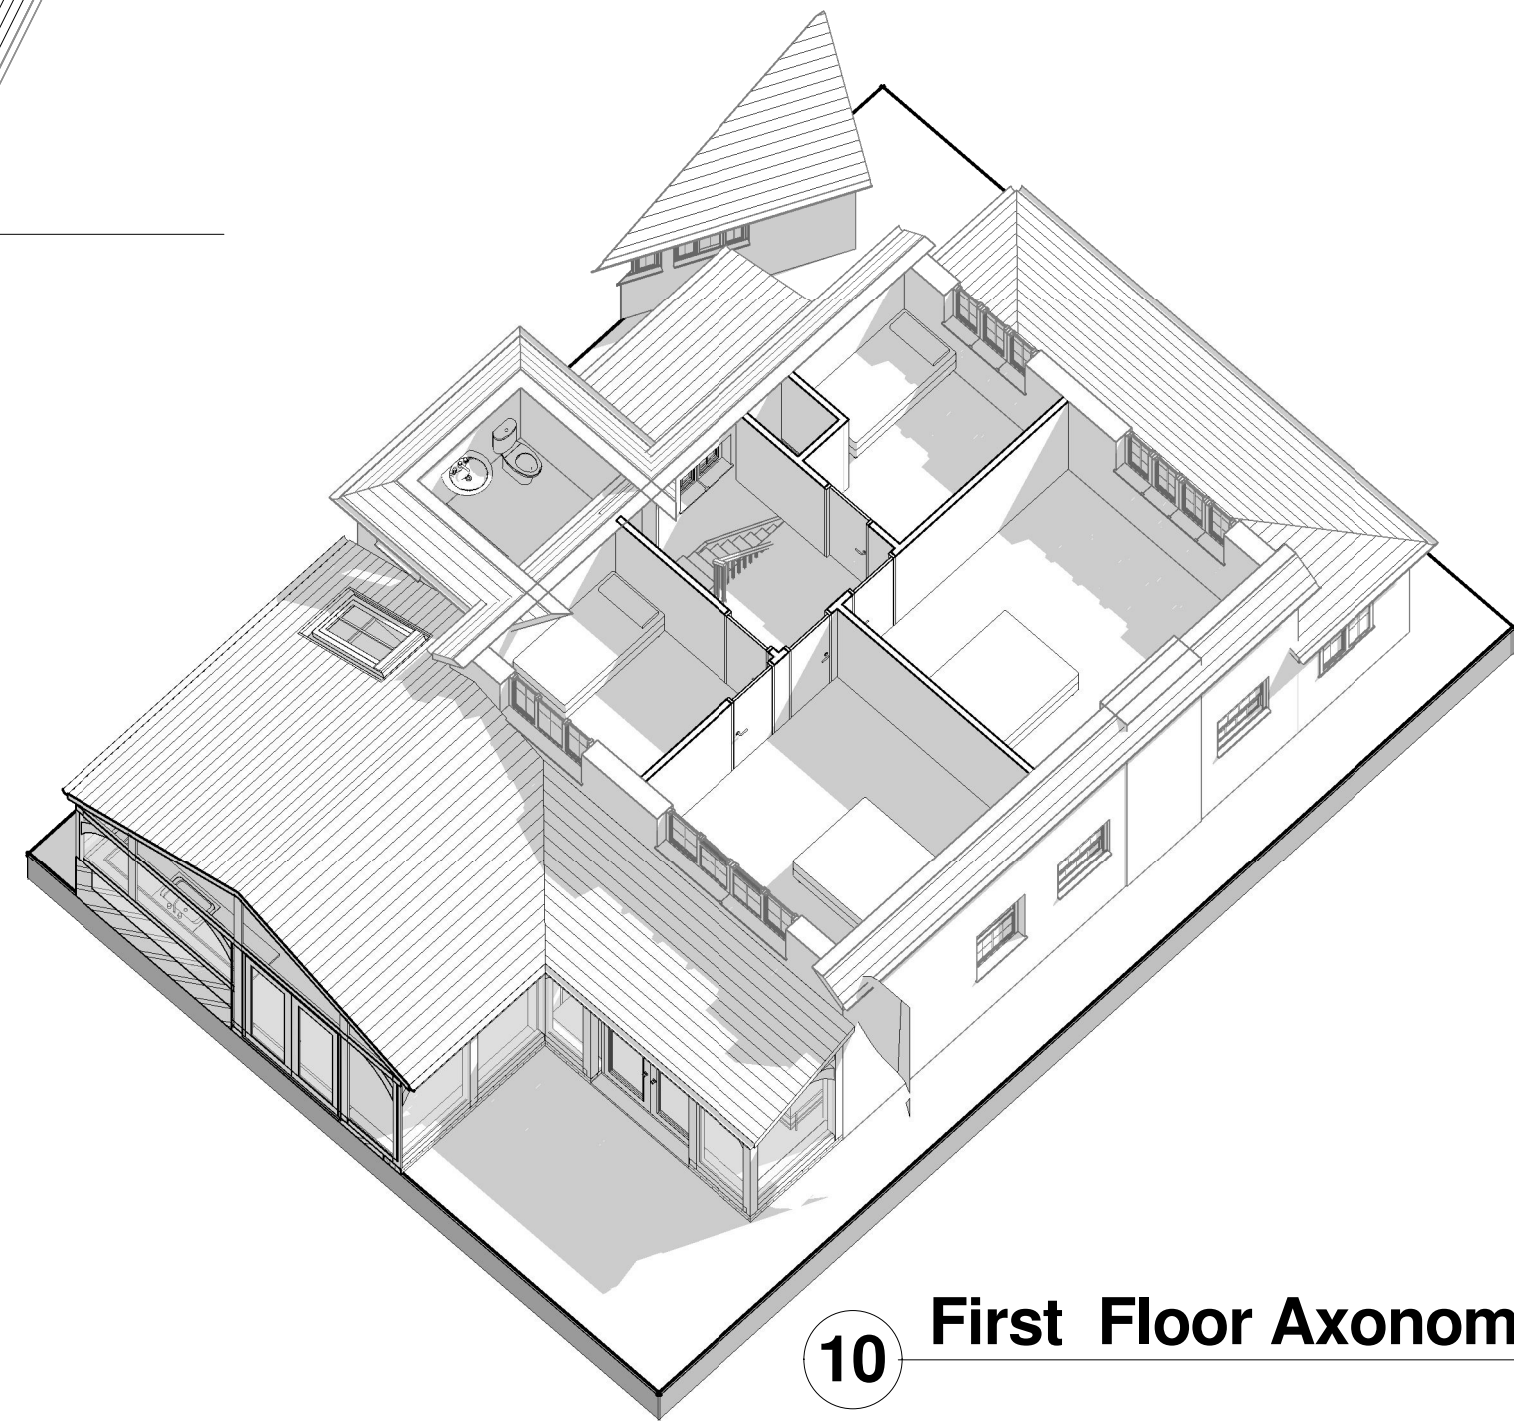

10 First Floor Axonometric

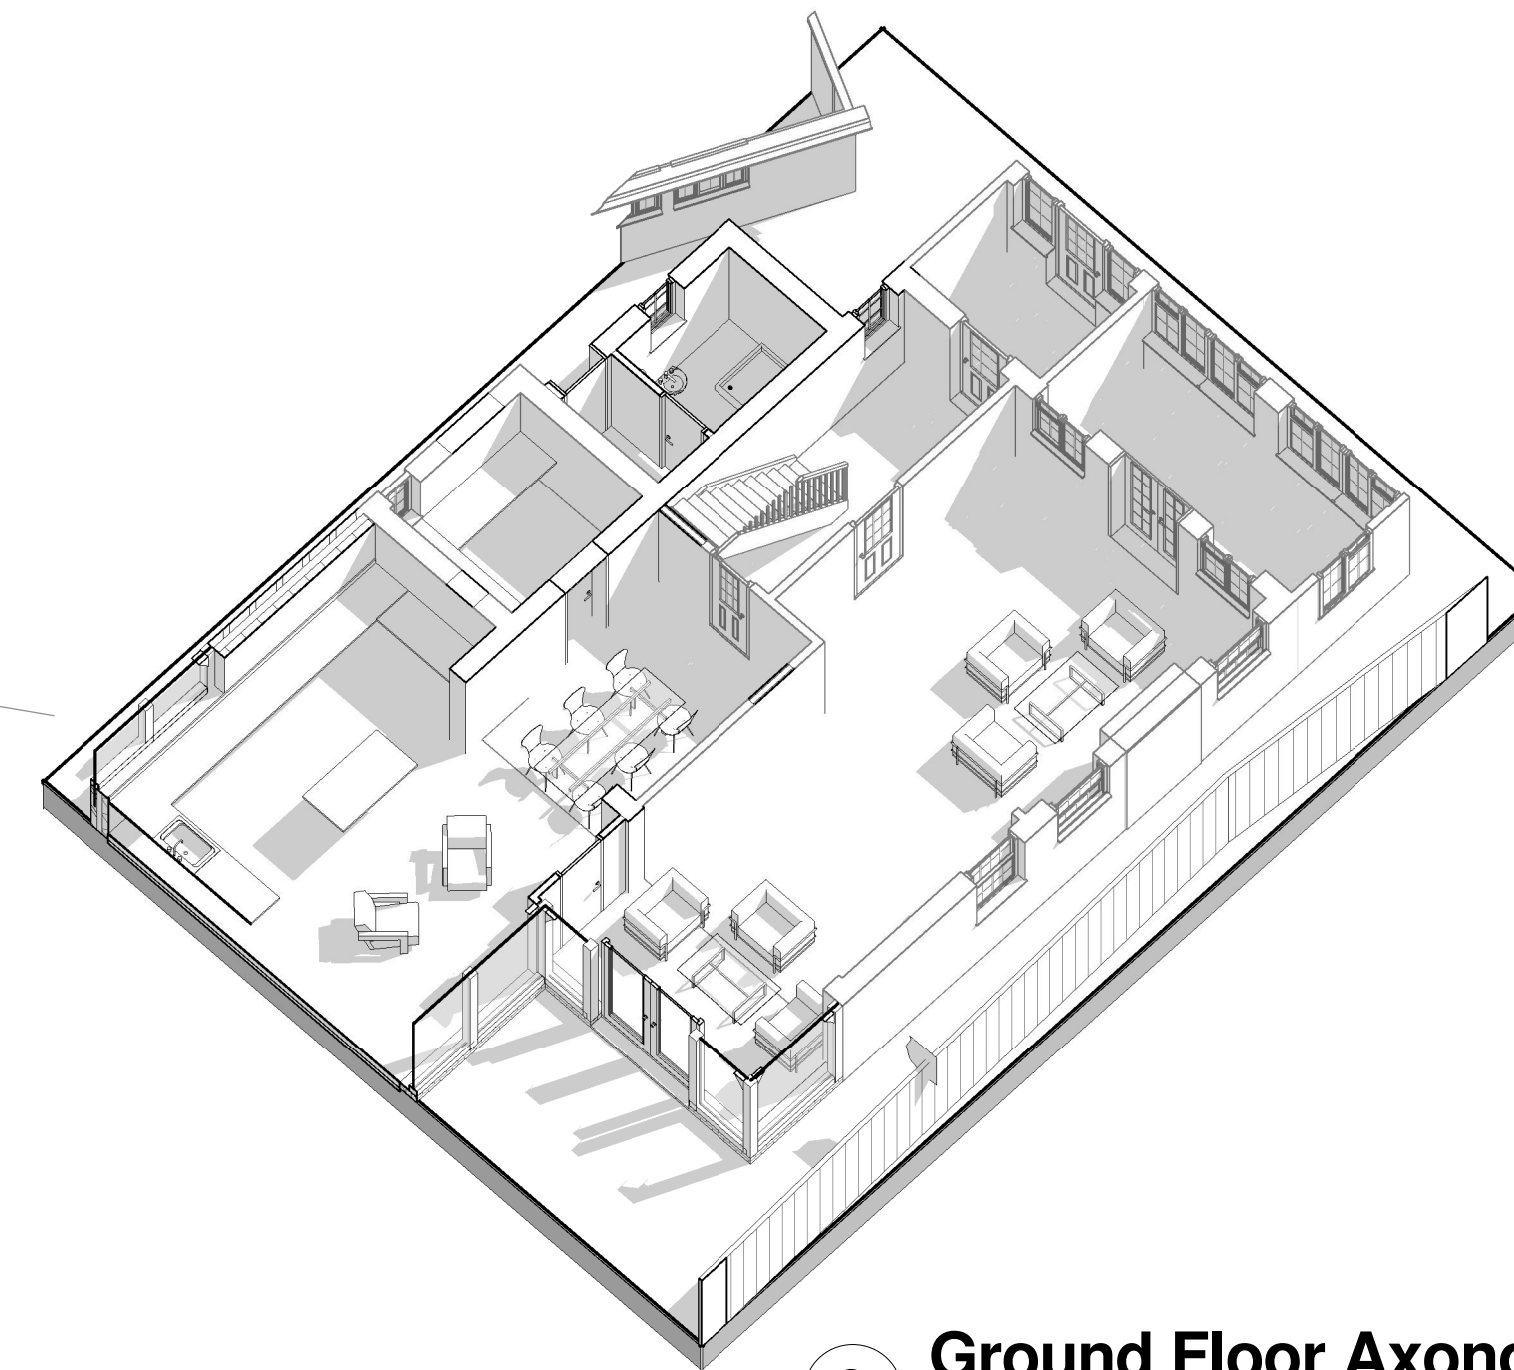

9 Ground Floor Axonometric

No.	Description	Date
A	North Arrow	13.7.10.

helyerdesign
sustainability through design
mail@helyerdesign.co.uk
www.helyerdesign.co.uk
1 The Old Flour Mill, Emsworth, PO10 7BT
01243 370 715

Mrs Ann Graham
50 Sea Way

G.A. Proposed	
Project number	09022
Date	May 2010
Drawn by	MH
Checked by	TD
003a	
Scale	As indicated