


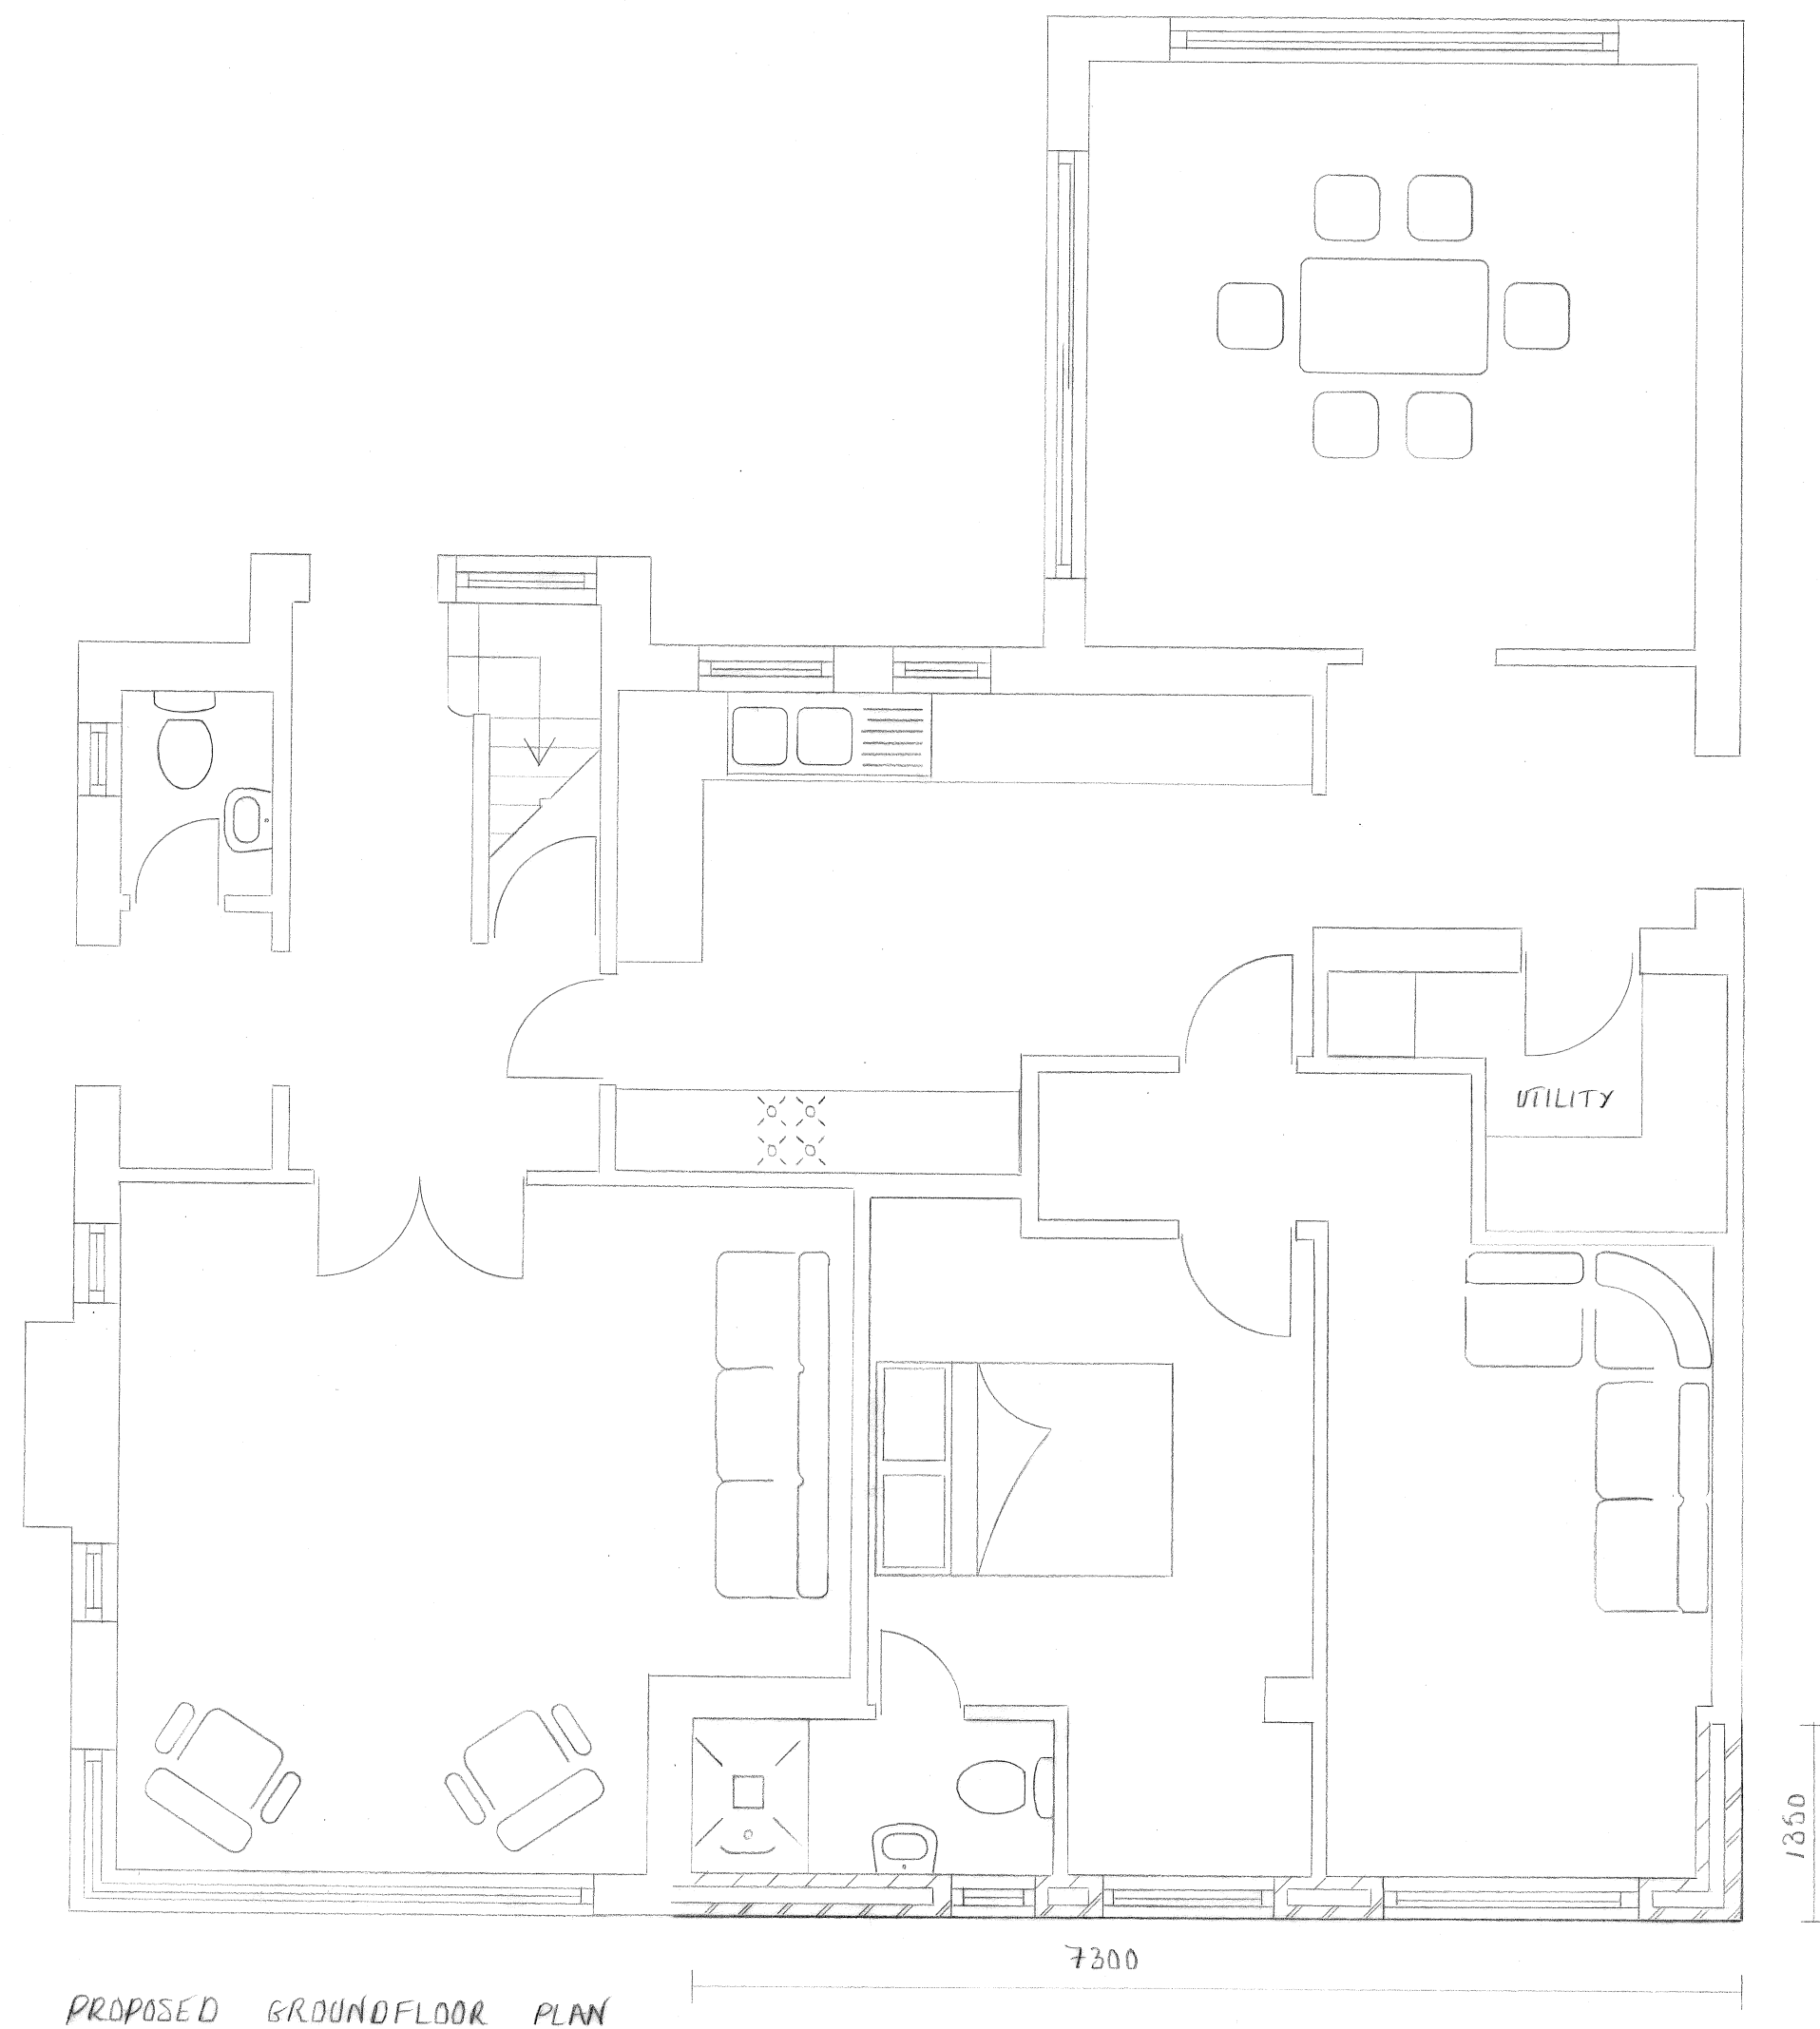

THE PROPOSAL IS TO CONVERT THE EXISTING INTEGRAL GARAGE AREA INTO HABITABLE SPACE -

THE EXTENSION TO THE FRONT OF THE PROPERTY TO BE BUILT IN LINE WITH THE EXISTING BUILDING LINE -

NEW BEDROOM AND ENSUITE BATHROOM TO BE FORMED IN THE NEIGHBOURING ROOM -

WOODHILL DESIGN & BUILD ~ 01243 850515

PRODUCED BY PETER EVANS -

SITE ADDRESS:

24 SOUTHDEN DRIVE, MIDDLETON, PO22 7SX

DETAILS:

CONVERT INTEGRAL GARAGE INTO HABITABLE SPACE.
TO INCLUDE A SMALL EAST FACING EXTENSION -

DRAWING TITLE: PRGF PLAN 01

DATE: 30/04/2015

SCALE 1:50 @ A2