
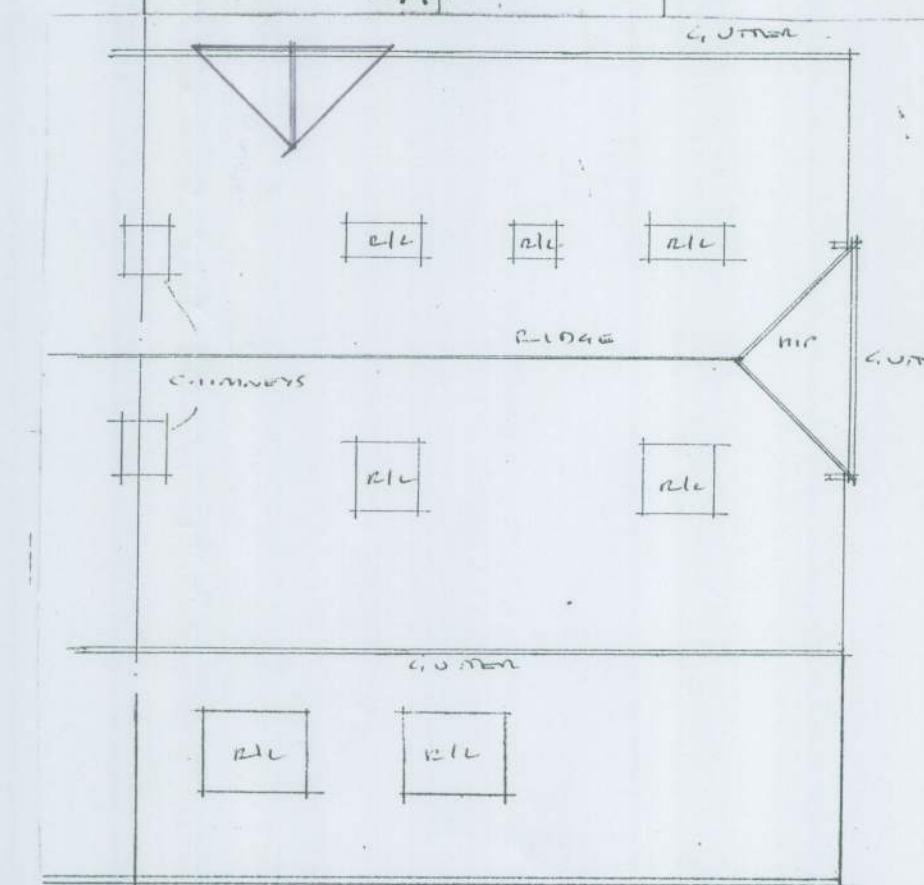
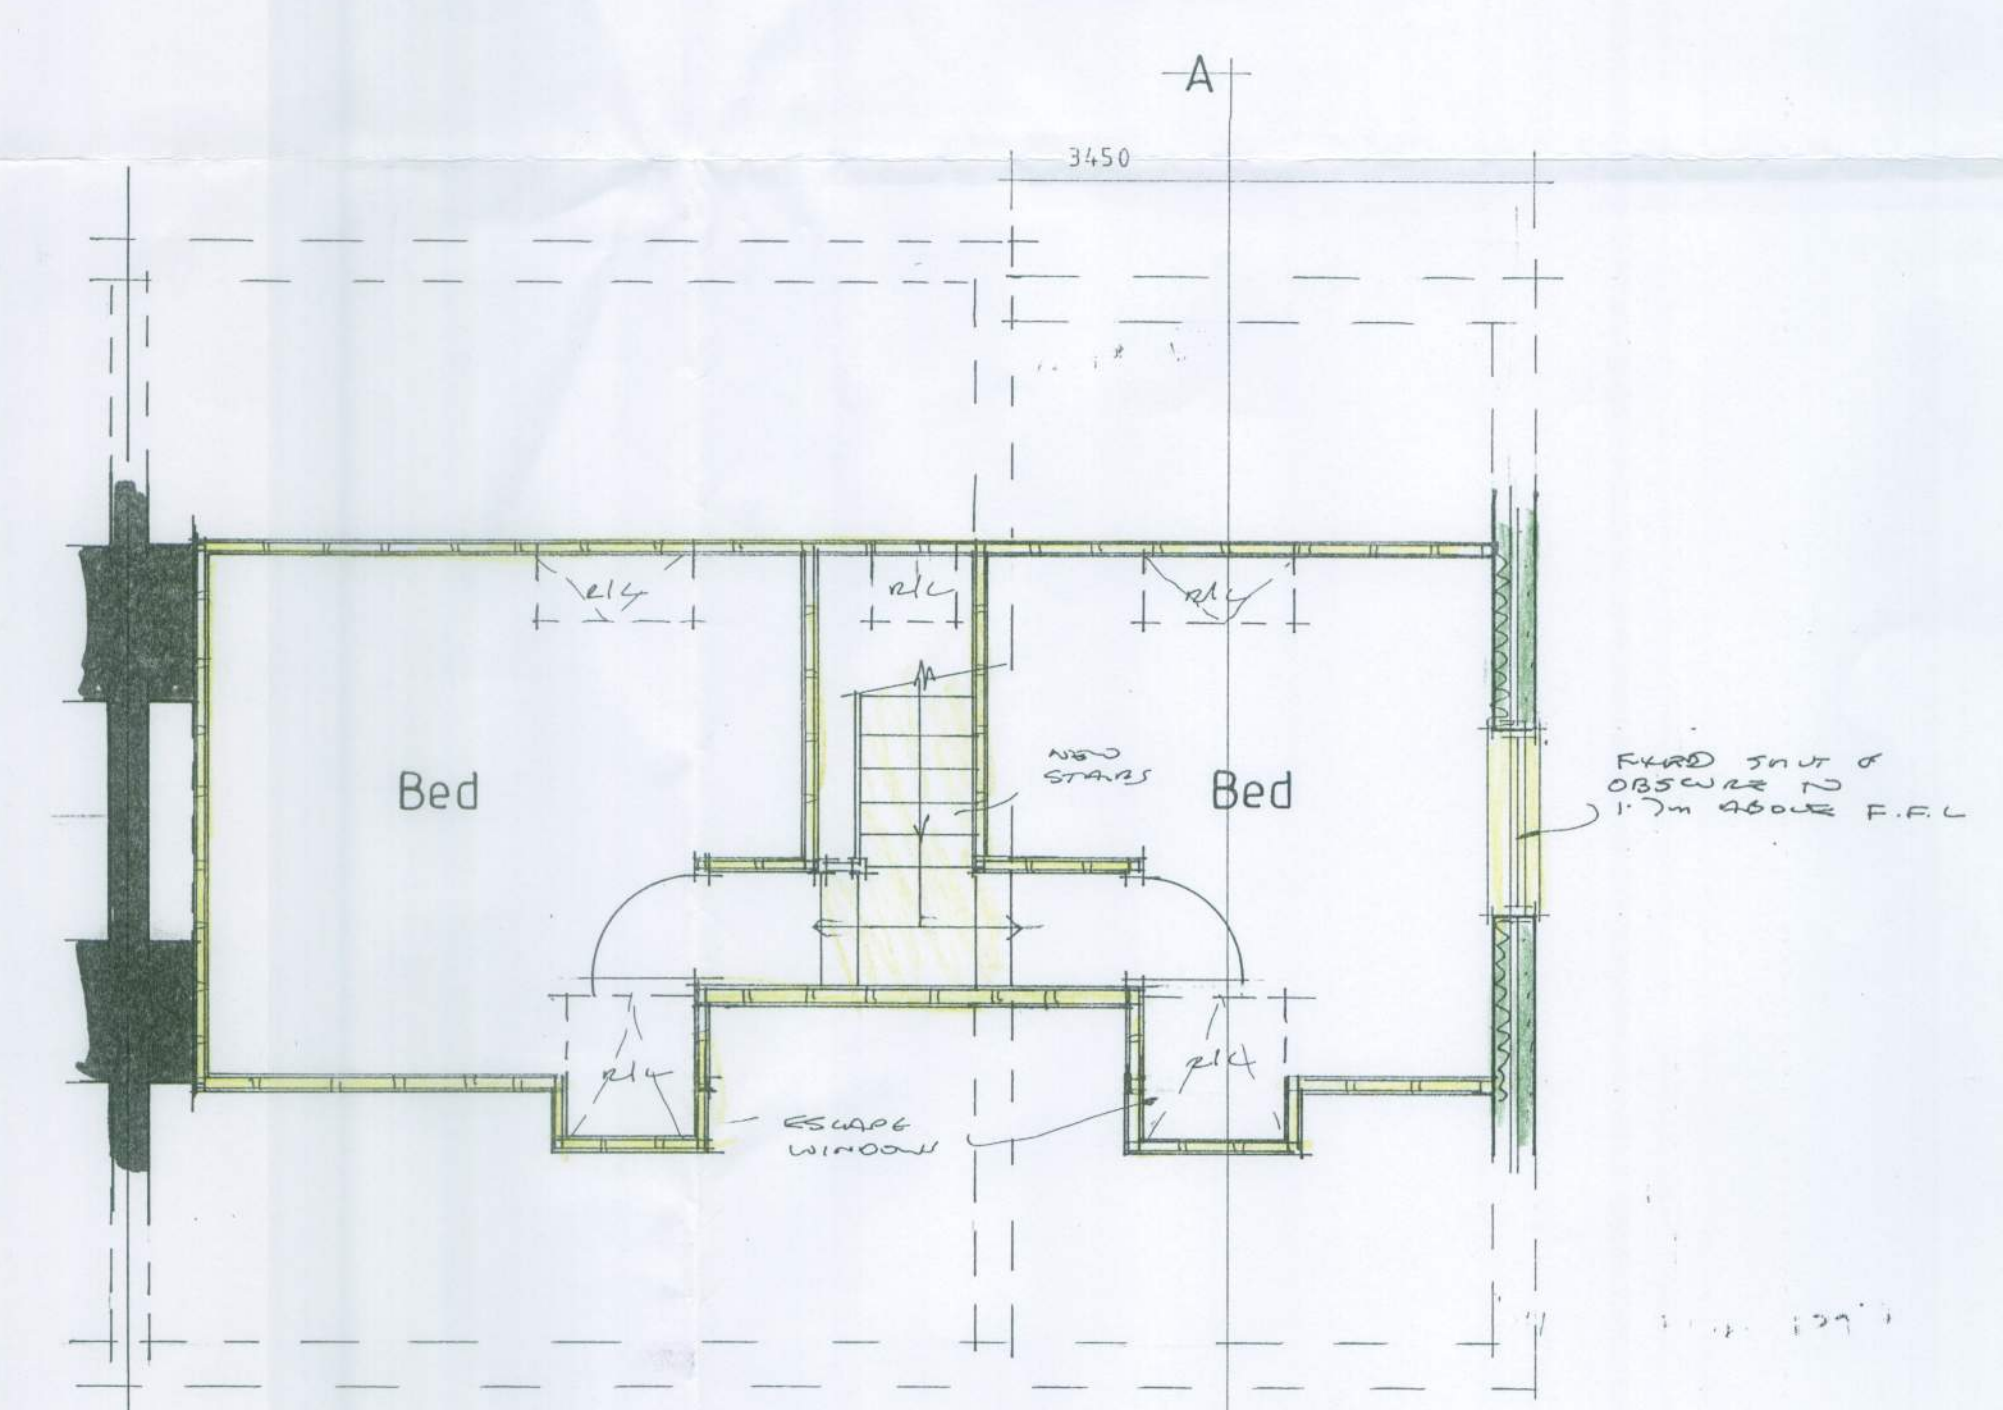
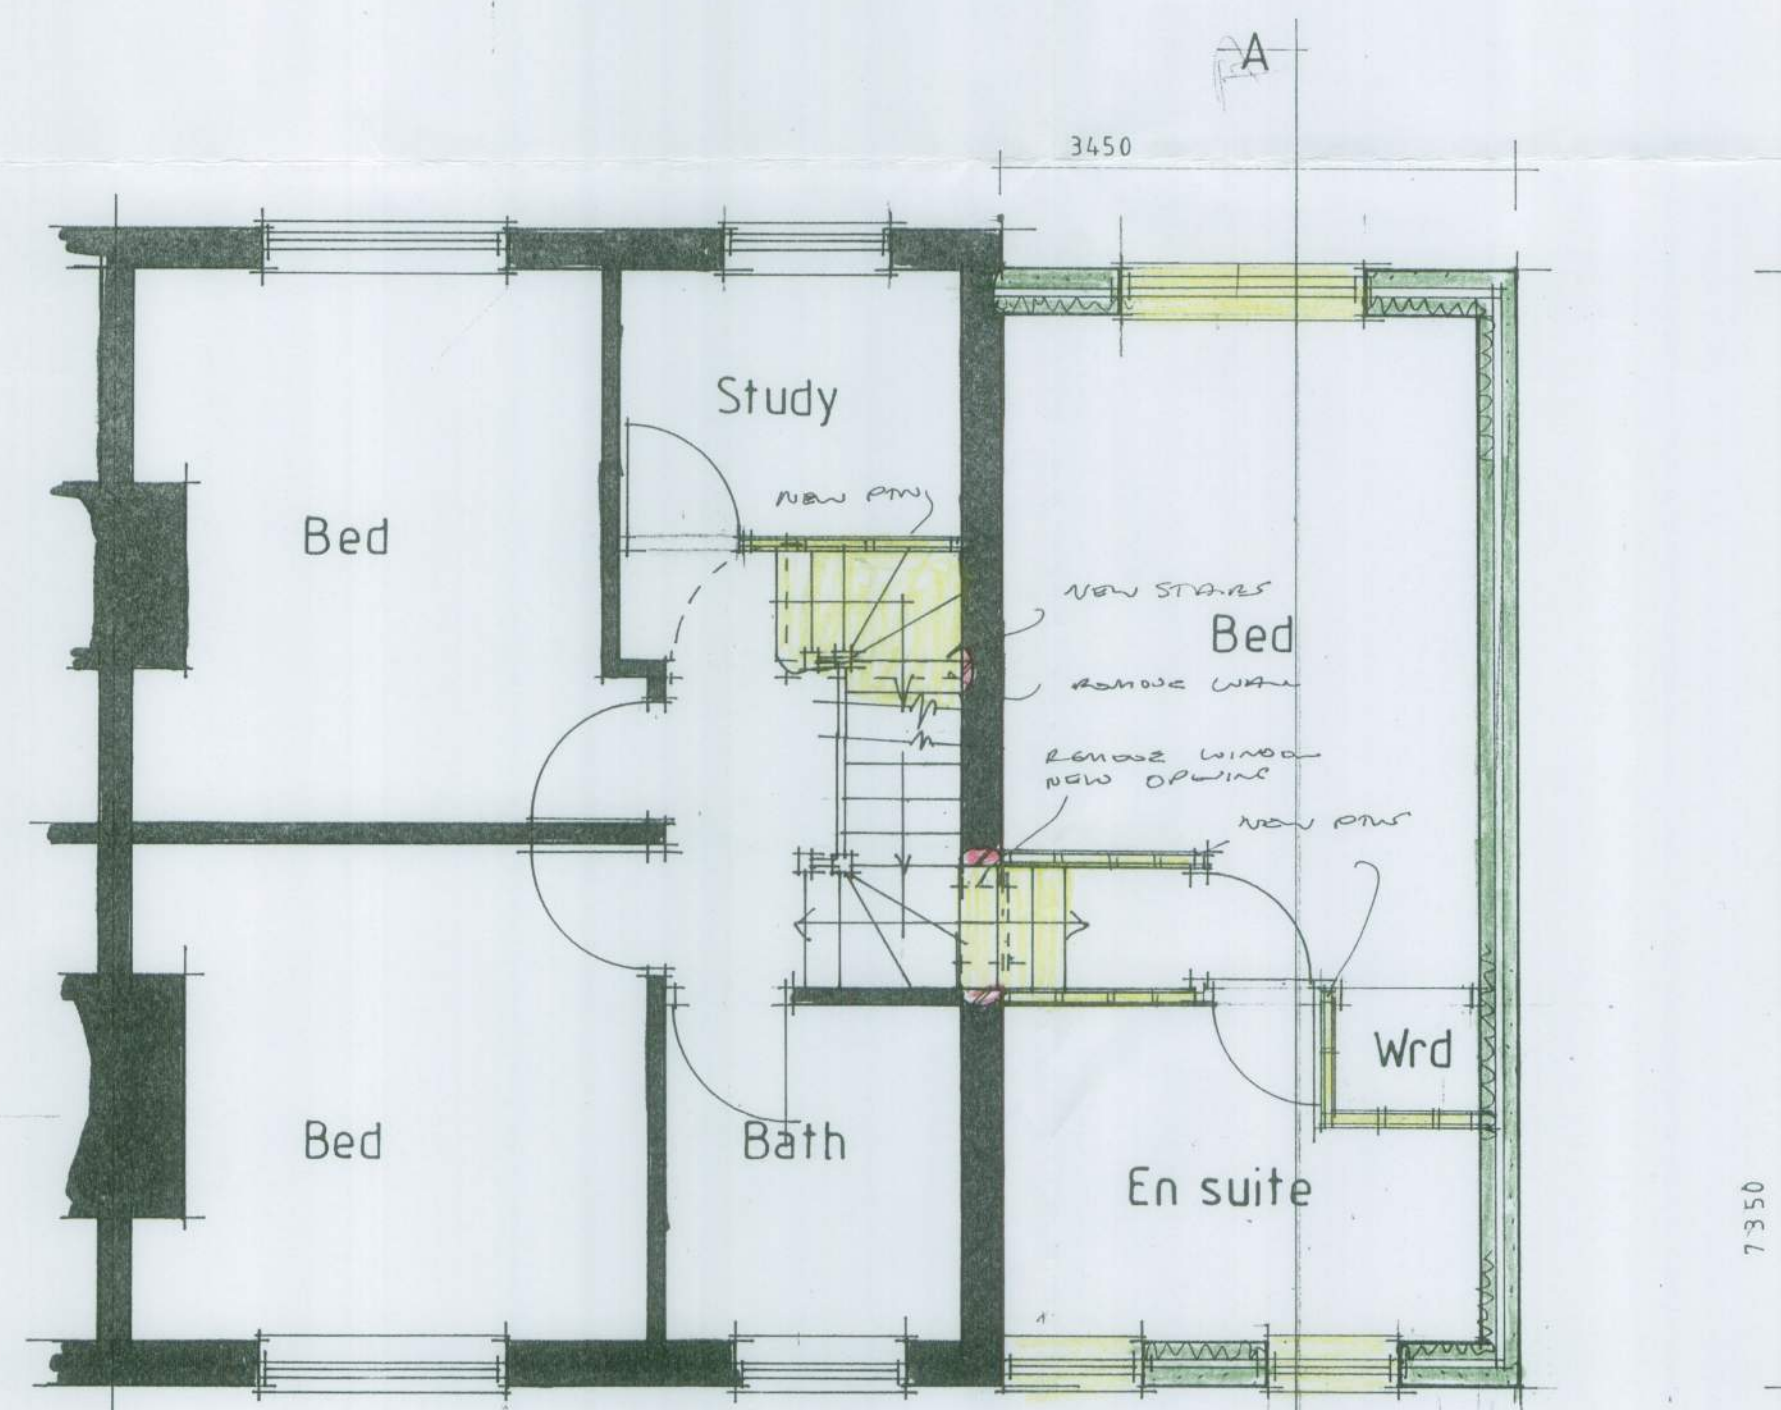
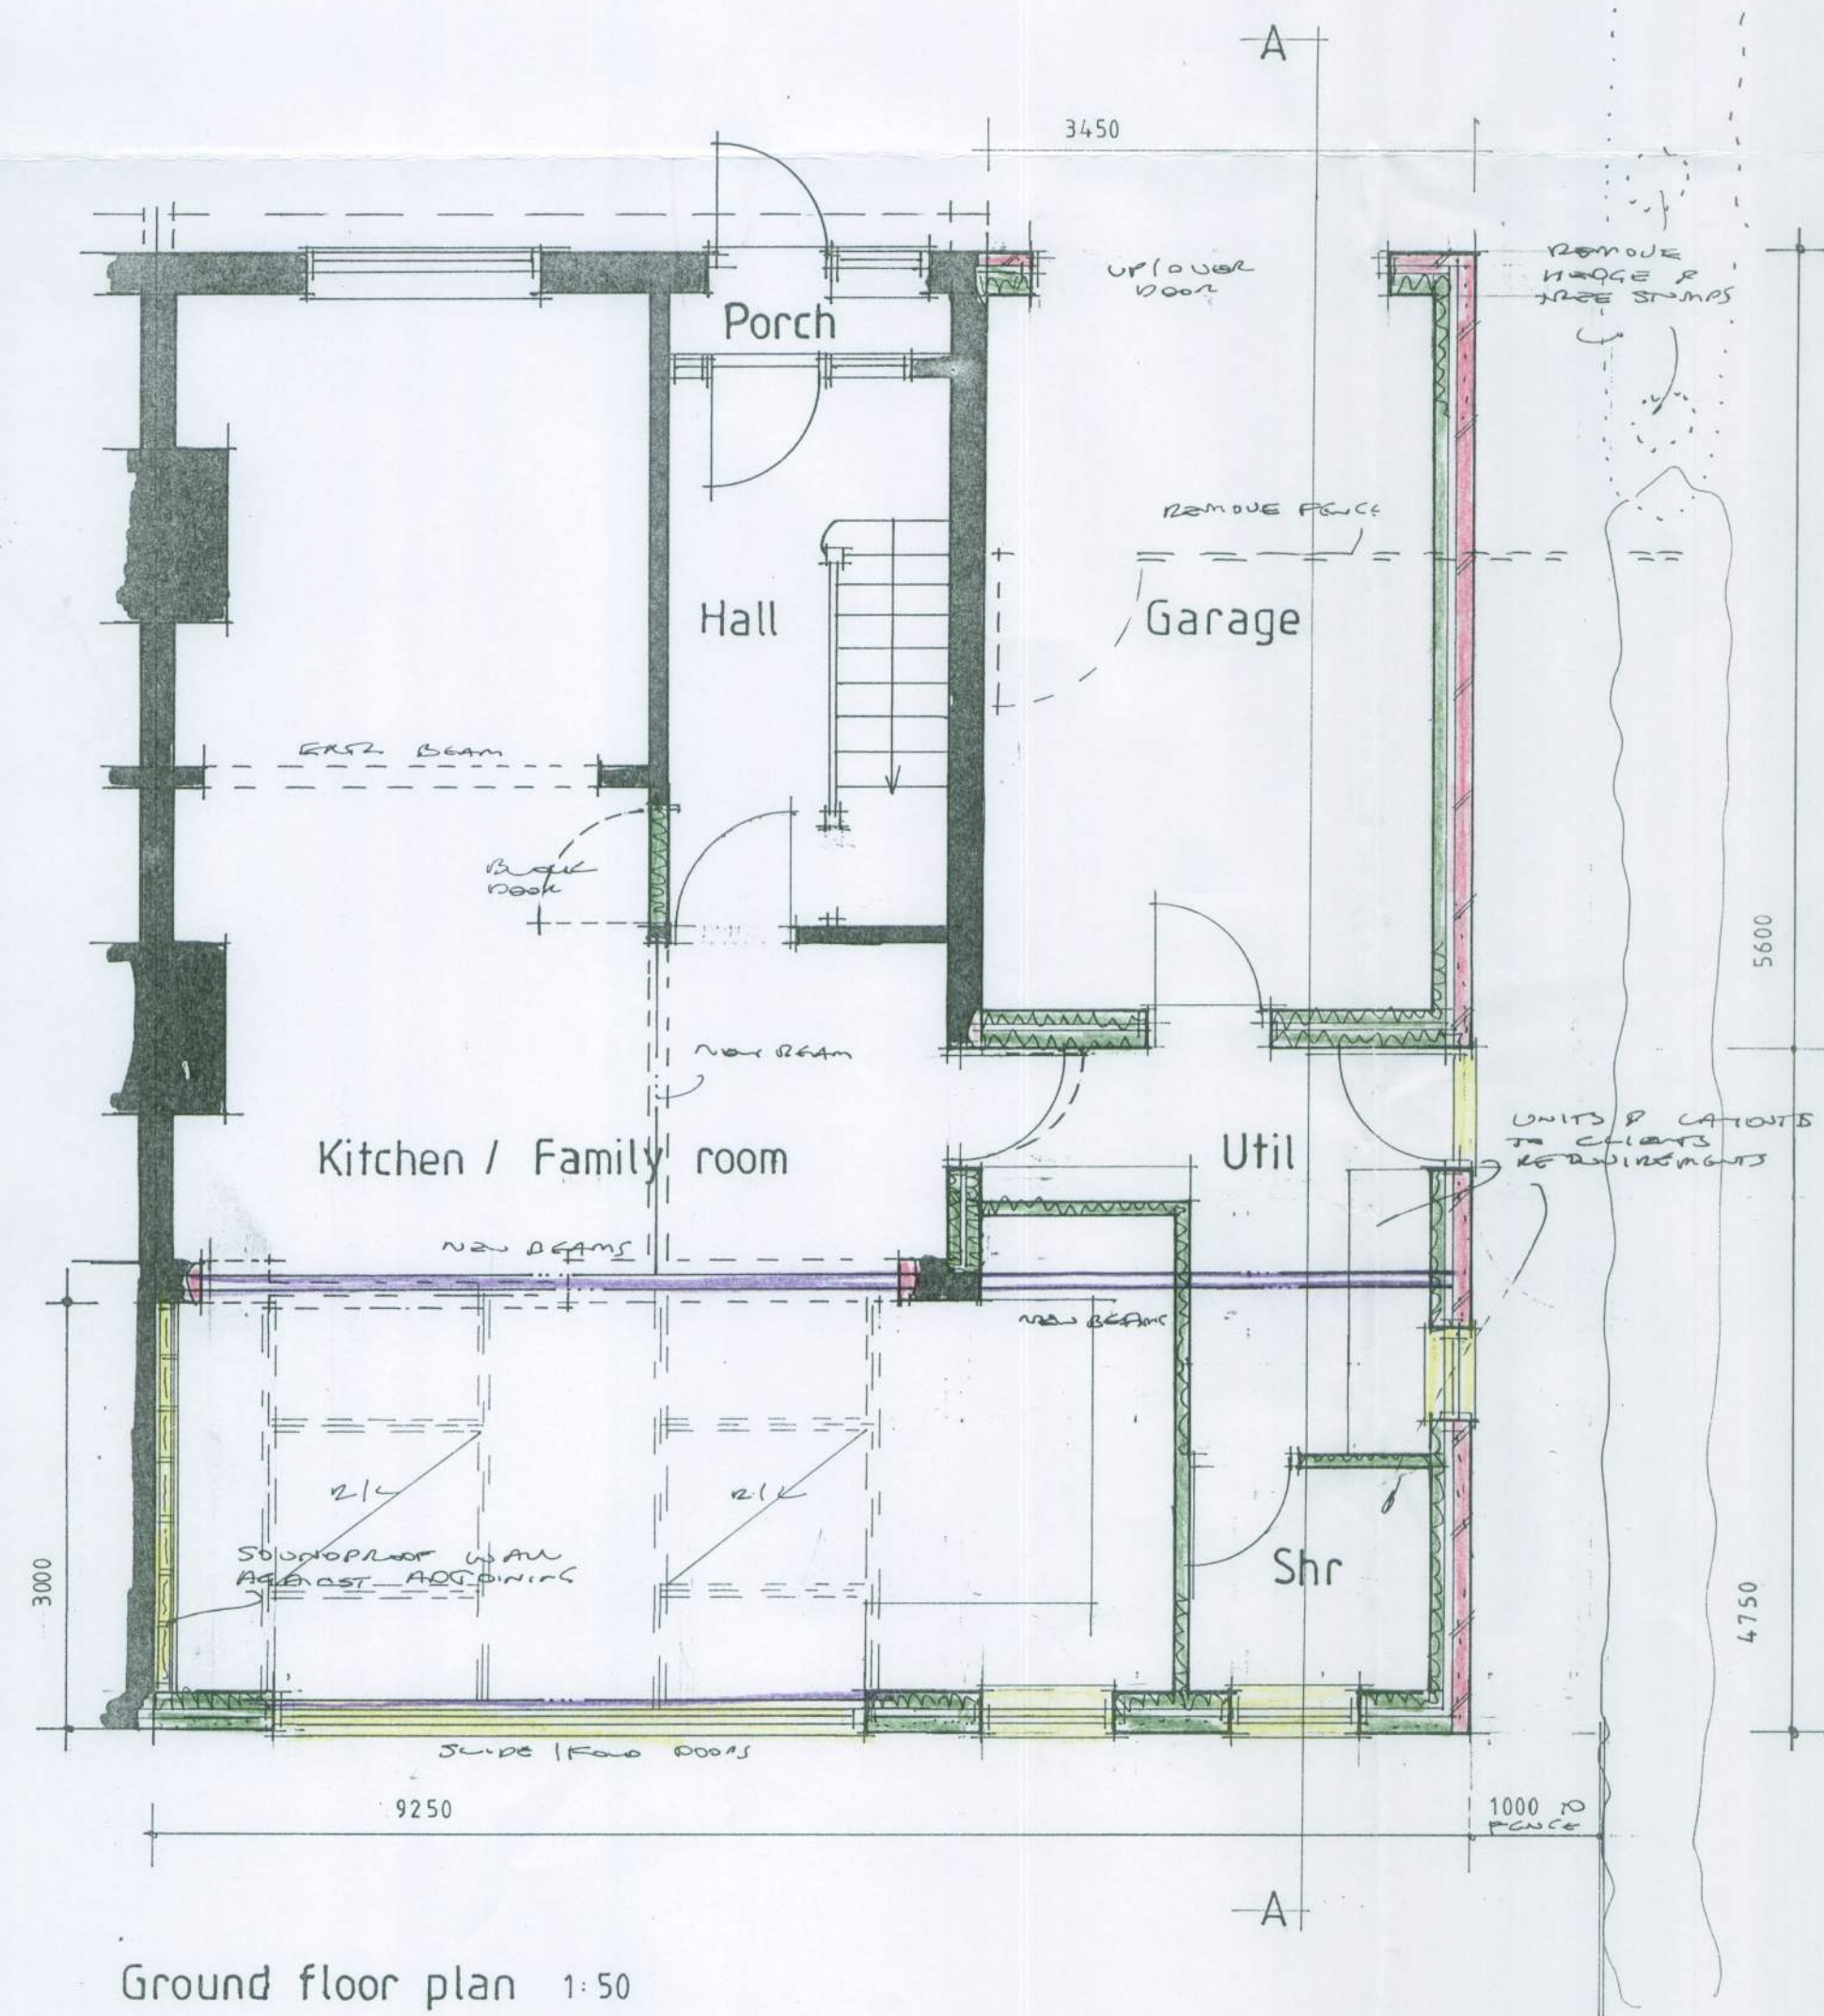
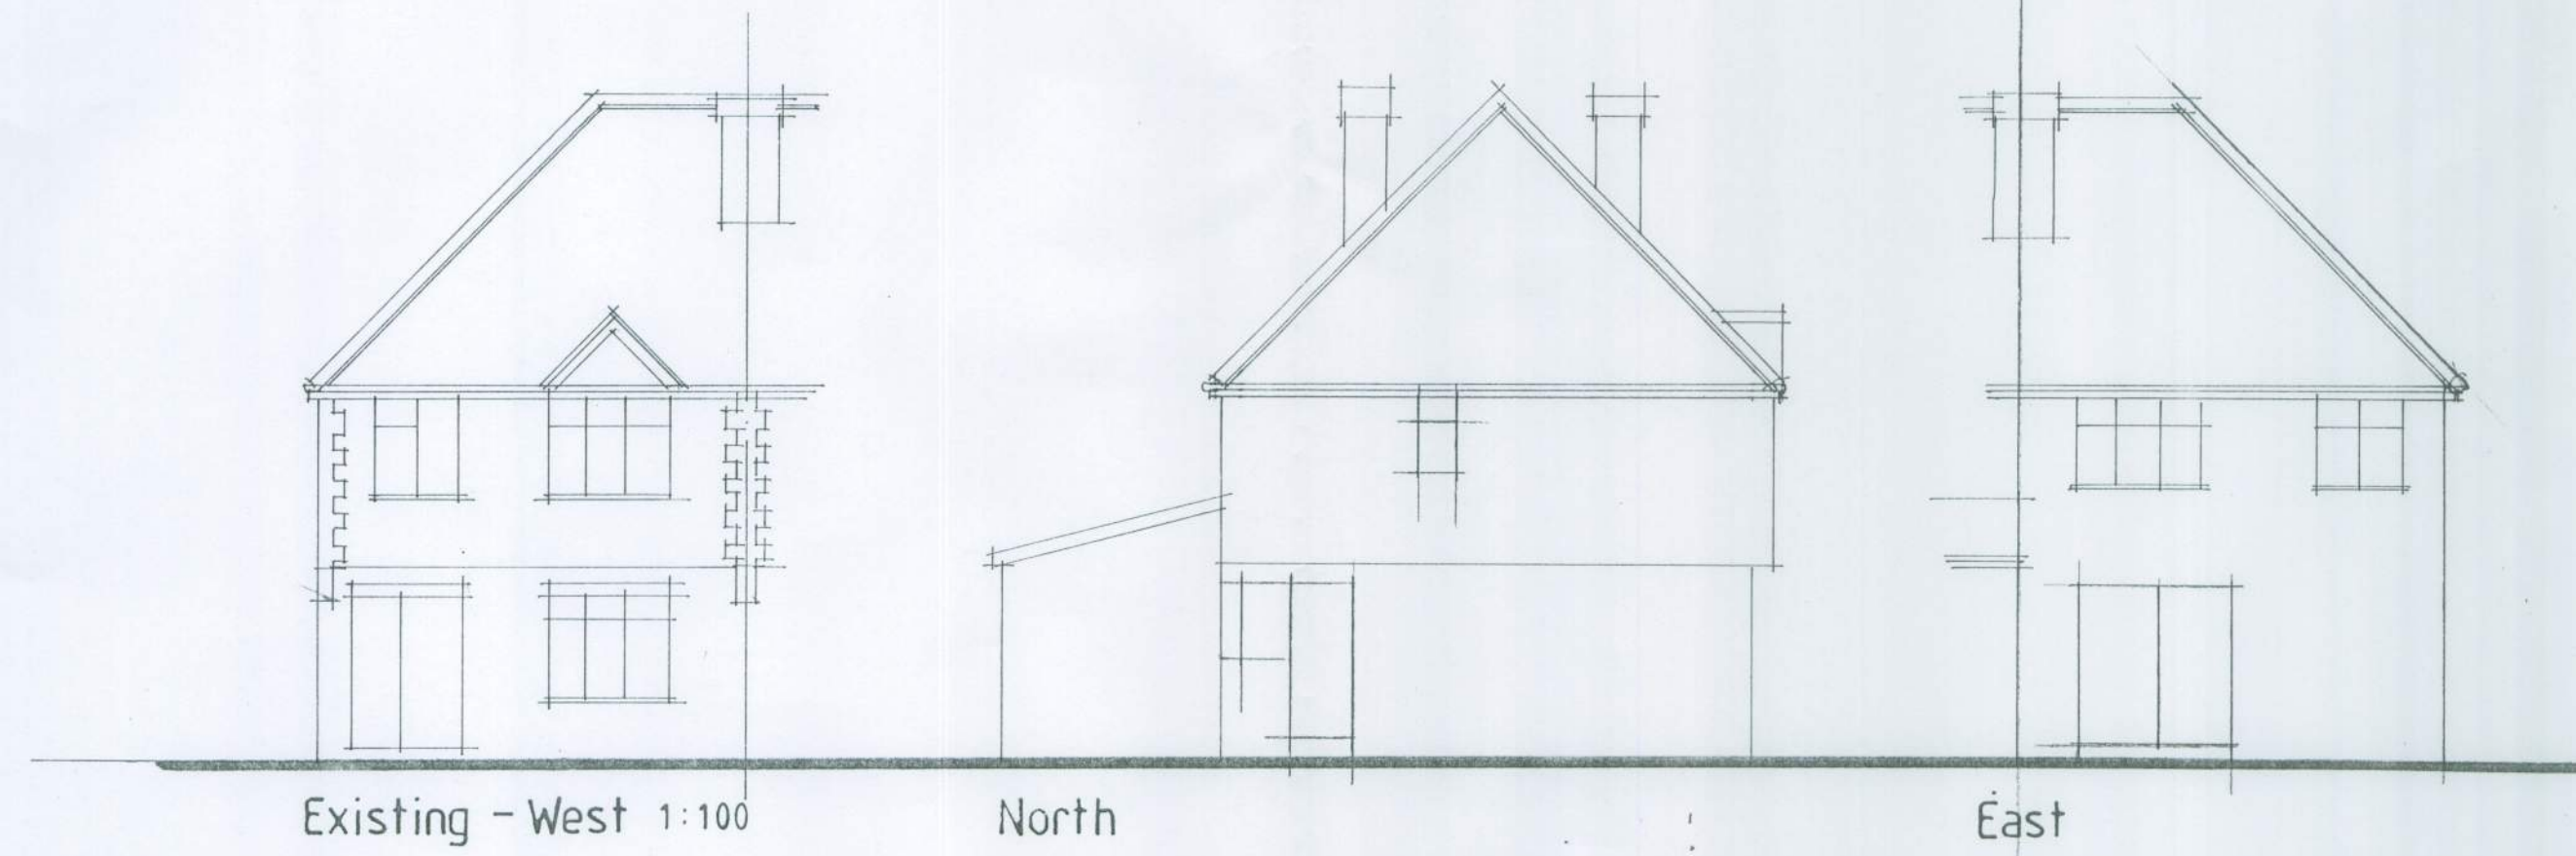
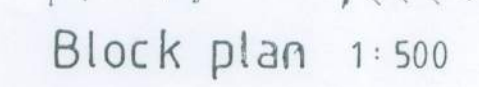
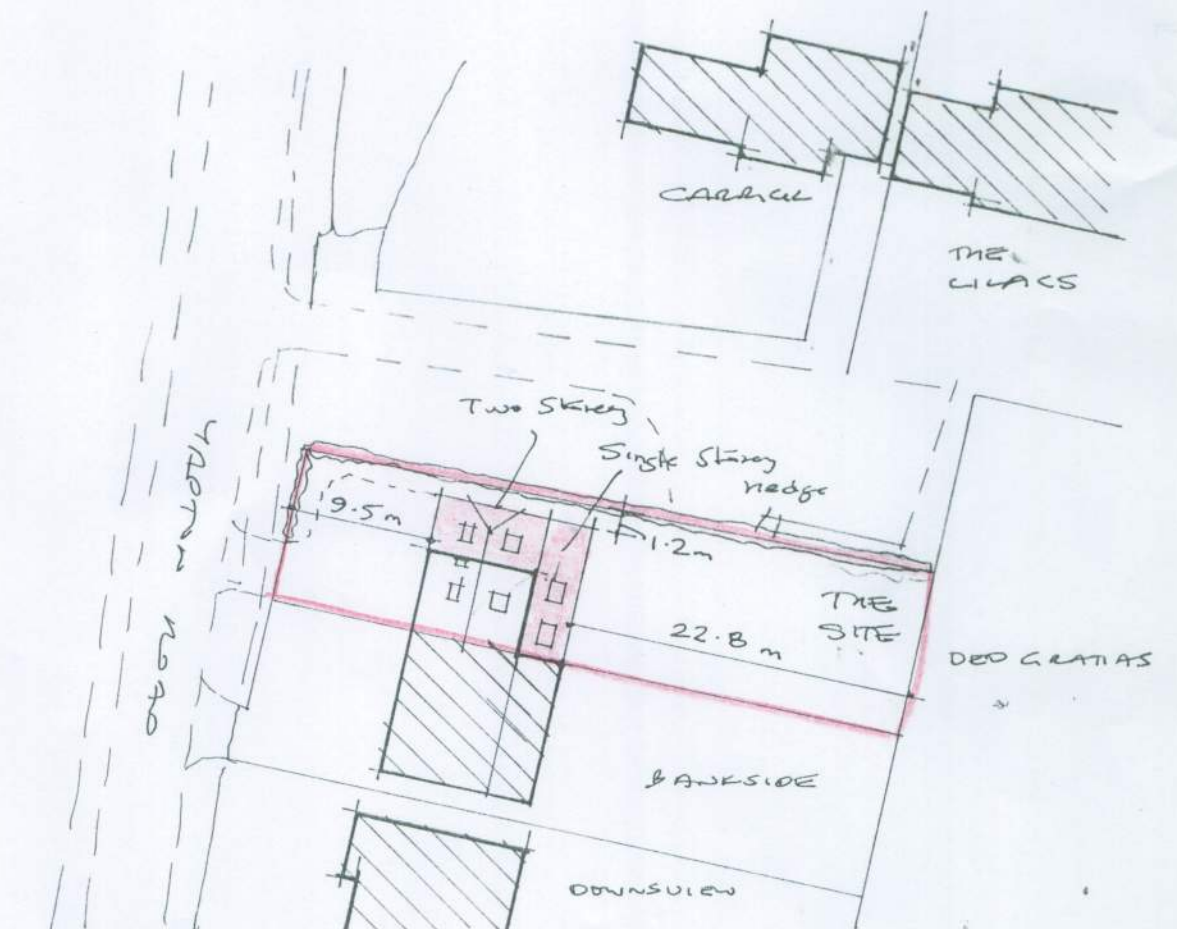
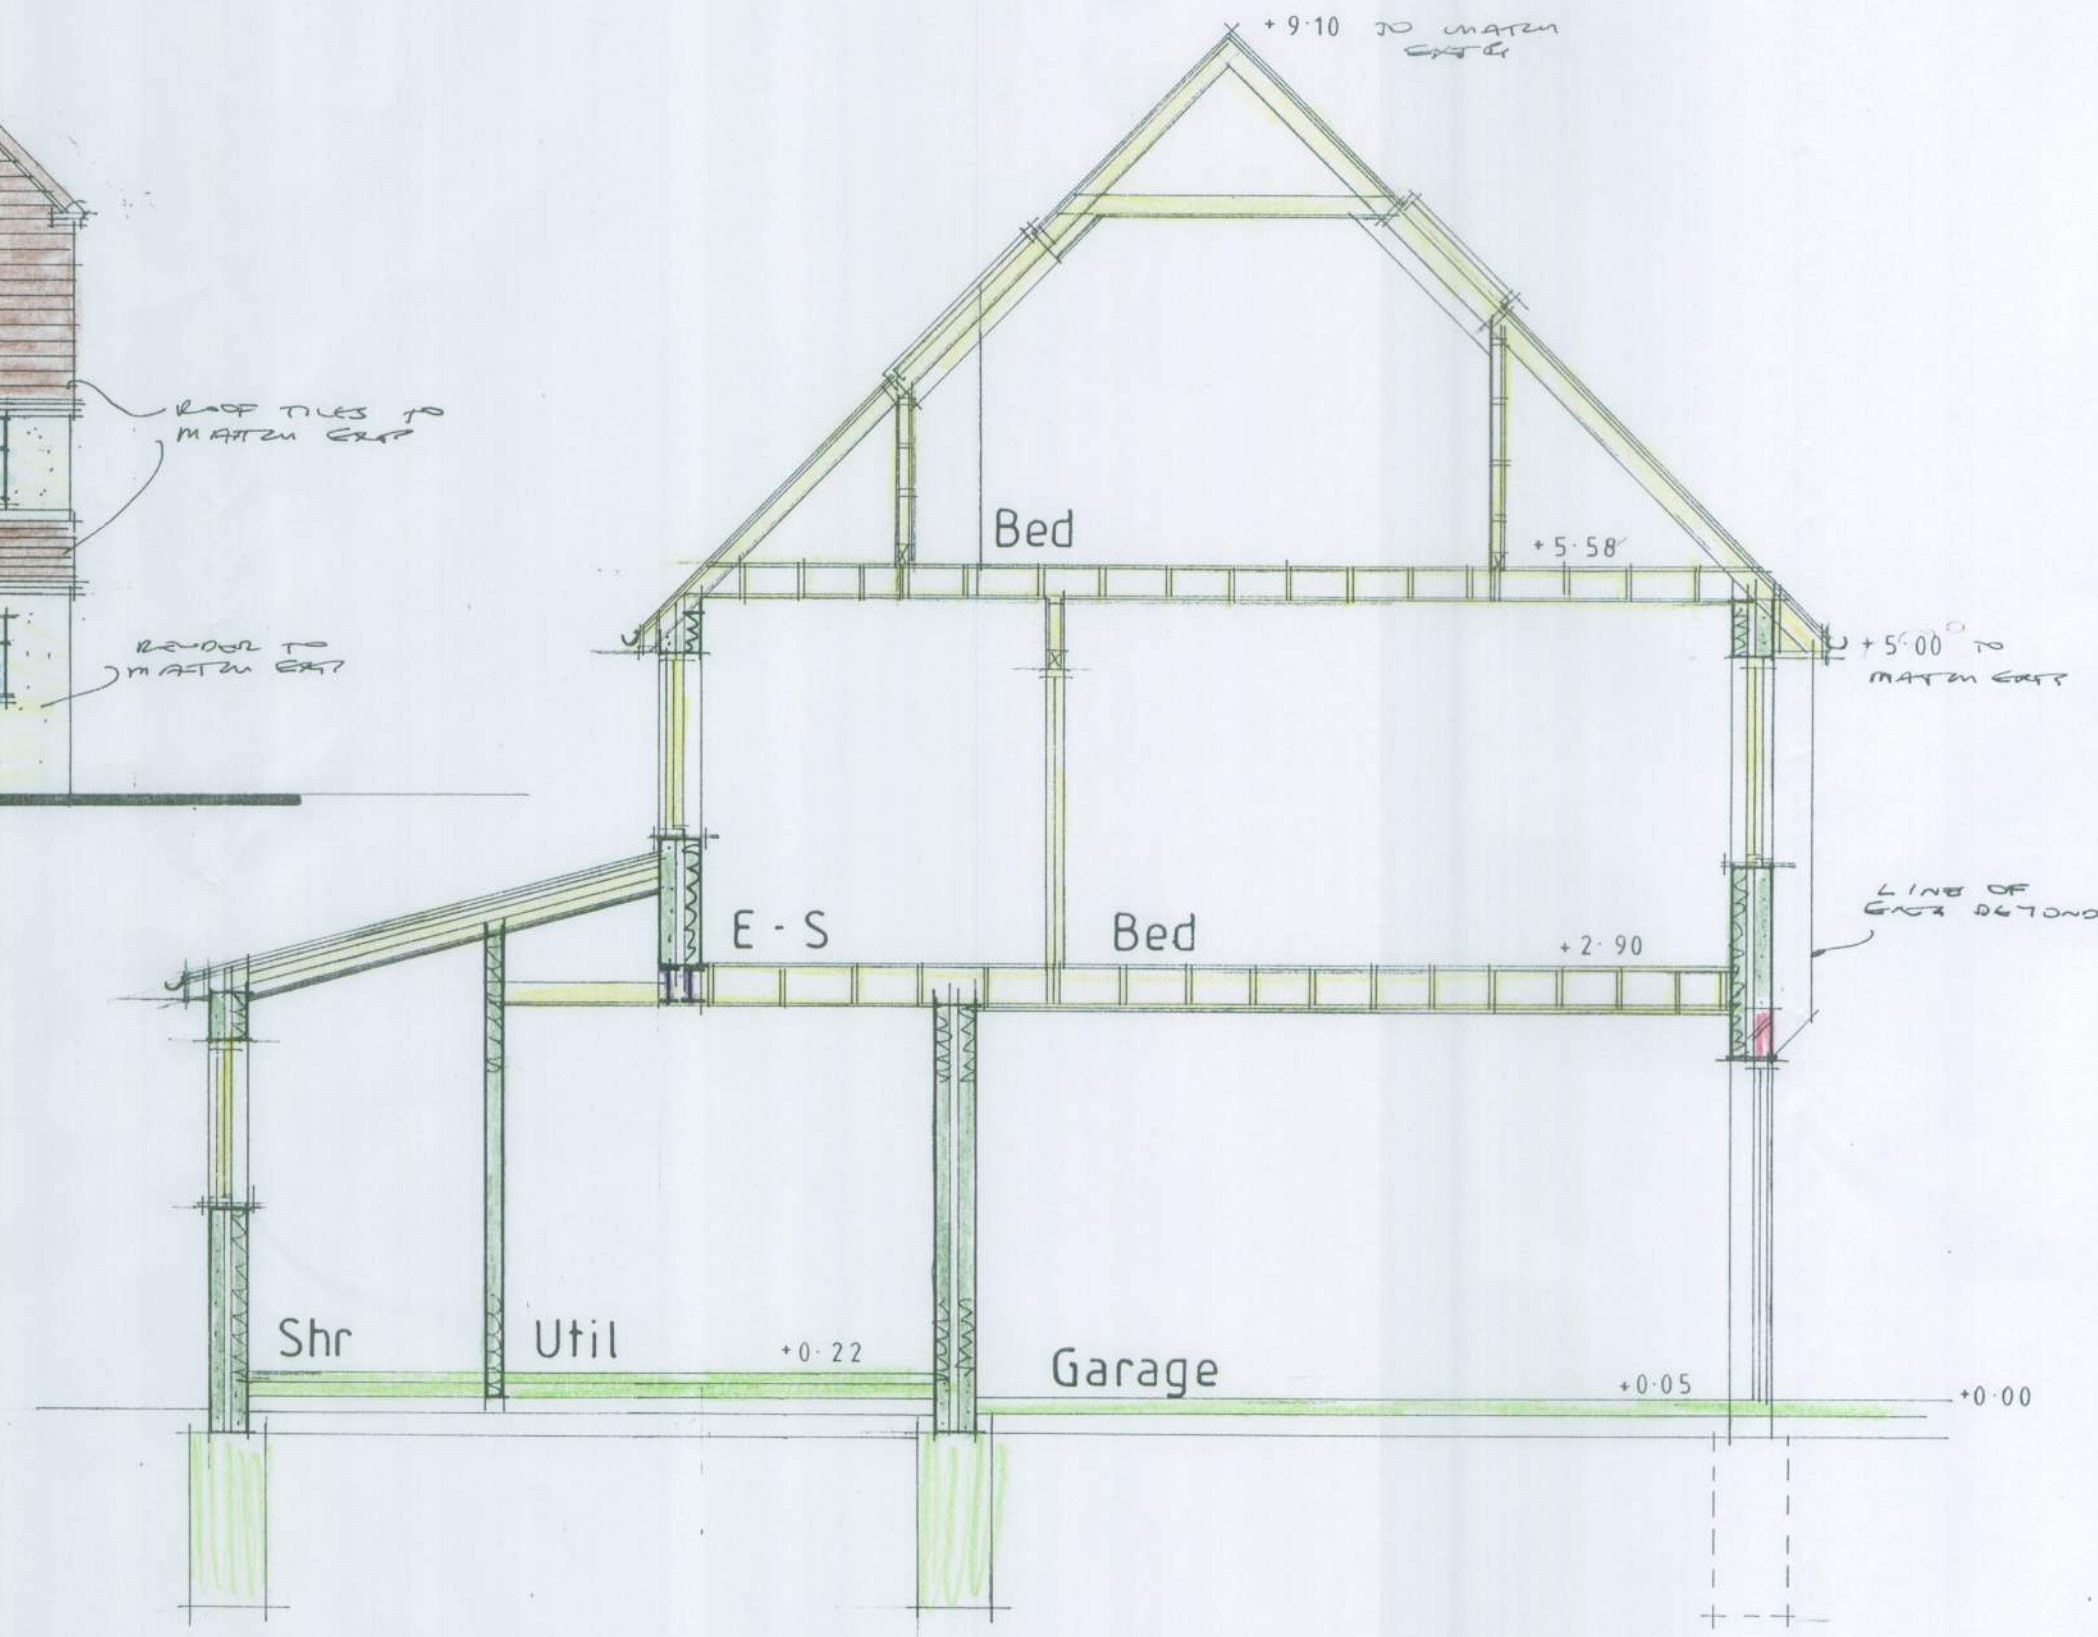


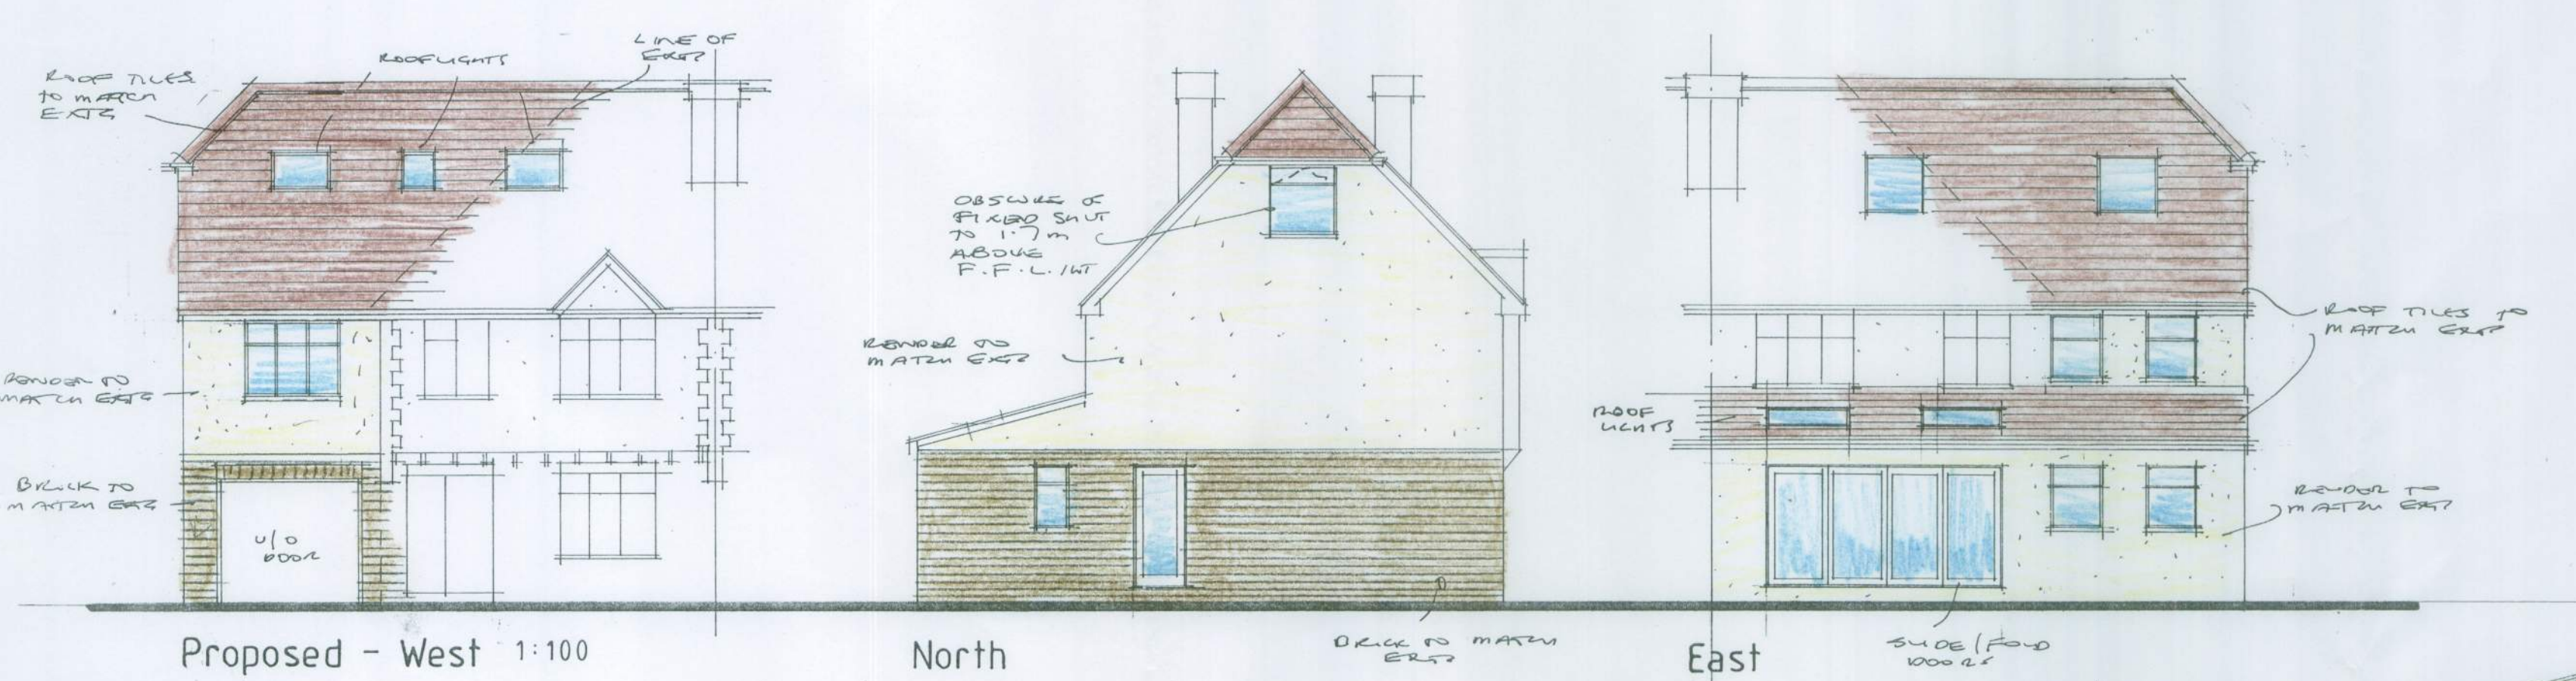

C			
B			
A			
Client	Mr & Mrs Robertson		
Address	Deo Gratias : Yapton Road : Middleton		
Drawing	EXTENSIONS AND ALTERATIONS	No.	0417:1
Scale	1:50 1:100 1:200	Drawn	28 MAY 17