
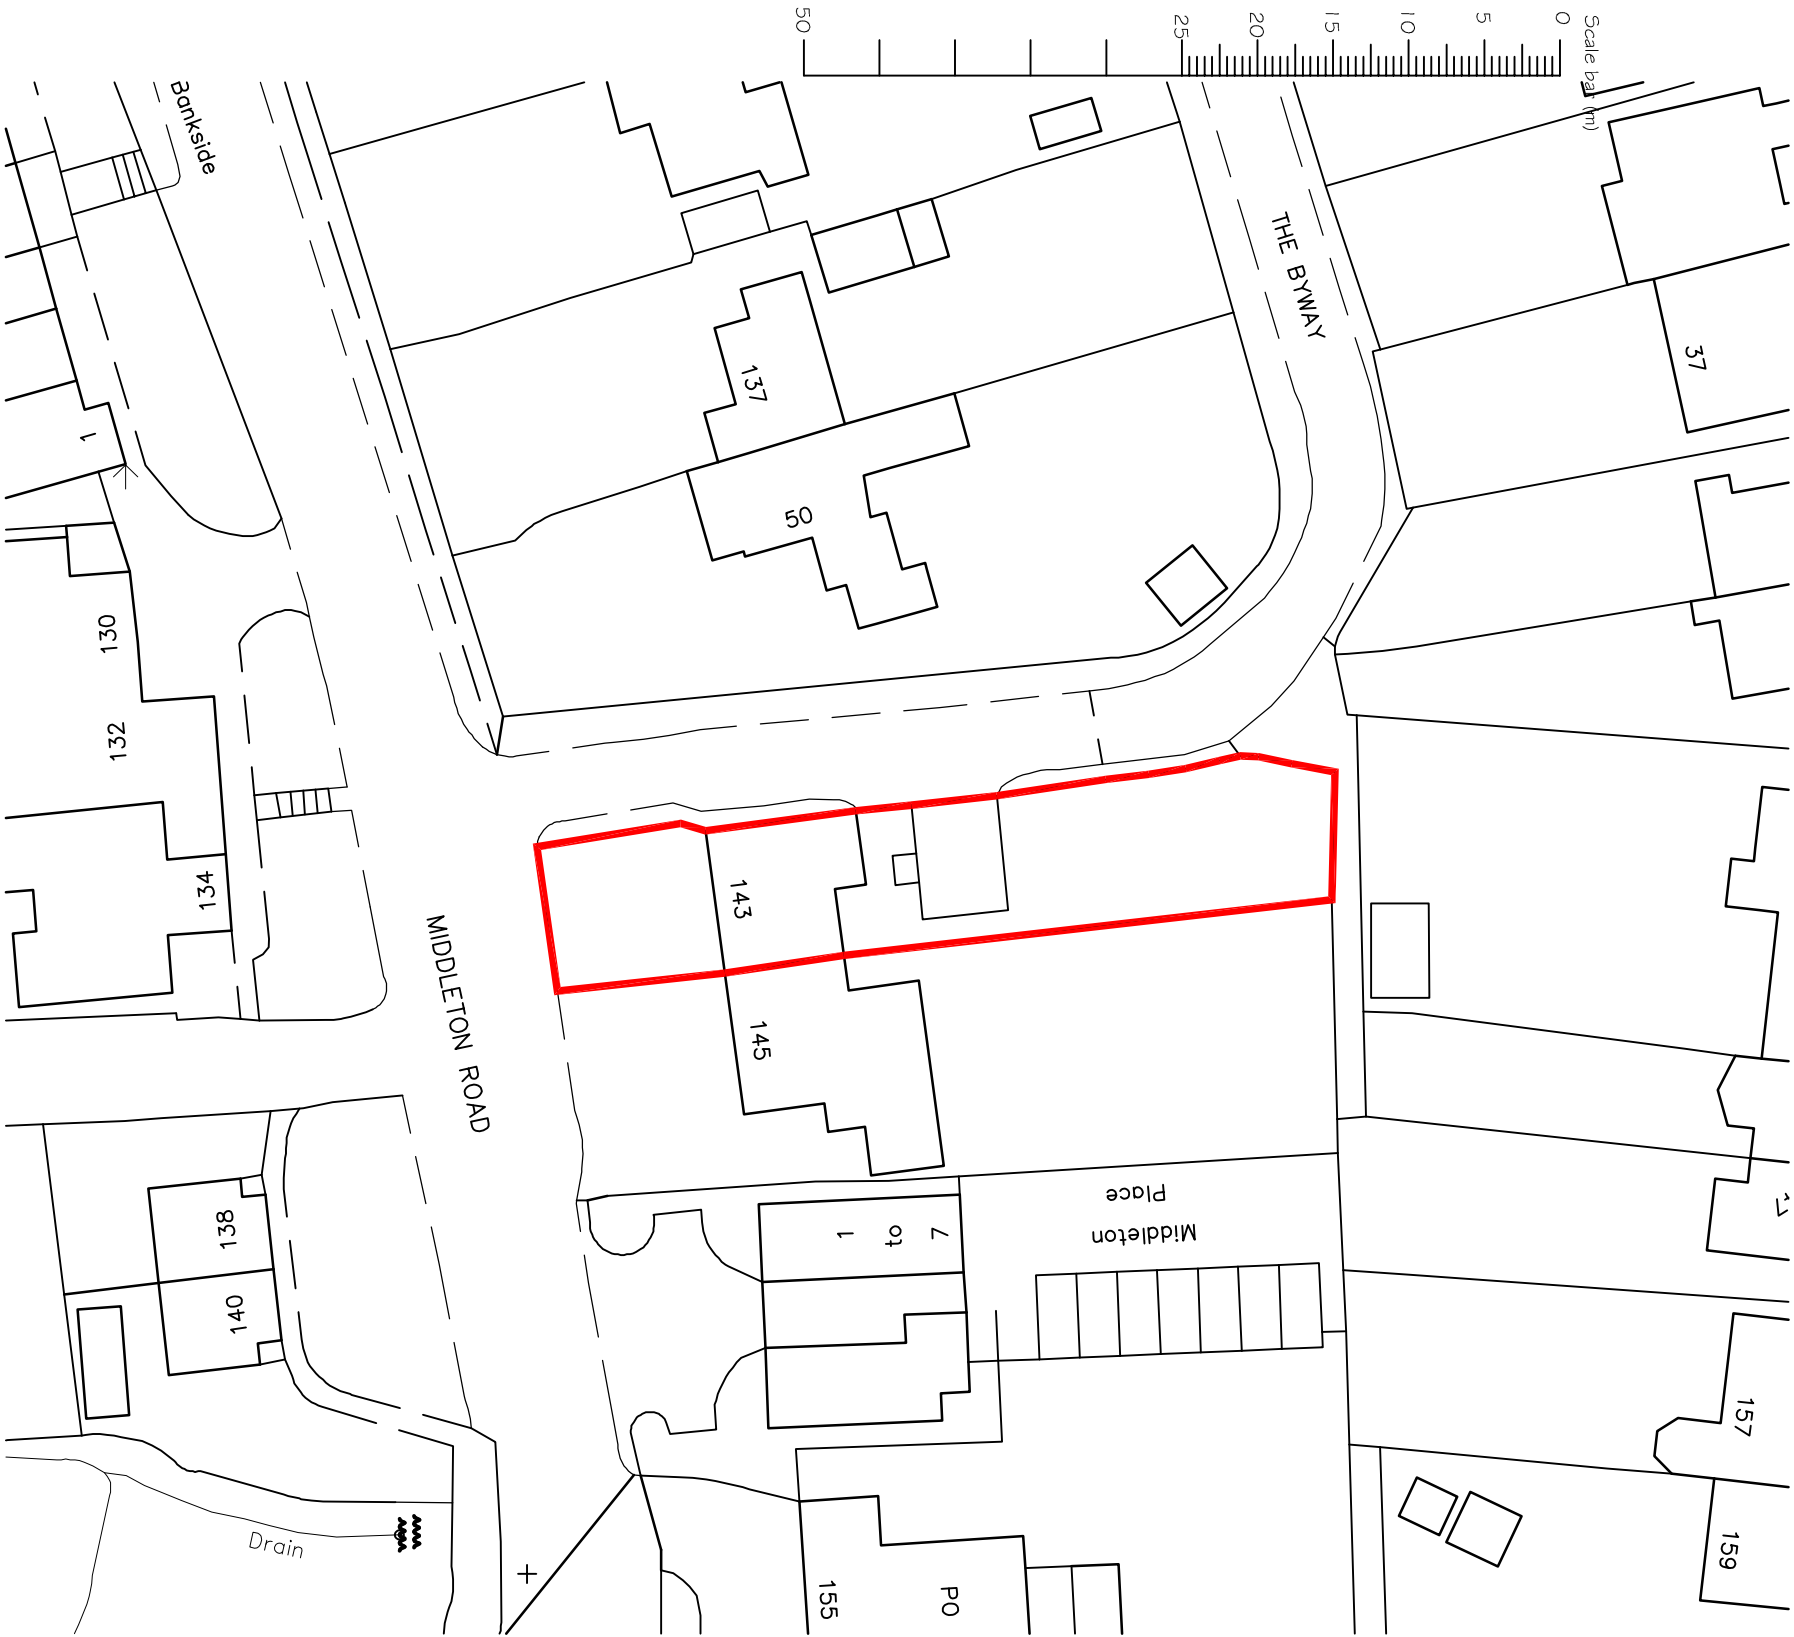


NOTES
WRITTEN DIMENSIONS TO BE TAKEN IN PREFERENCE TO SCALE, AND
ANY DISCREPANCIES ARE TO BE REFERRED IMMEDIATELY TO THE
PROJECT DESIGNER.
THIS DRAWING IS COPYRIGHT, AND SHOULD NOT BE USED OR
REPRODUCED WITHOUT PERMISSION
IT IS THE CONTRACTOR'S RESPONSIBILITY TO ENSURE COMPLIANCE
WITH THE BUILDING REGULATIONS.

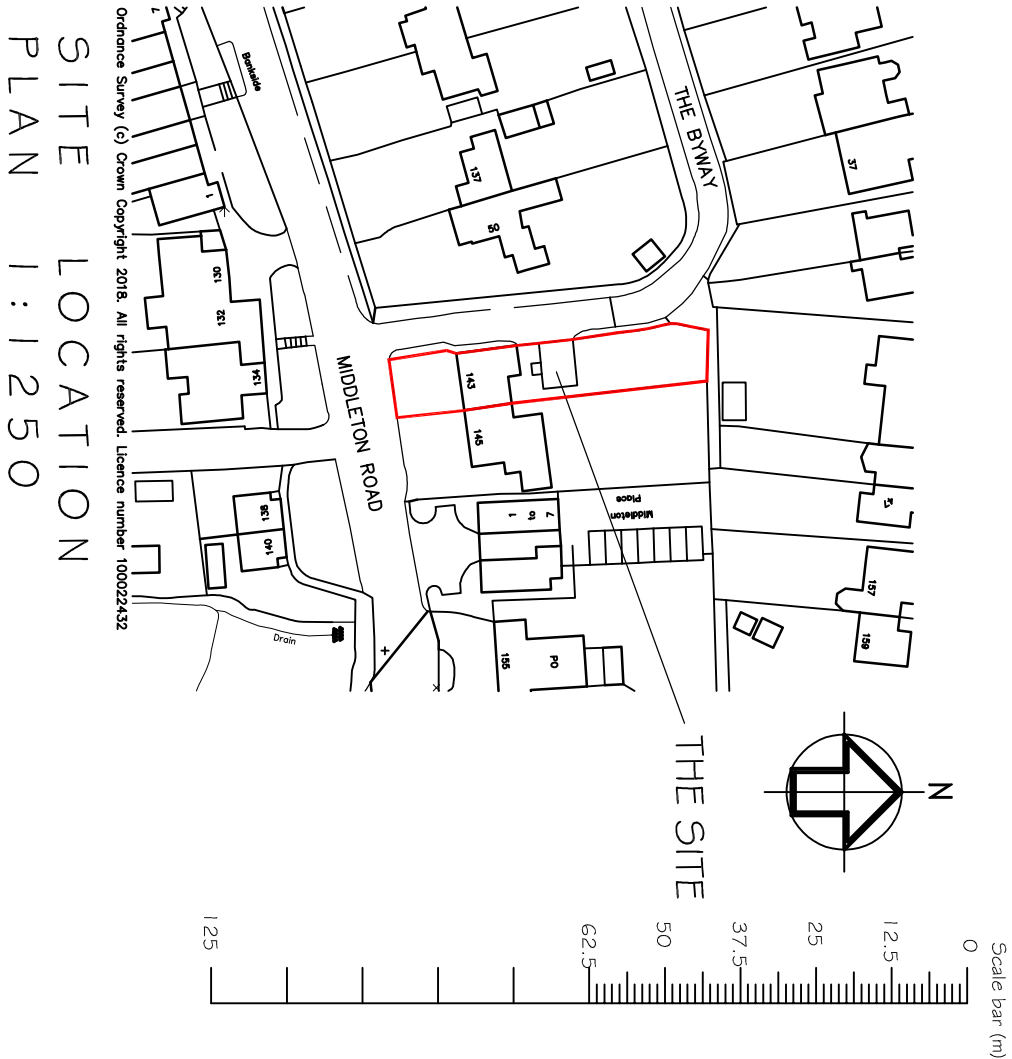

DRAWING TITLE
SITE LOCATION AND BLOCK PLANS

CLIENT
MR B FOX

PROJECT
1 43 MIDDLETON ROAD
MIDDLETON-ON-SEA
WEST SUSSEX

A MINOR AMENDMENT
REV DESCRIPTION DATE
04.04.18

SCALE
1:1250 /
1:500 @A3

DRAWN BY
PLB

DATE
APR 18

DWG NO
760/02

REV.A

Unit 3b Woodhorn Business Centre
Woodhorn Lane
Oving Chichester
West Sussex PO20 2BX
Tel 01 243 774764
www.sloaneandbrown.co.uk

