

ARUN DISTRICT COUNCIL M/50/09/

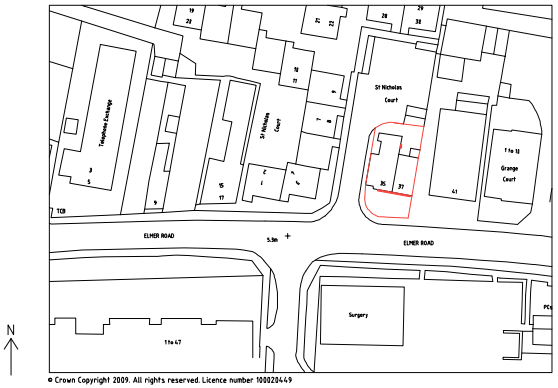

SITE LOCATION PLAN - SCALE 1:1250

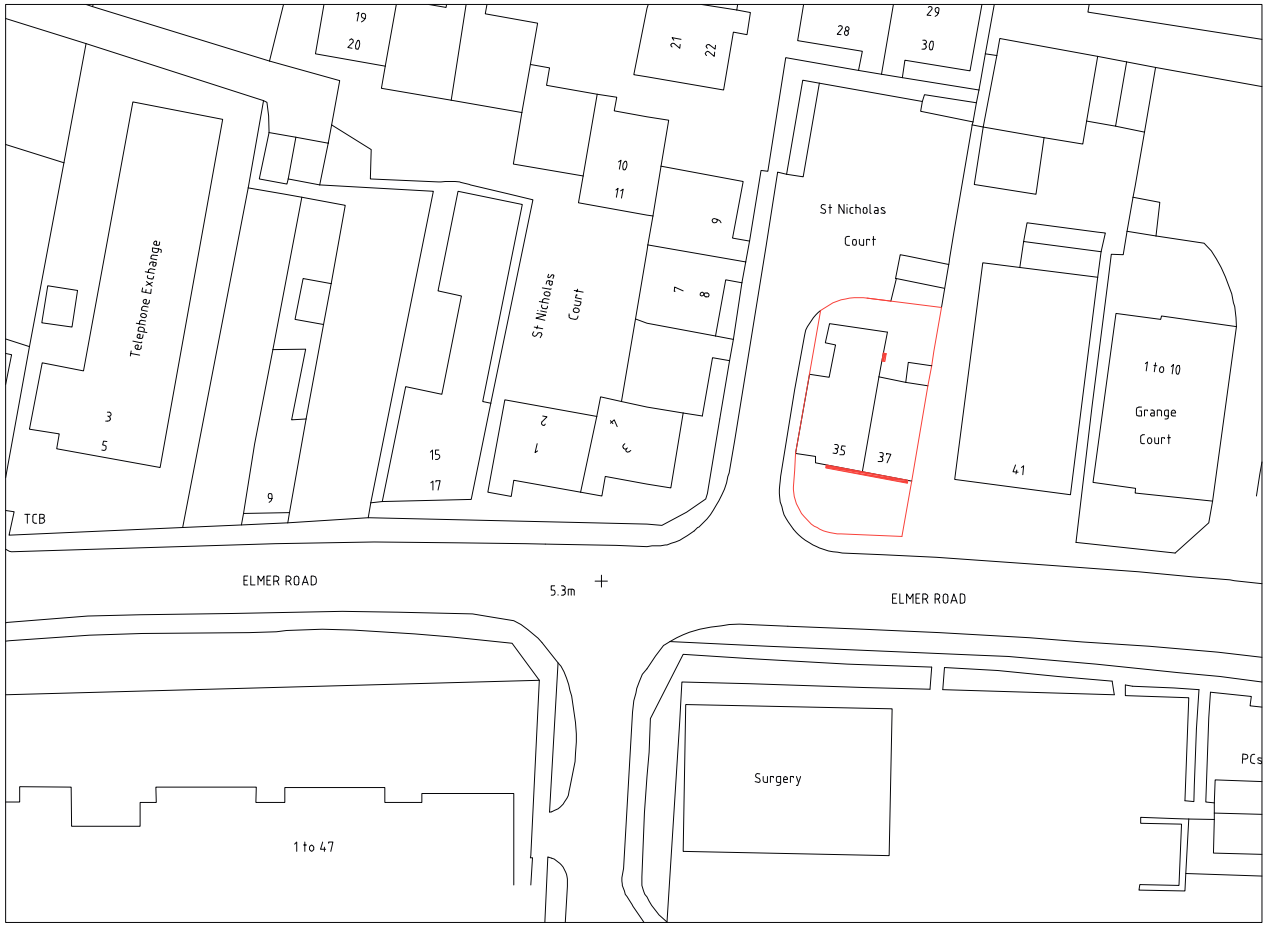

BLOCK PLAN - SCALE 1:500

REV	DATE	INITIALS	DESCRIPTION

FLOOR AREA TABLE:	SQ/M
DISPENSARY FLOOR AREA	
NON DISPENSARY FLOOR AREA	
BACK OF HOUSE AREA	
GROSS FLOOR AREA	
NO. OF PERIMETER BAYS	
NO. OF GONDOLA'S	

ISSUE:
Provisional ☐ Tender ☐ As Built ☐ Current ☐

DRAWING TITLE
SITE PLAN + BLOCK PLAN

DRAWING NUMBER			REVISION
7489 -LP- OSMAP			
SCALE	**DATE**	**DRAWN**	**CHECKED**
1:1250	28-05-09	PS	

The Studio
6 Leverton Place
Kentish Town
London
NW5 2LY
T: 020 7267 4429
F: 020 7485 5916
info@epocinteriors.com
www.epocinteriors.com

PROJECT
35-37 ELMER ROAD,
MIDDLETON-ON-SEA,
WEST SUSSEX, PO22

CLIENT
Lloydspharmacy

A3 SHEET

PROJECT TITLE 7489 - MIDDLETON-ON-SEA