



© this drawing is the copyright of look. design + build [l.db]
l.db design responsibility is limited to the design of the permanent works as finally
constructed by l.db as part of the design + build service.

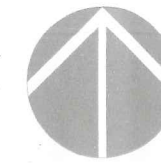


look ■ design | planning | build
www.lookdesignandbuild.co.uk
e:office@lookdesignandbuild.co.uk t:01243 512 293

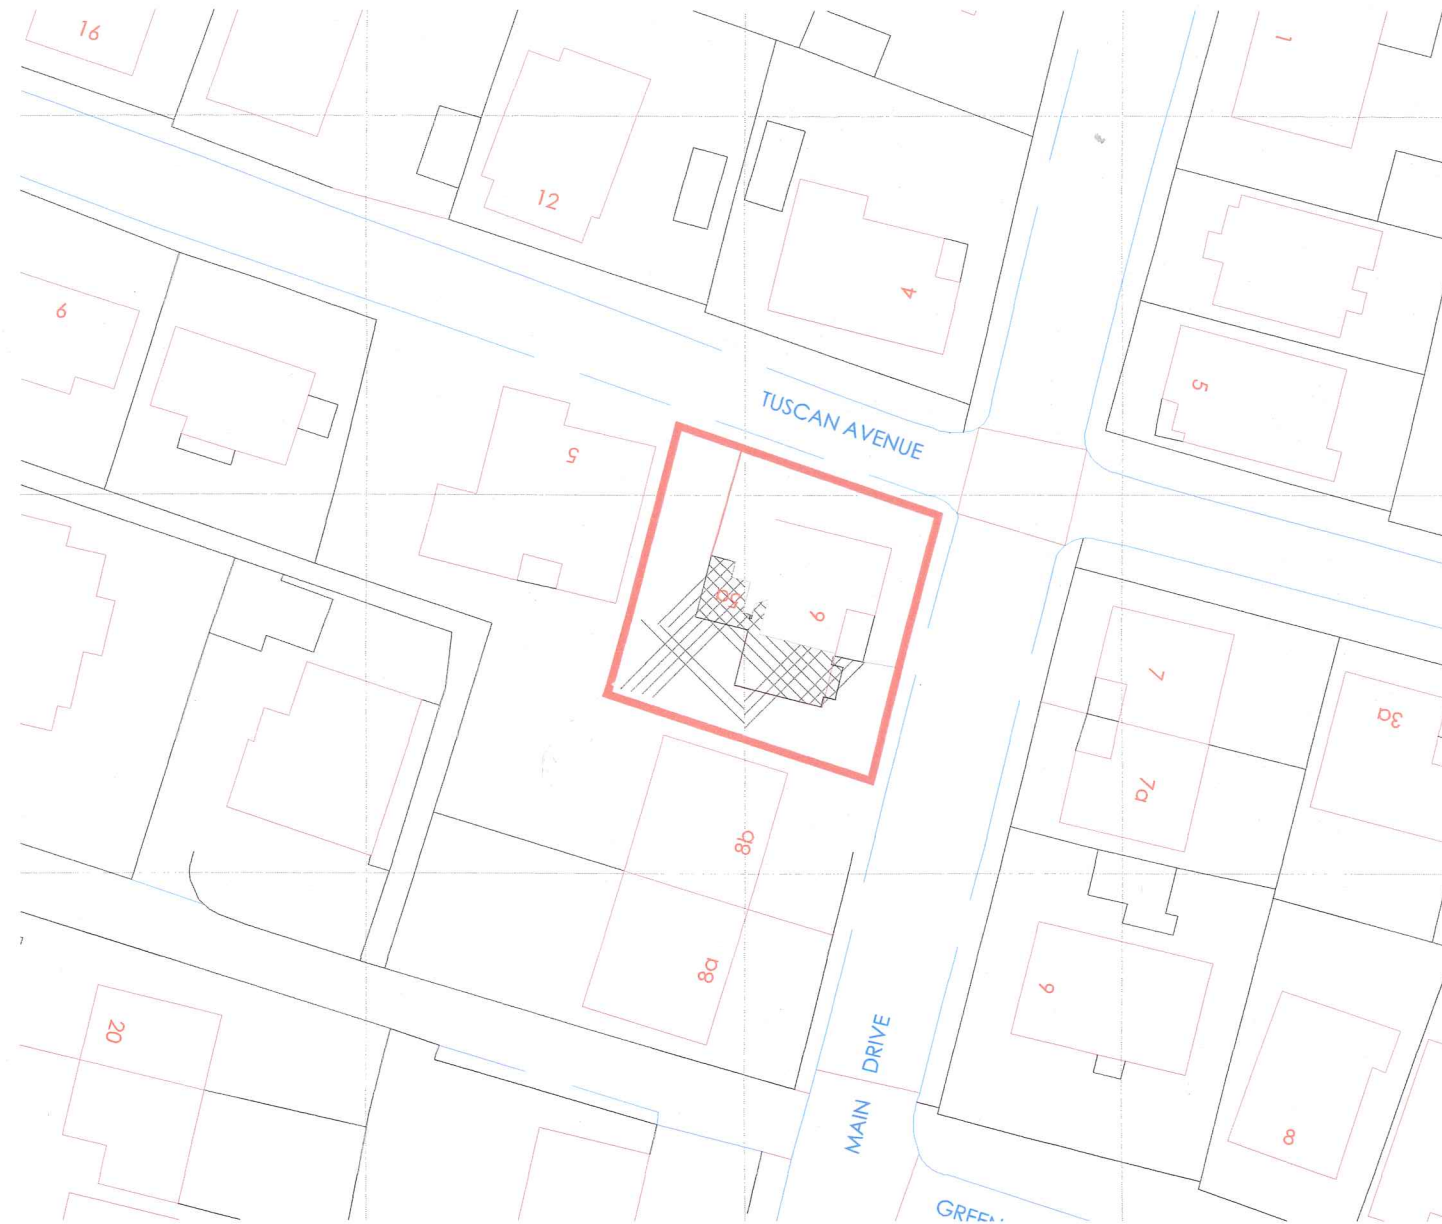

SITE BLOCK PLAN 1:500



SITE LOCATION PLAN 1:1250

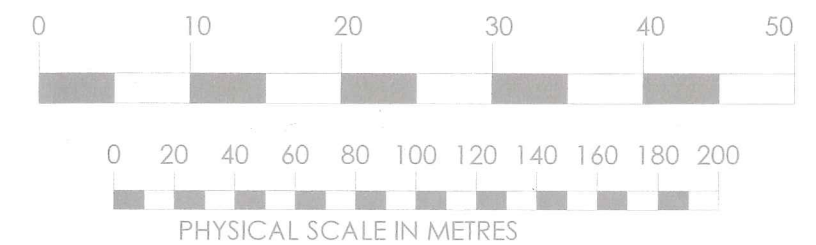

- | - April 2017
- = 1:1250 / 500 @ A3
| - | Planning Application

214-001

5A TUSCAN AVENUE & 6 MAIN DRIVE, MIDDLETON ON SEA

SITE LOCATION PLAN & SITE BLOCK PLAN