



© this drawing is the copyright of look, design + build (l.db)
db design responsibility is limited to the design of the permanent works as finally
constructed by l.db as part of the design + build service.

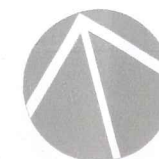

look. design | planning | build
www.lookdesignandbuild.co.uk
e:office@lookdesignandbuild.co.uk t:01243 512 293

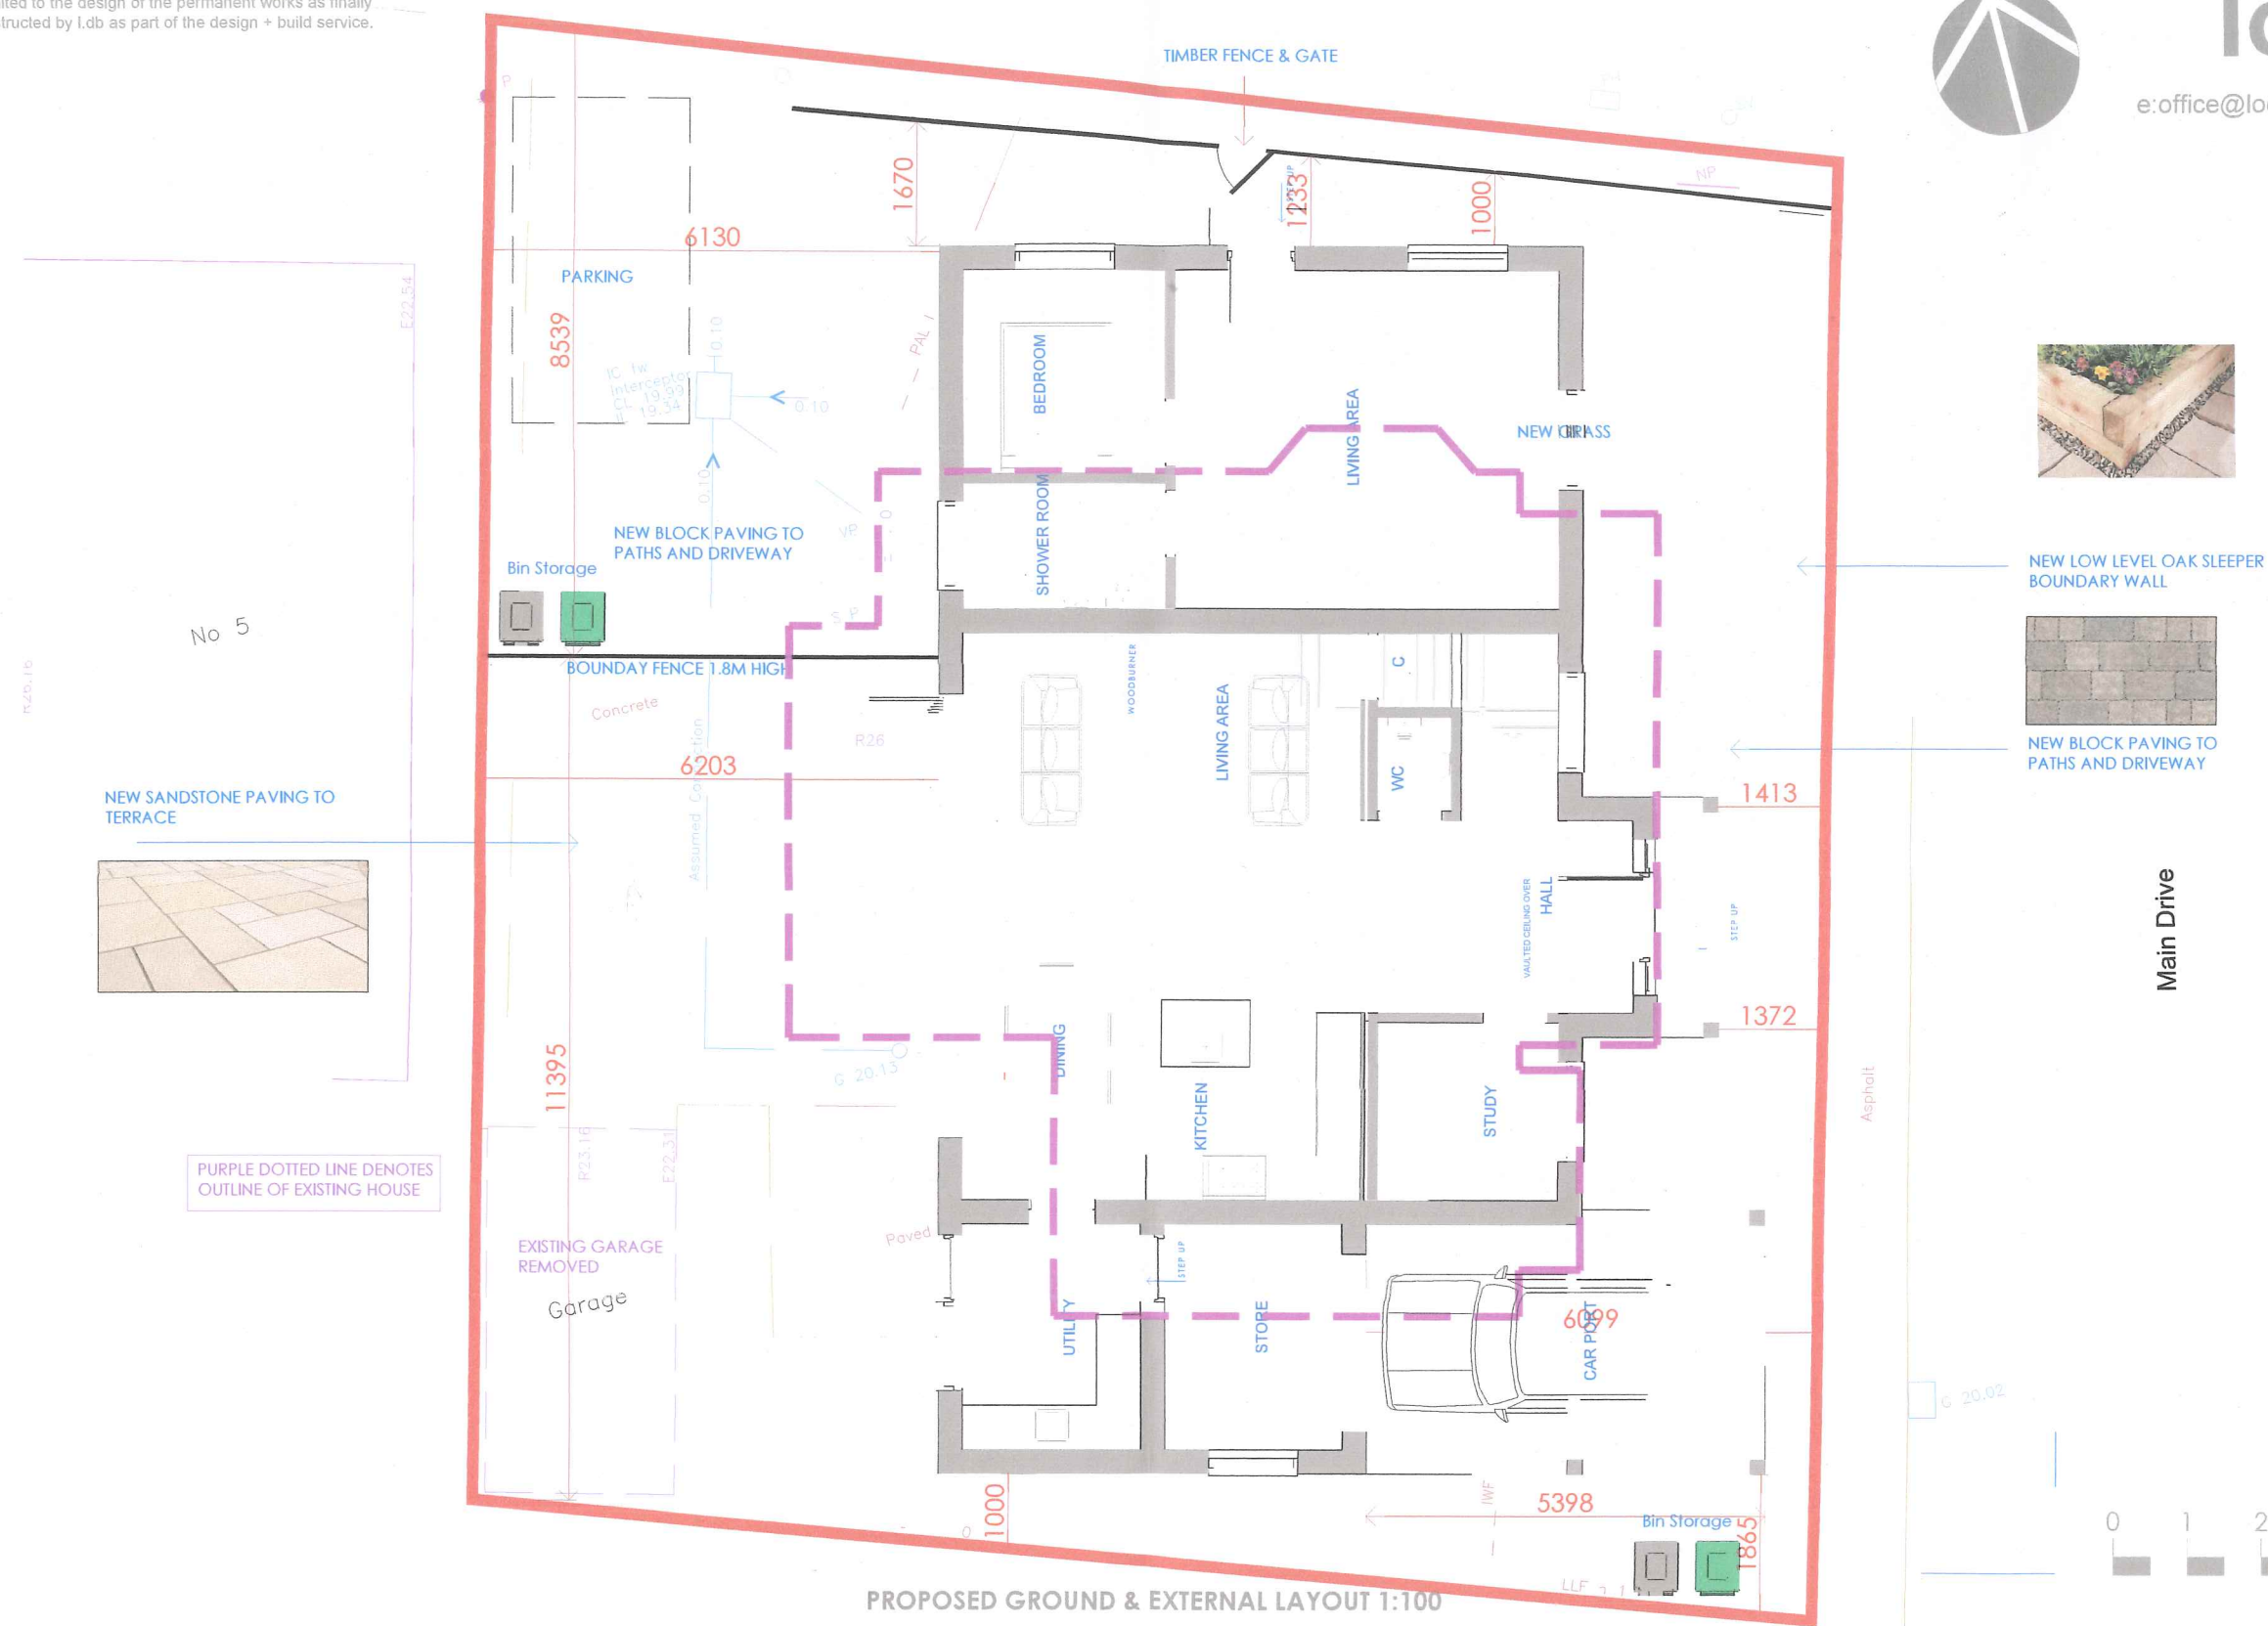

NEW LOW LEVEL OAK SLEEPER
BOUNDARY WALL




NEW BLOCK PAVING TO
PATHS AND DRIVEWAY



NEW SANDSTONE PAVING TO
TERRACE

PURPLE DOTTED LINE DENOTES
OUTLINE OF EXISTING HOUSE

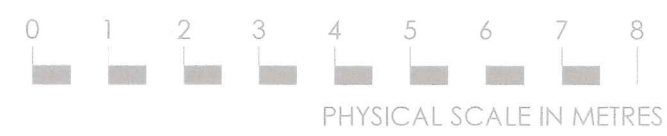

-|- April 2017
- = 1:100 @ A3
|-| Planning Application

214-006

5A TUSCAN AVENUE & 6 MAIN DRIVE, MIDDLETON ON SEA
PROPOSED GROUND AND EXTERNAL LAYOUT/TOPOGRAPHIC SURVEY