


© this drawing is the copyright of look. design + build [l.db]
l.db design responsibility is limited to the design of the permanent works as finally
constructed by l.db as part of the design + build service.




look. design | planning | build
www.lookdesignandbuild.co.uk
e:office@lookdesignandbuild.co.uk t:01243 512 293




PROPOSED EASTERN [FRONT] ELEVATION 1:100

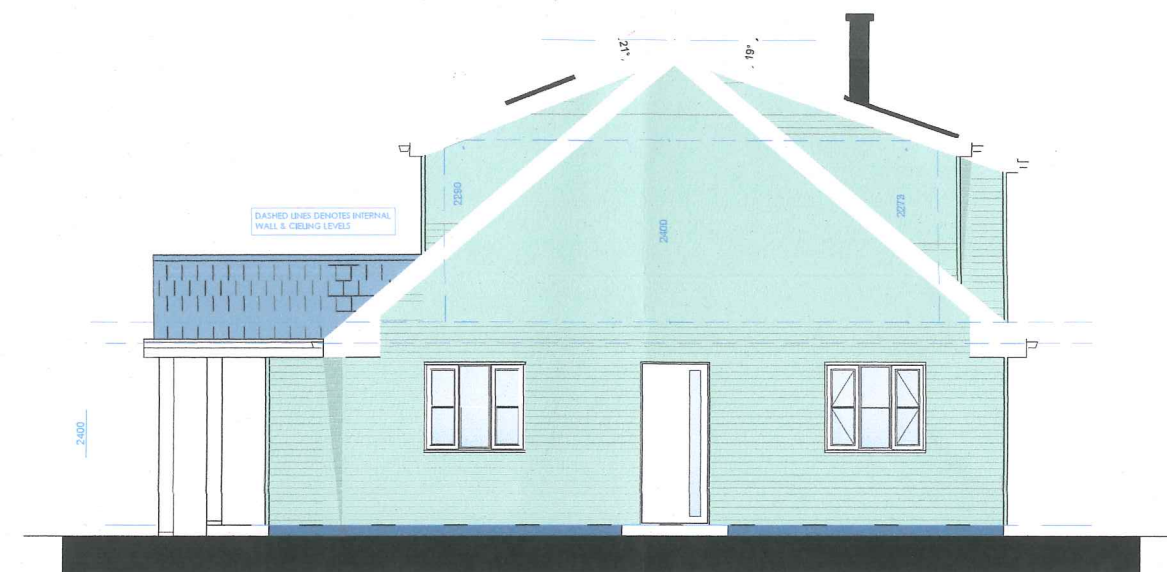

PROPOSED NORTHERN ELEVATION 1:100

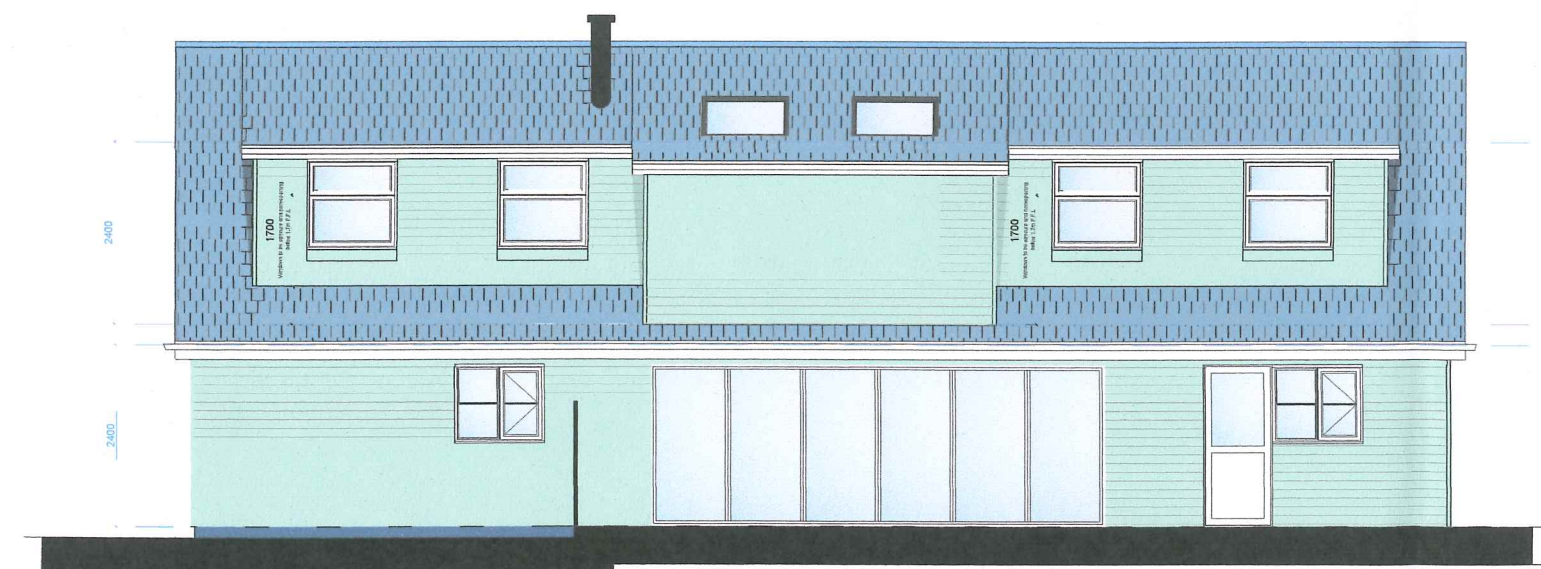

PROPOSED WESTERN [REAR] ELEVATION 1:100

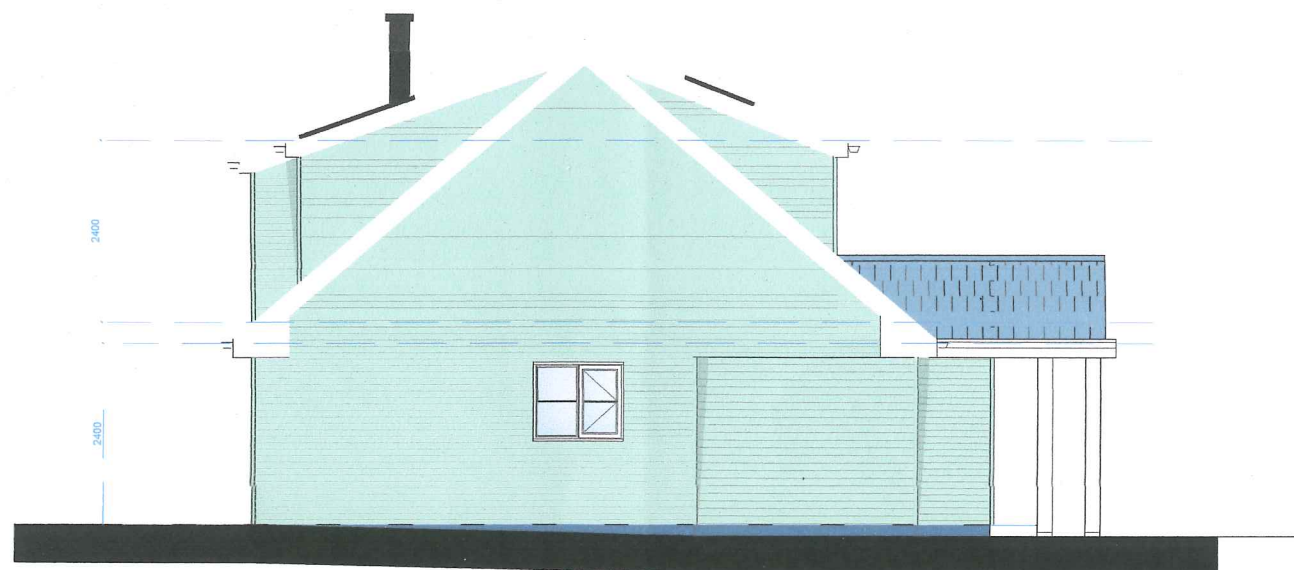

PROPOSED SOUTHERN ELEVATION 1:100

- | = April 2017
- = 1:100 @ A3
| - | Planning Application

214-004

5A TUSCAN AVENUE & 6 MAIN DRIVE, MIDDLETON ON SEA

PROPOSED ELEVATIONS