
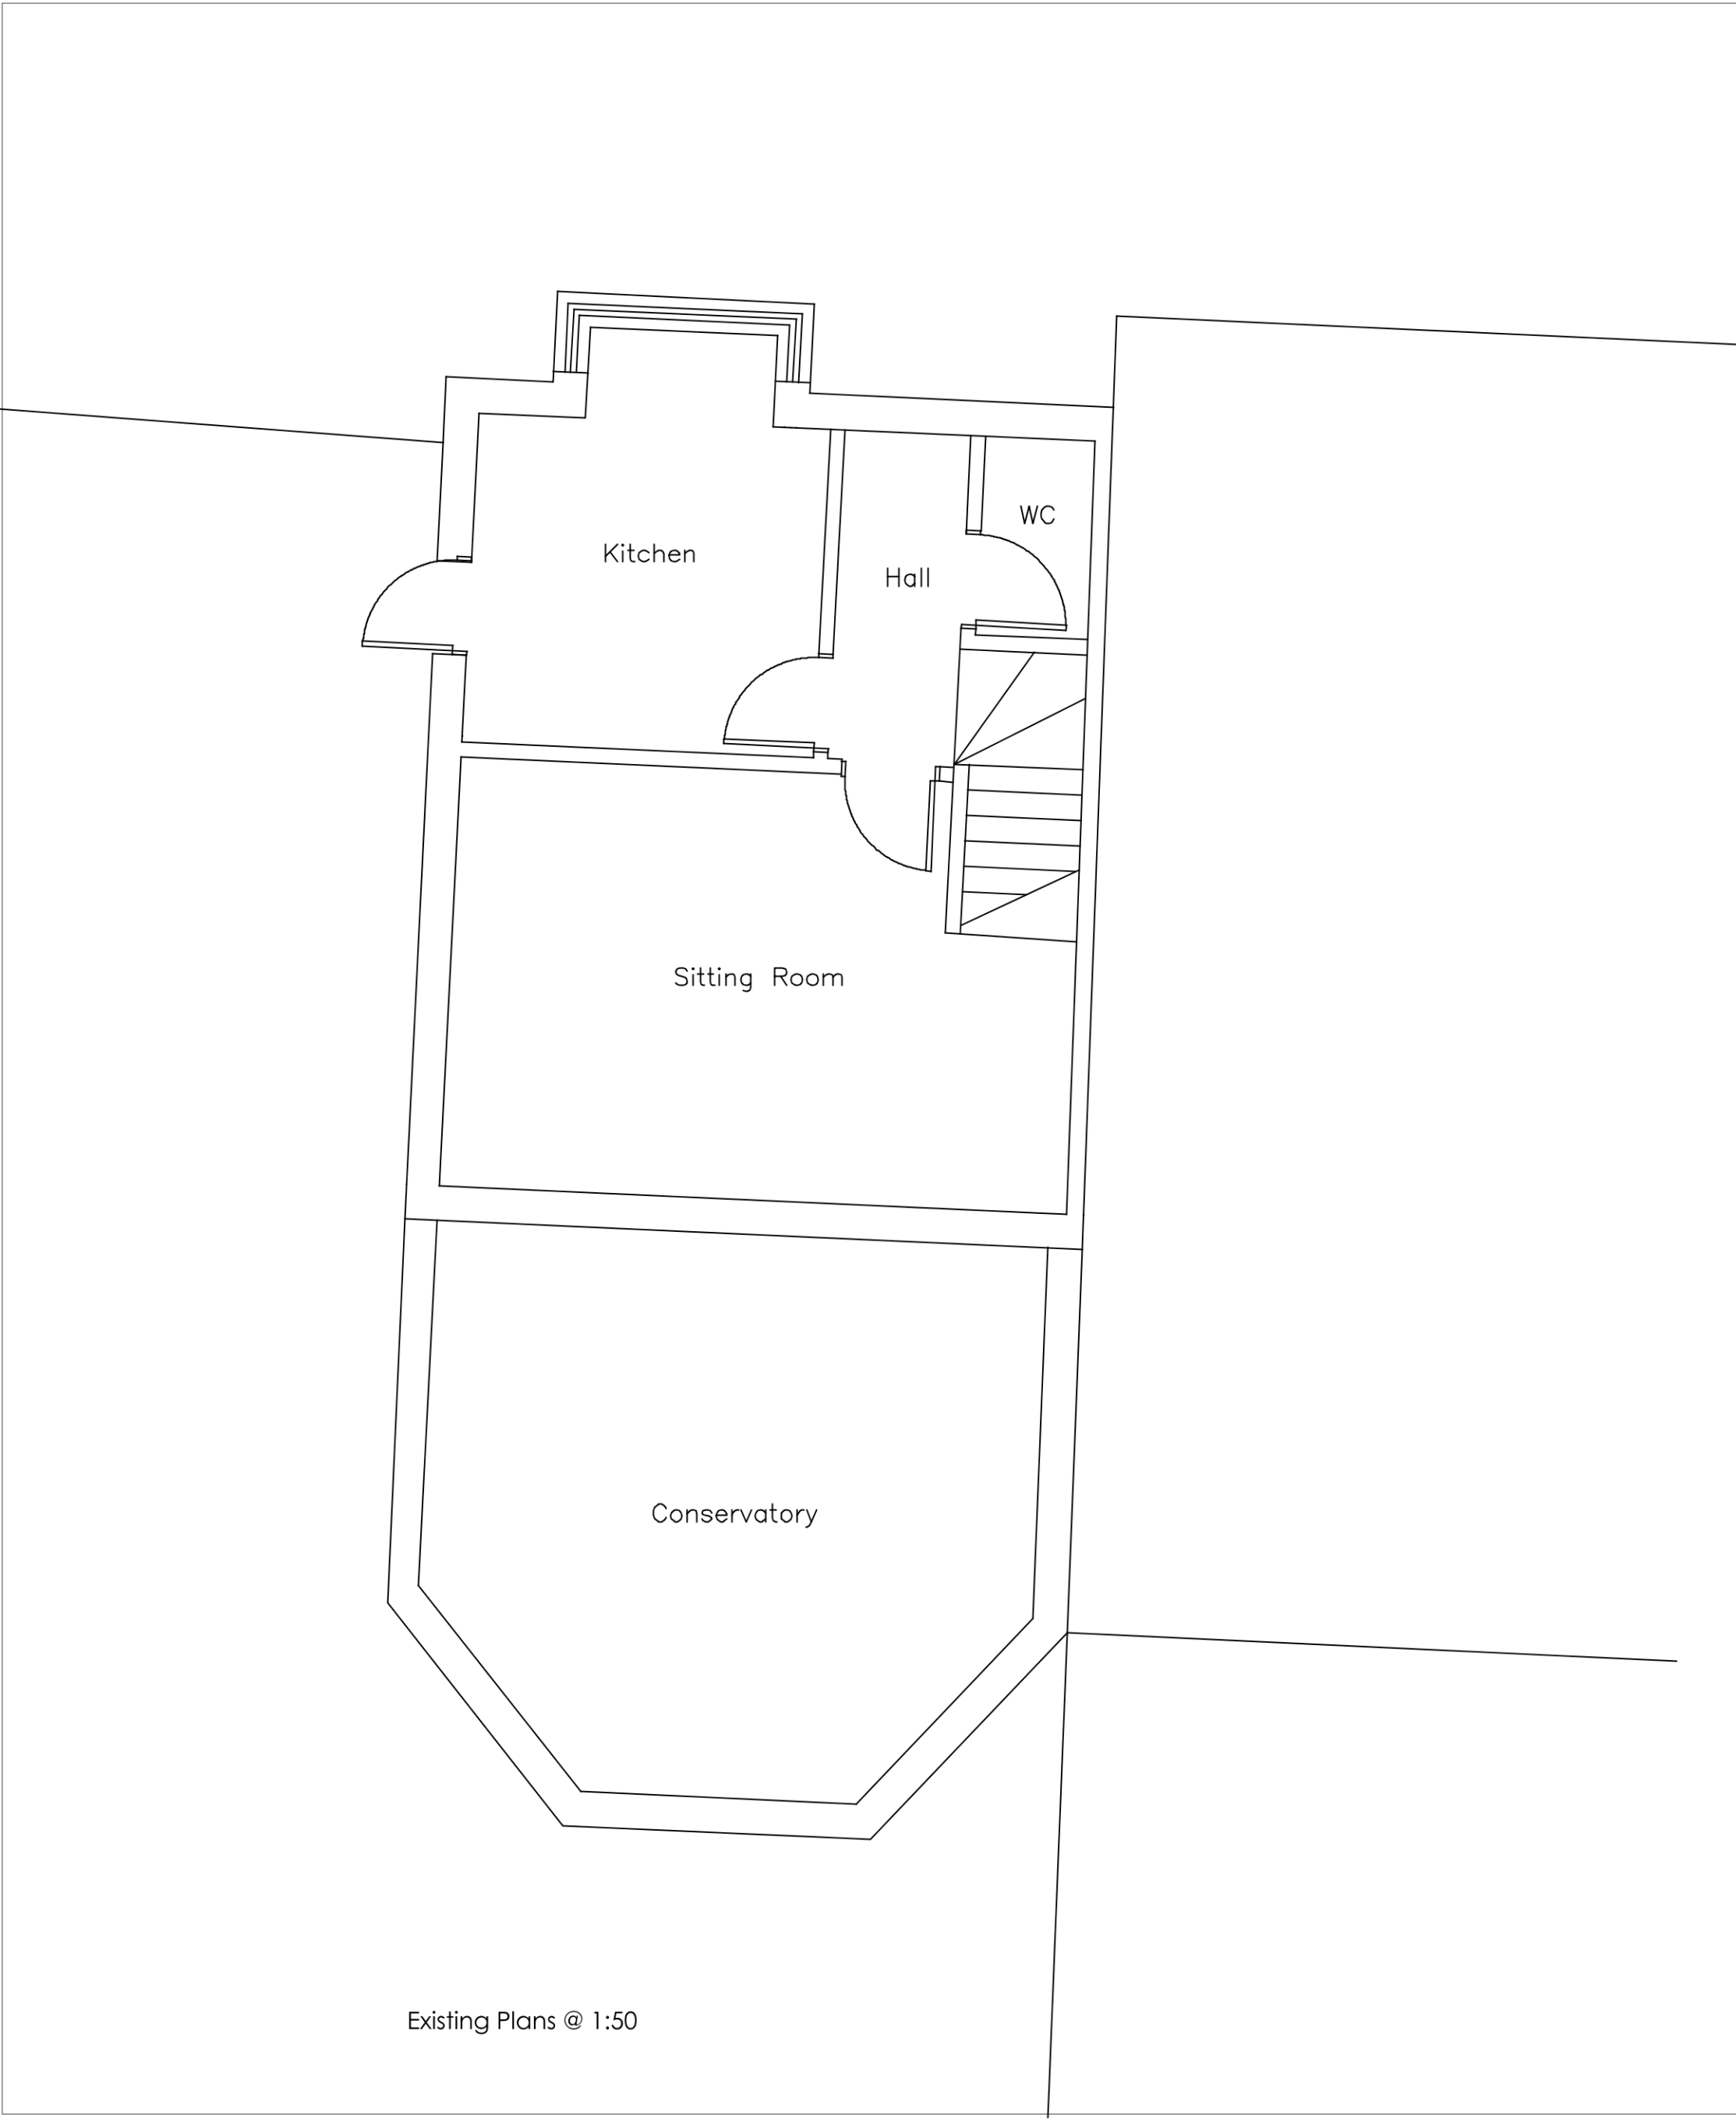
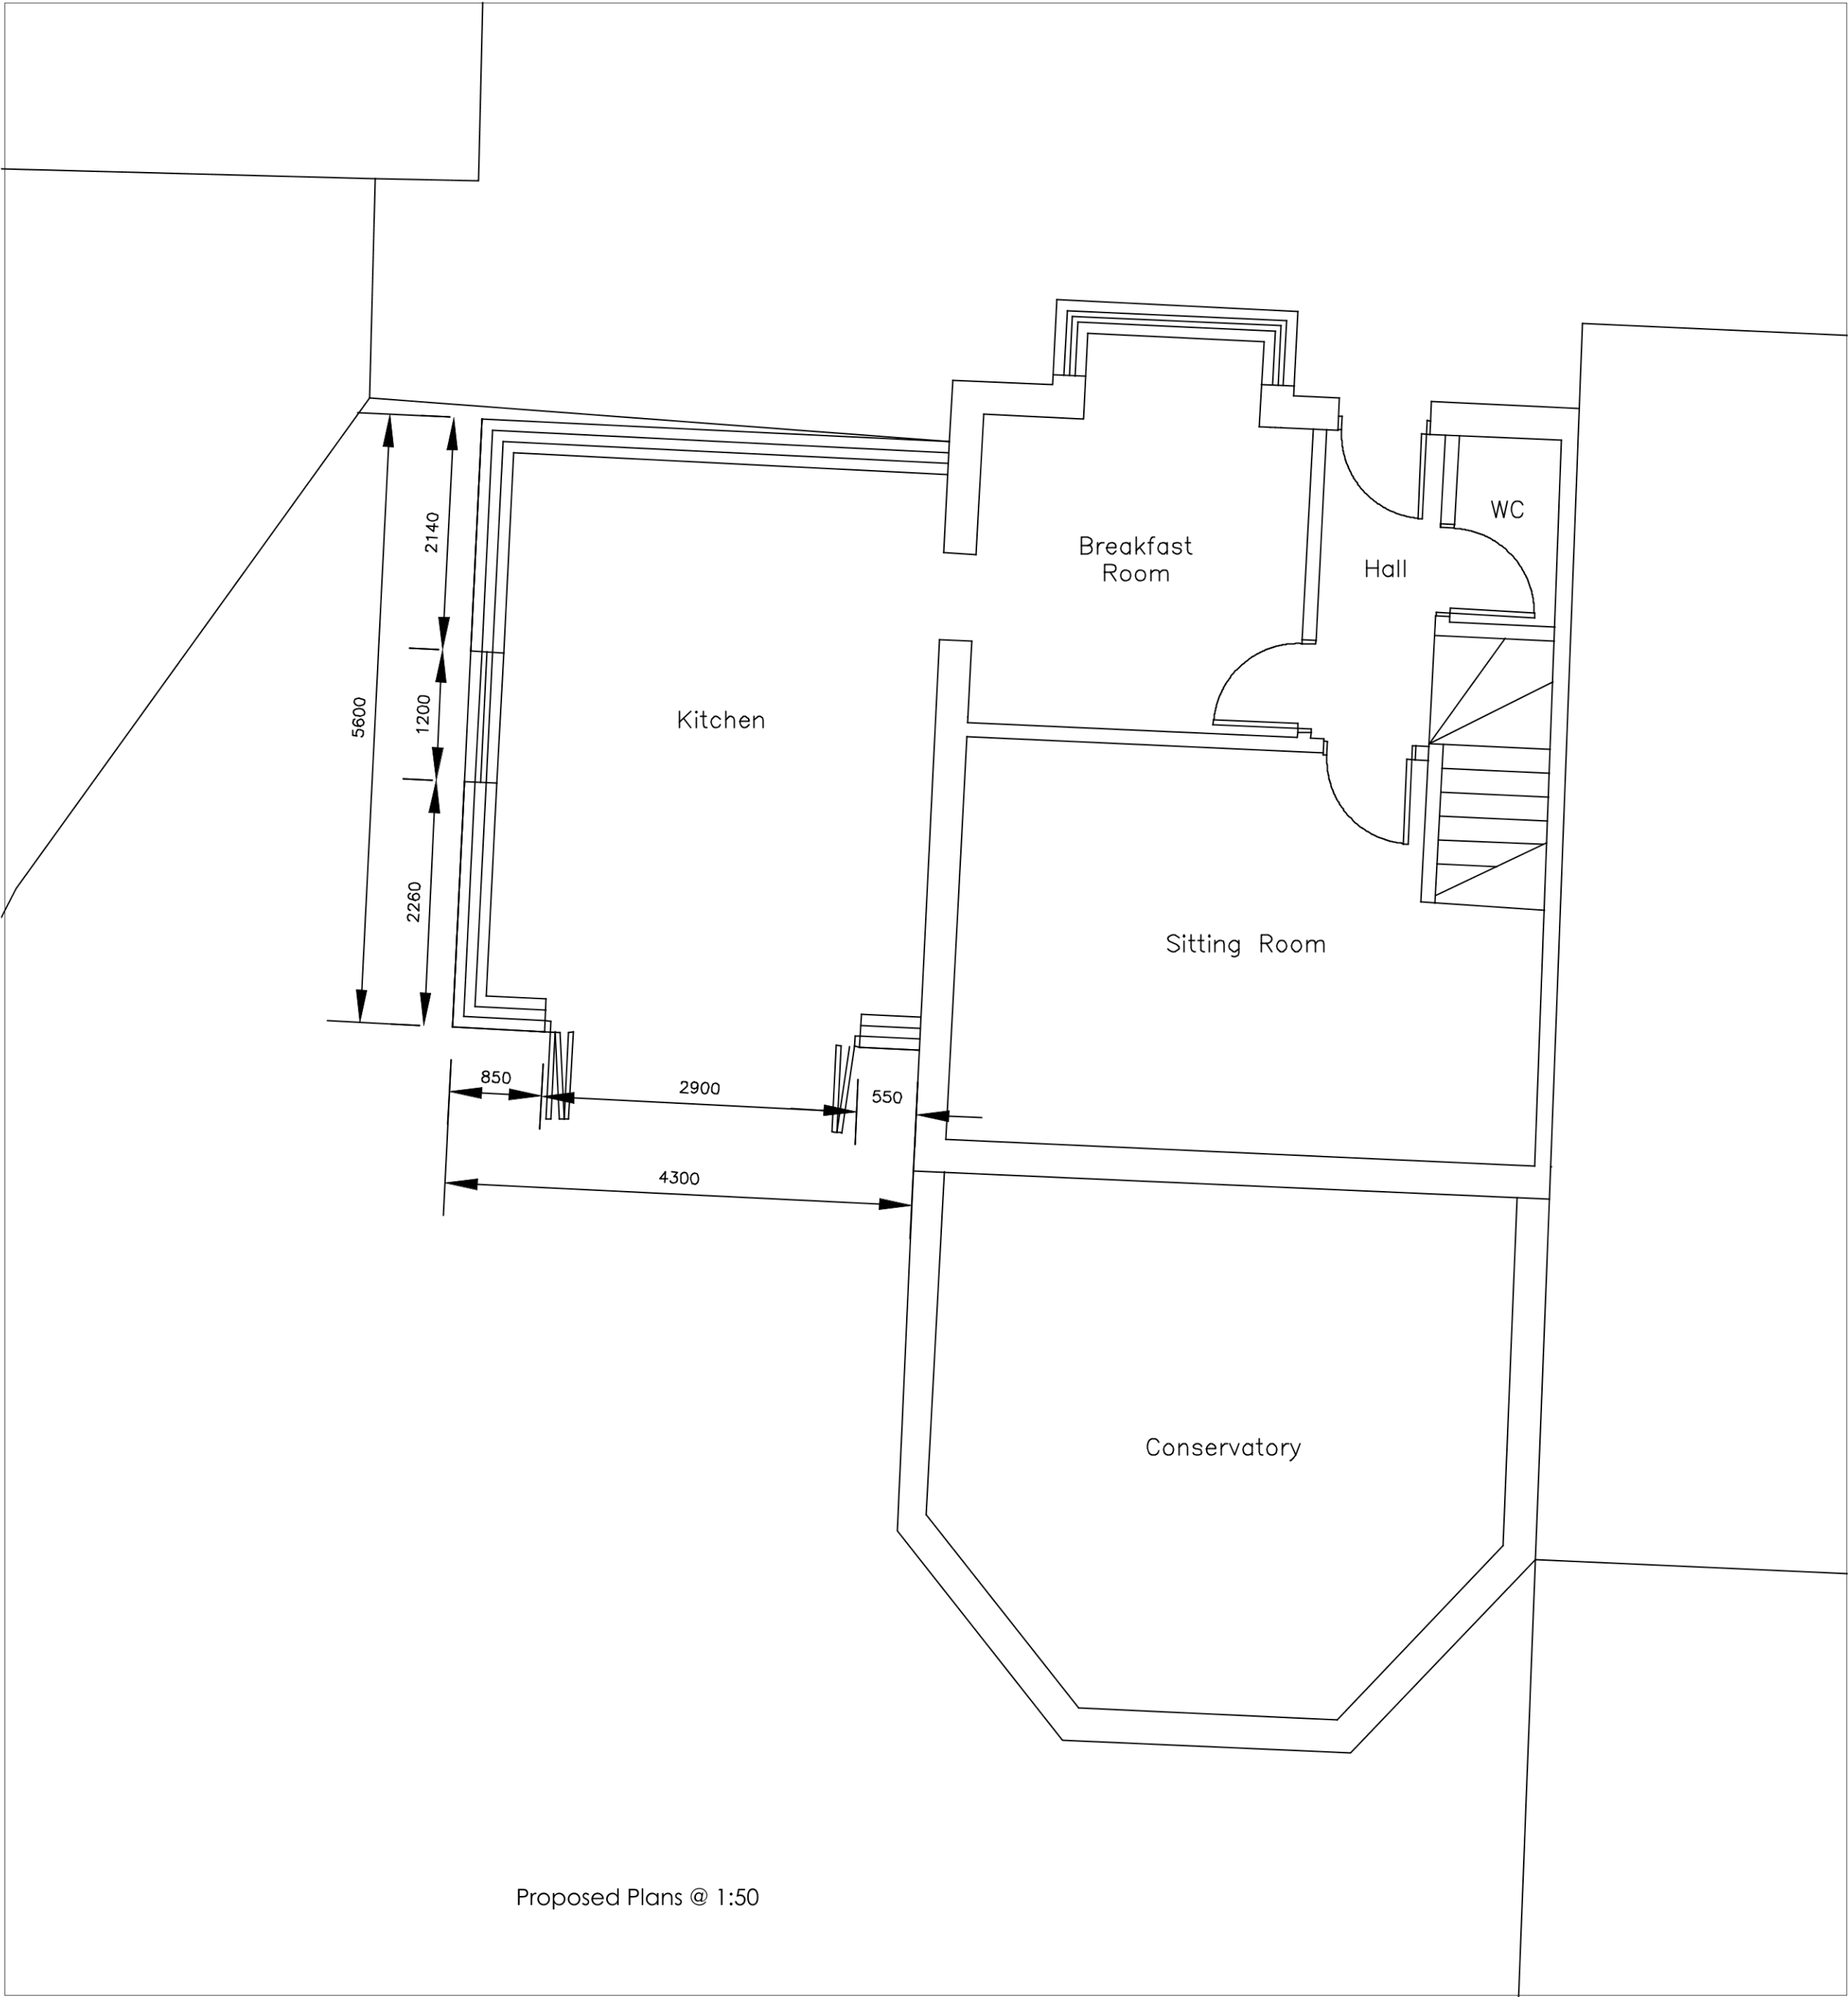


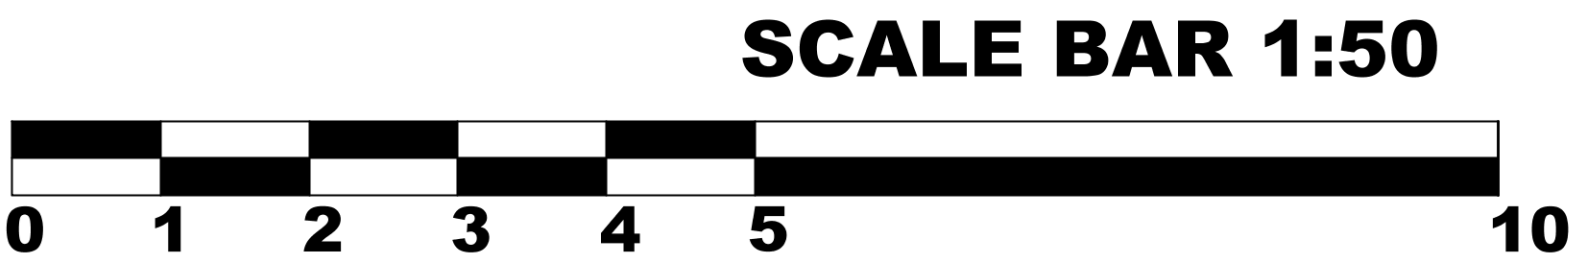

Notes:

NOTES

rev	description	by	date
rev	description	by	date
A	Scale changed to 1:50 & scale bar added	RR	26/07

REV:	DESCRIPTION:	BY:	DATE:
STATUS: PLANNING			

Side Extension

CLIENT:
Mr & Mrs Bond
53 Ilex Way
Middleton on Sea
Bognor Regis
West Sussex
PO22 6PN

SITE:
Ilex Way

TITLE:
Existing & Proposed Plans

SCALE AT A1: 1:50	DATE: 16/06/2020	DRAWN: RR	CHECKED: RB
PROJECT NO: 1009	DRAWING NO: 1009/104	REVISION: A	