



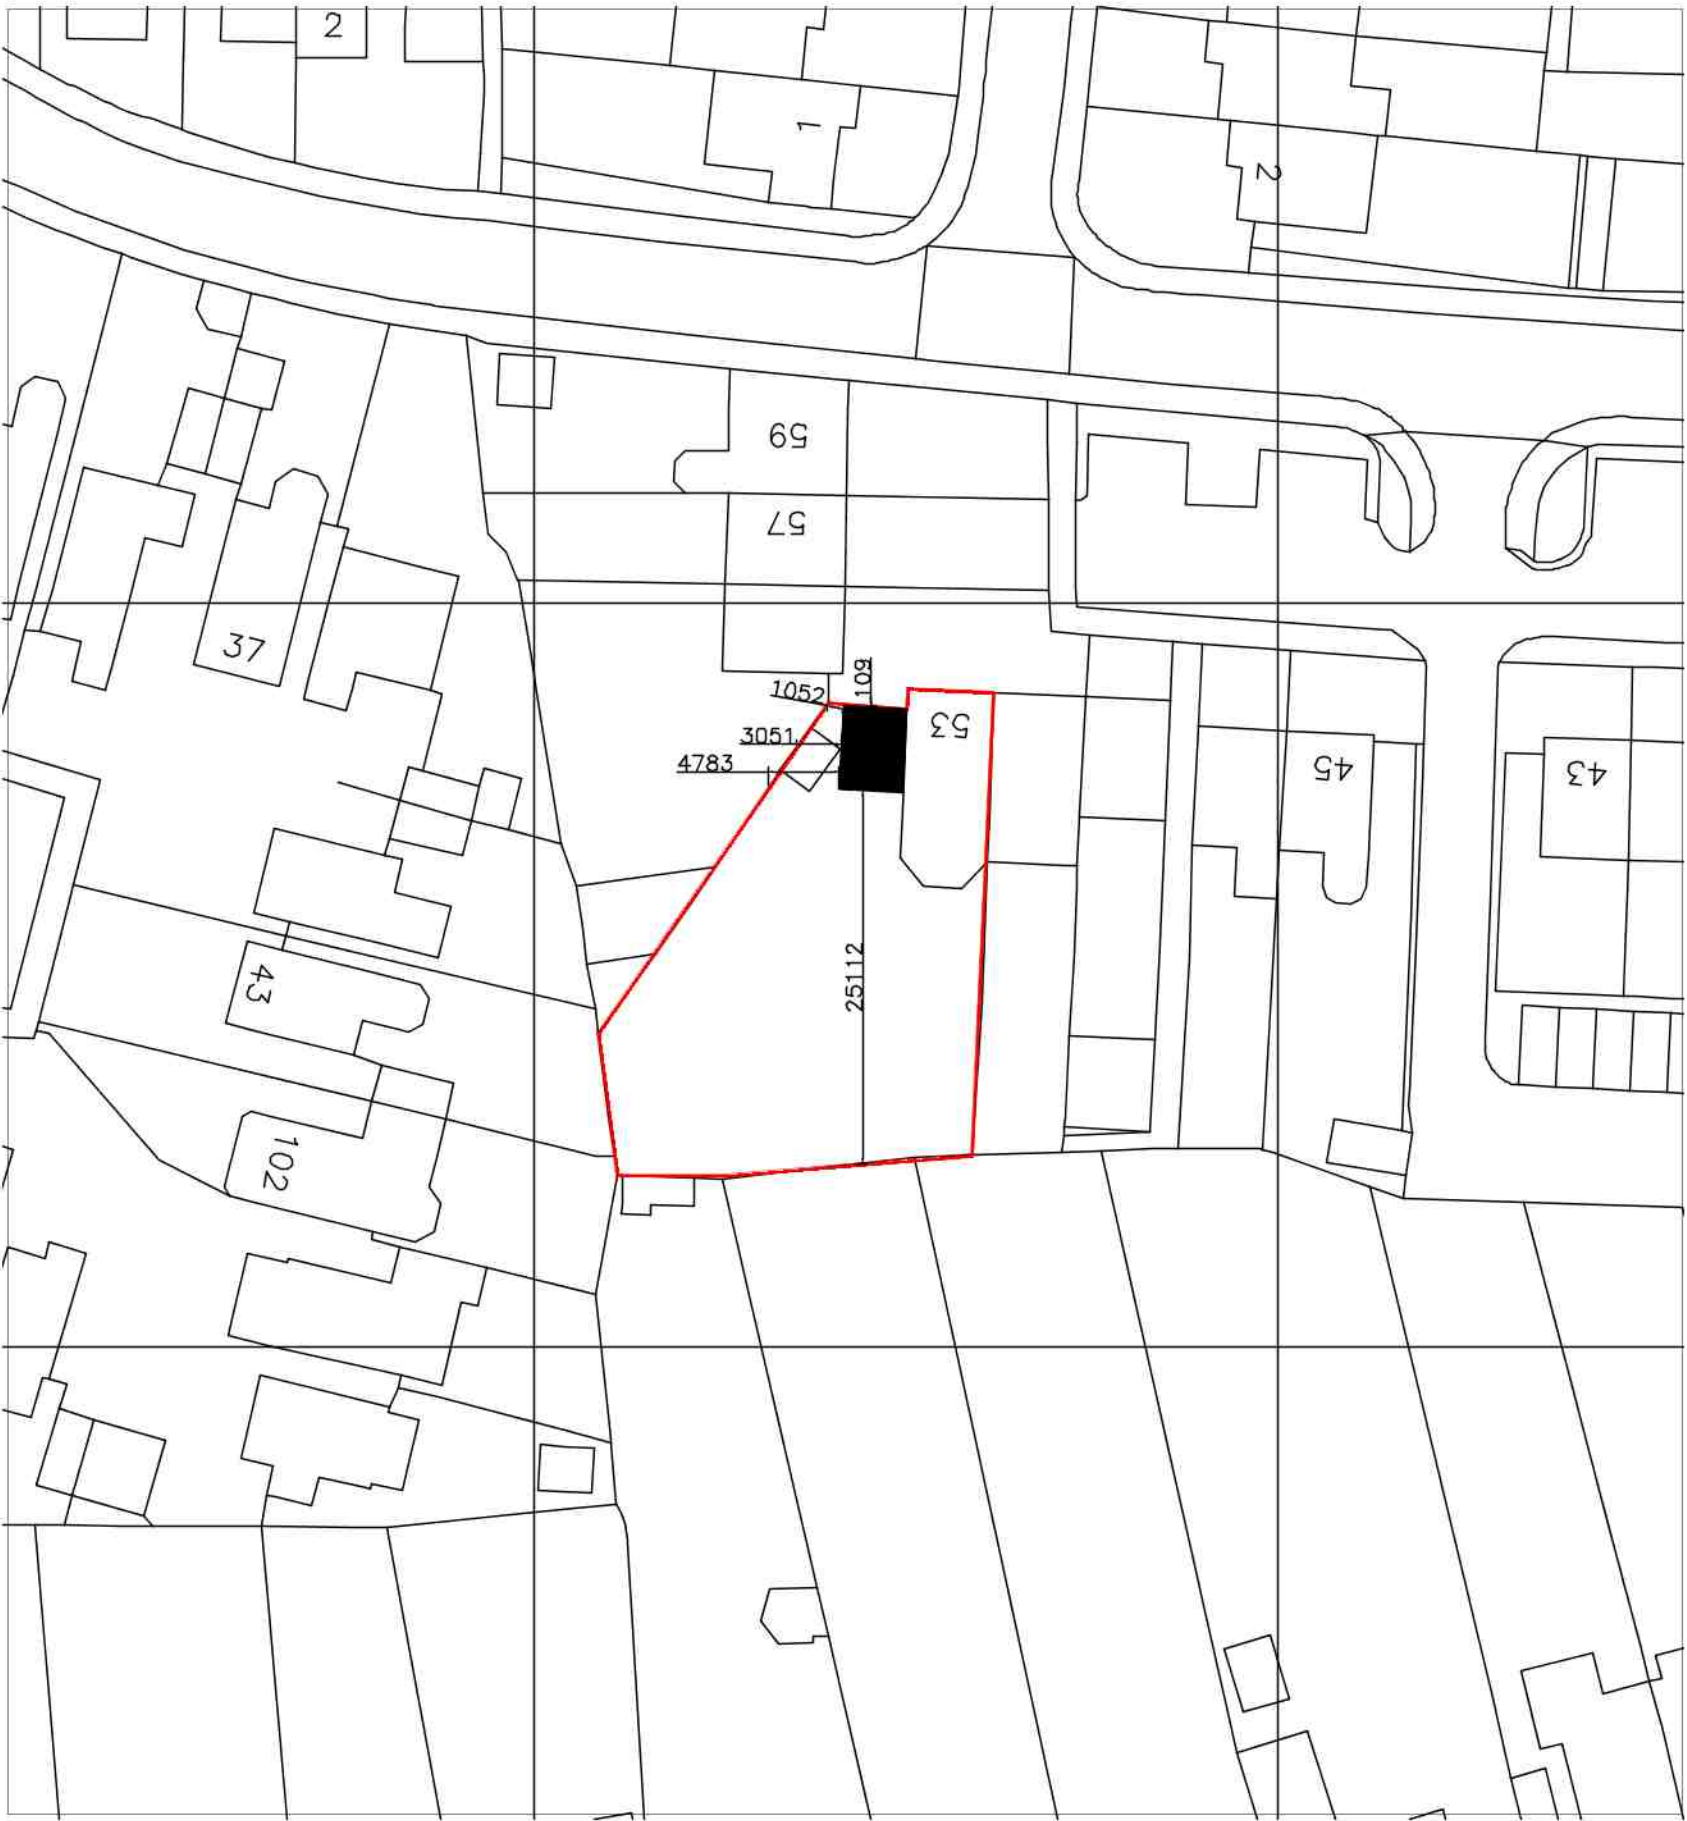




Block Plan 1:500

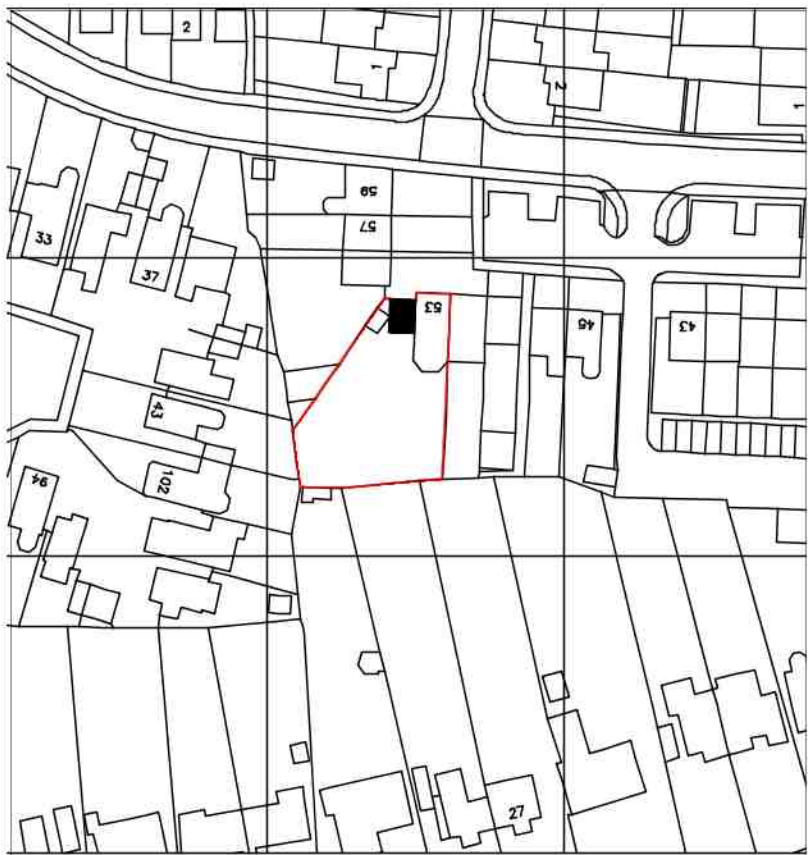


Location Plan 1:1250



Notes:	
NOTES	

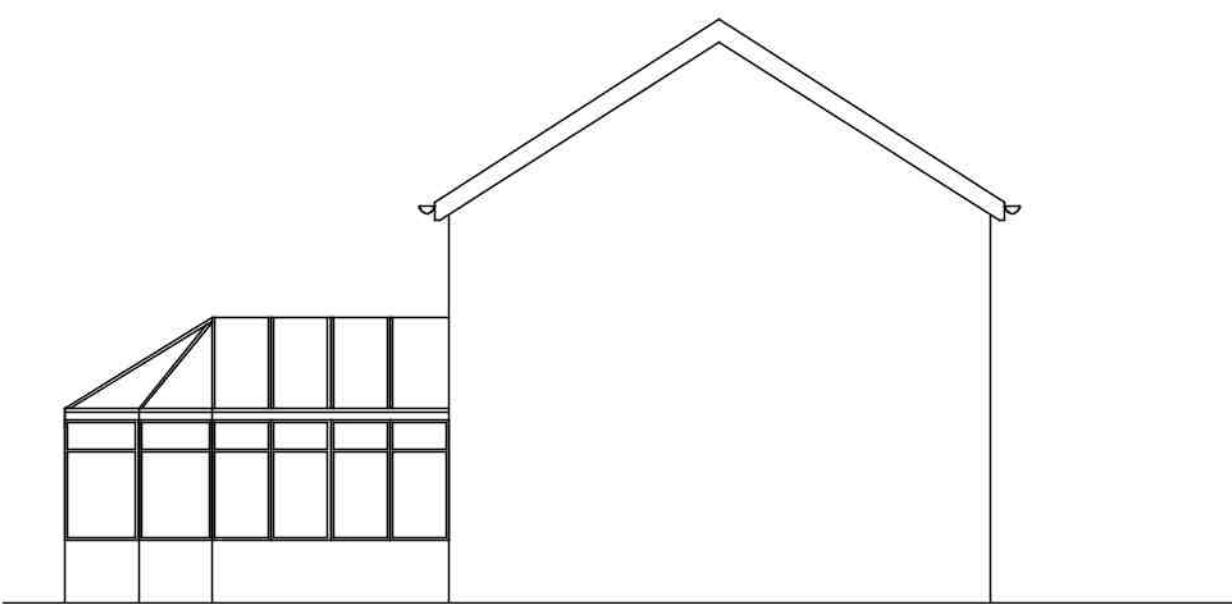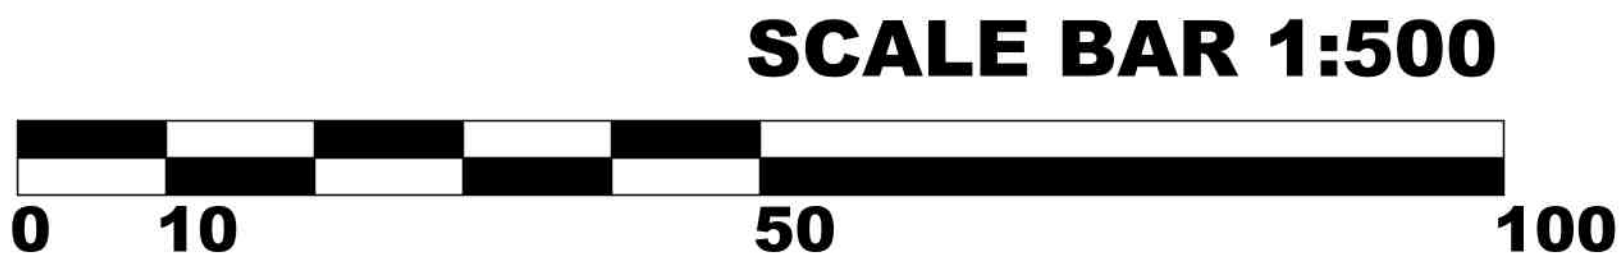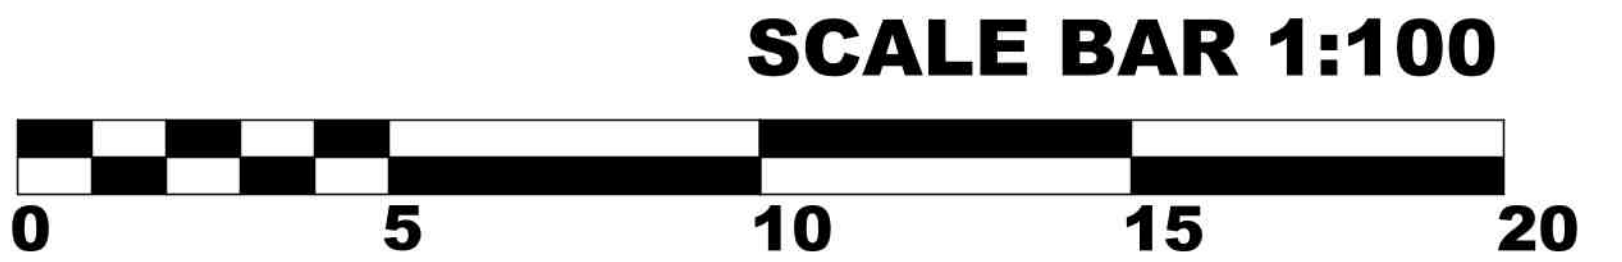


Existing Side (East)

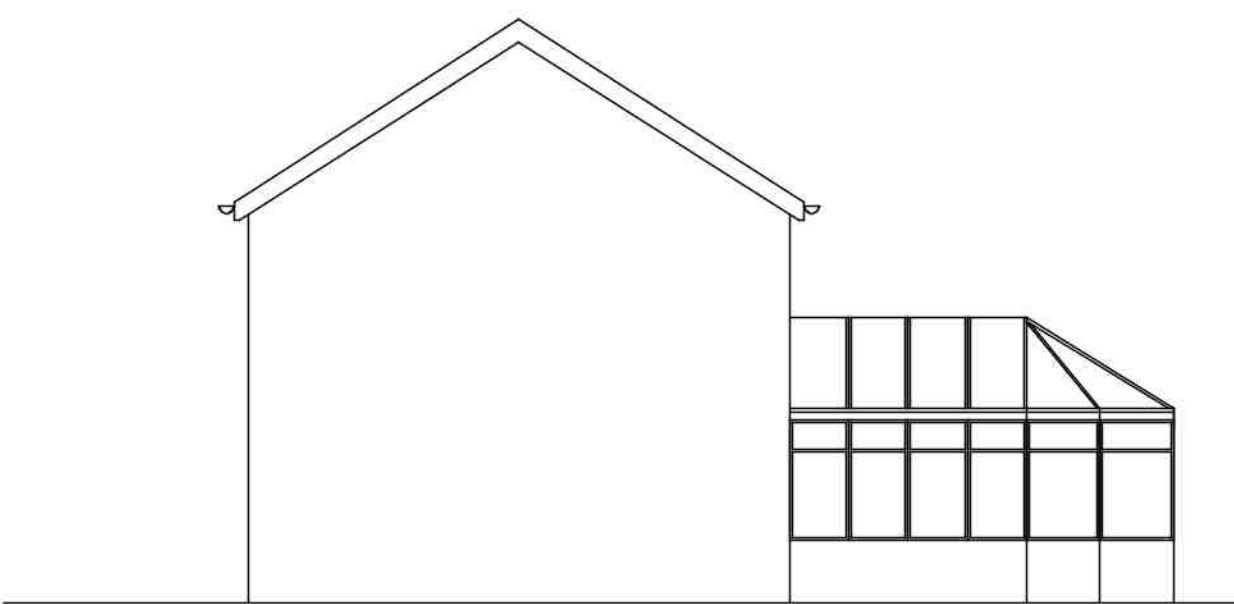


Existing Side (West)




Existing Front (North)

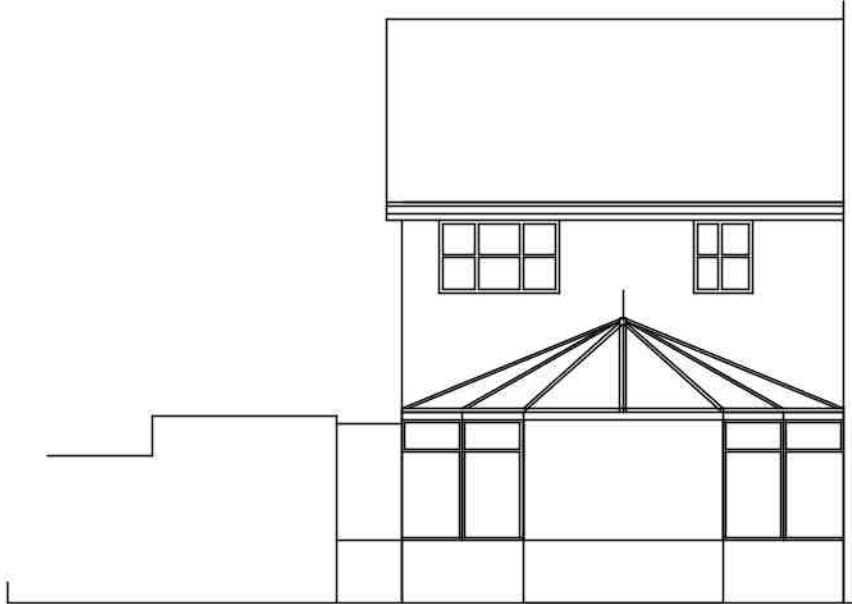


Existing Rear (South)

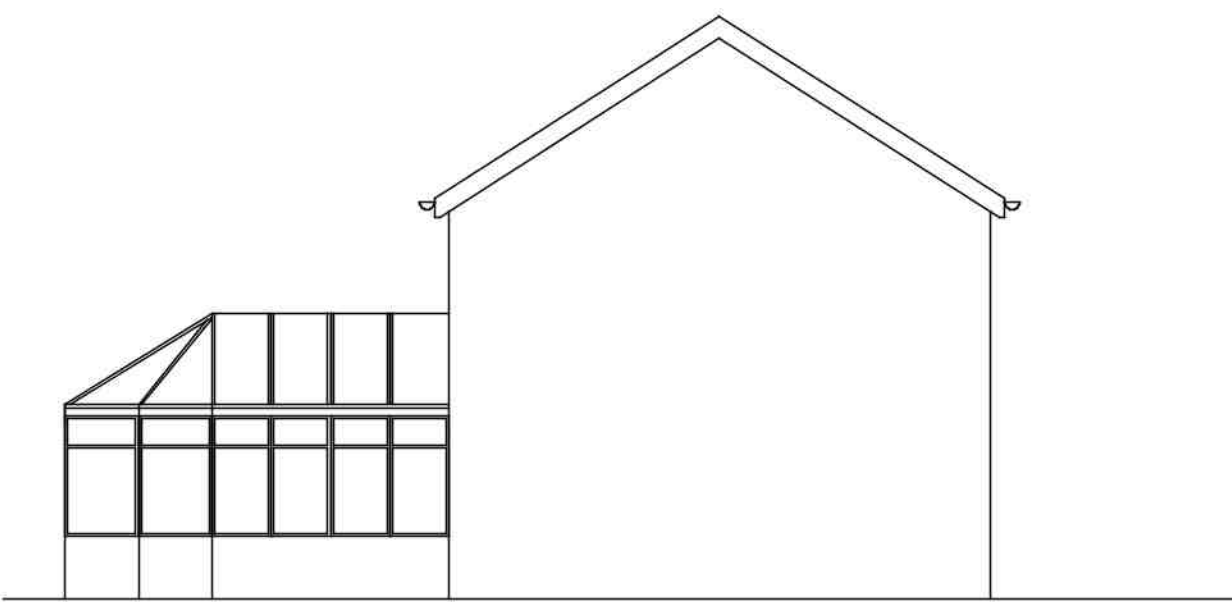

Proposed Side (East)

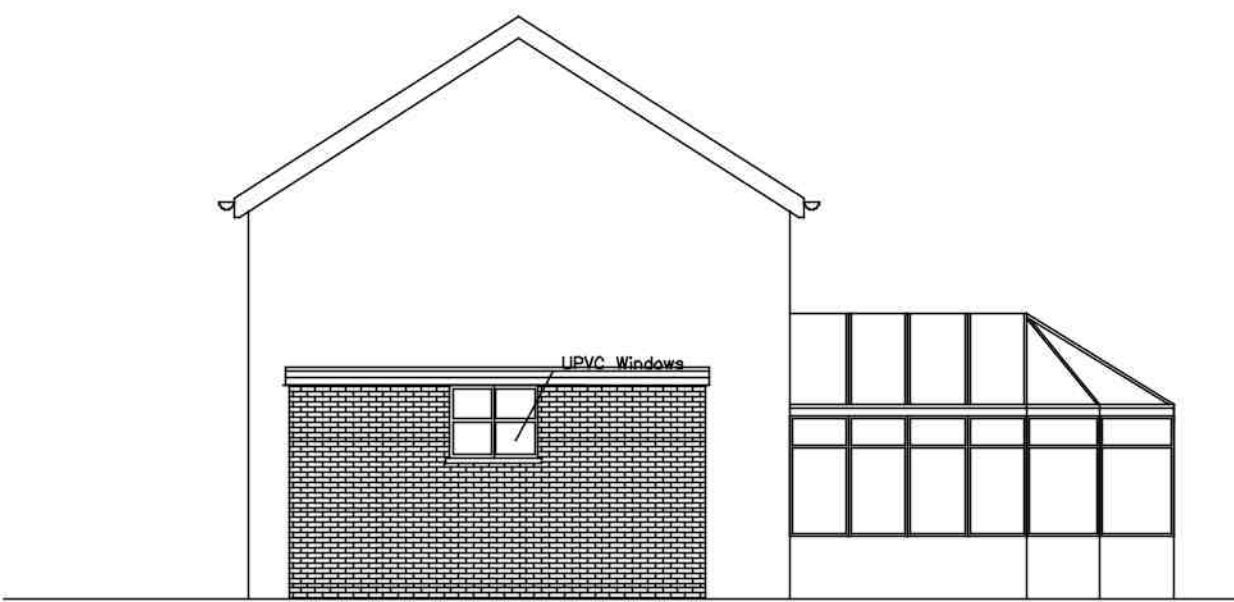

Proposed Side (West)

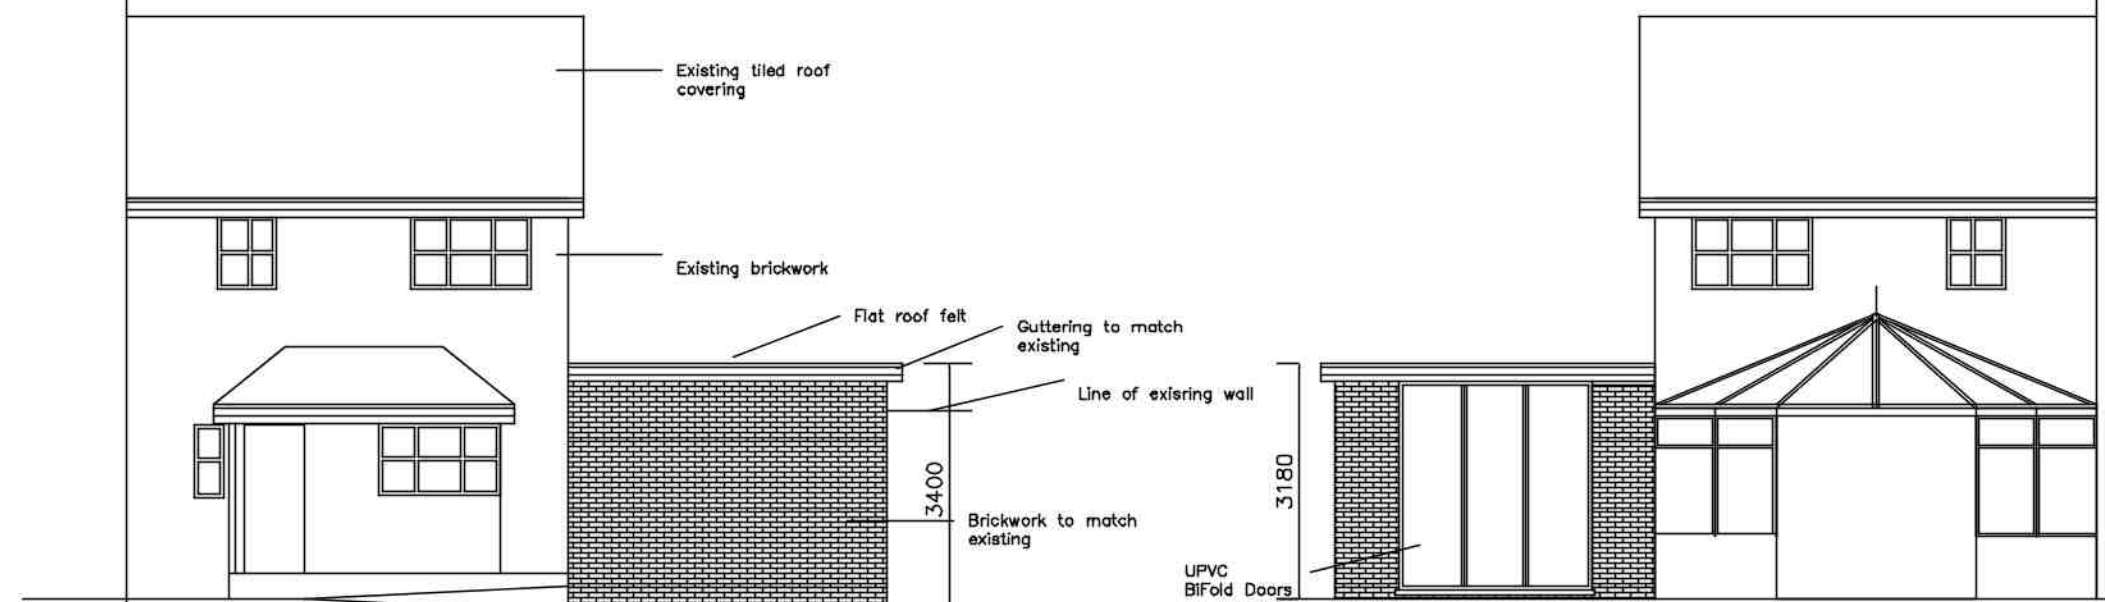

Proposed Front (North)

Proposed Rear (South)

Existing & Proposed Elevations @ 1:100

rev	description	by	date
rev	description	by	date
A	Dimensions added	RR	27/07

REV:	DESCRIPTION:	BY:	DATE:
STATUS: PLANNING			

Side Extension

CLIENT:
Mr & Mrs Bond 53 Ilex Way Middleton on Sea Bognor Regis West Sussex PO22 6PN

SITE:			
Ilex Way			
TITLE:			
Site & Plan Plans Existing & Proposed Elevations			
SCALE AT A1:	DATE:	DRAWN:	CHECKED:
As Shown	16/06/2020	RR	RB
PROJECT NO:	DRAWING NO:	REVISION:	
1009	1009/105	A	