



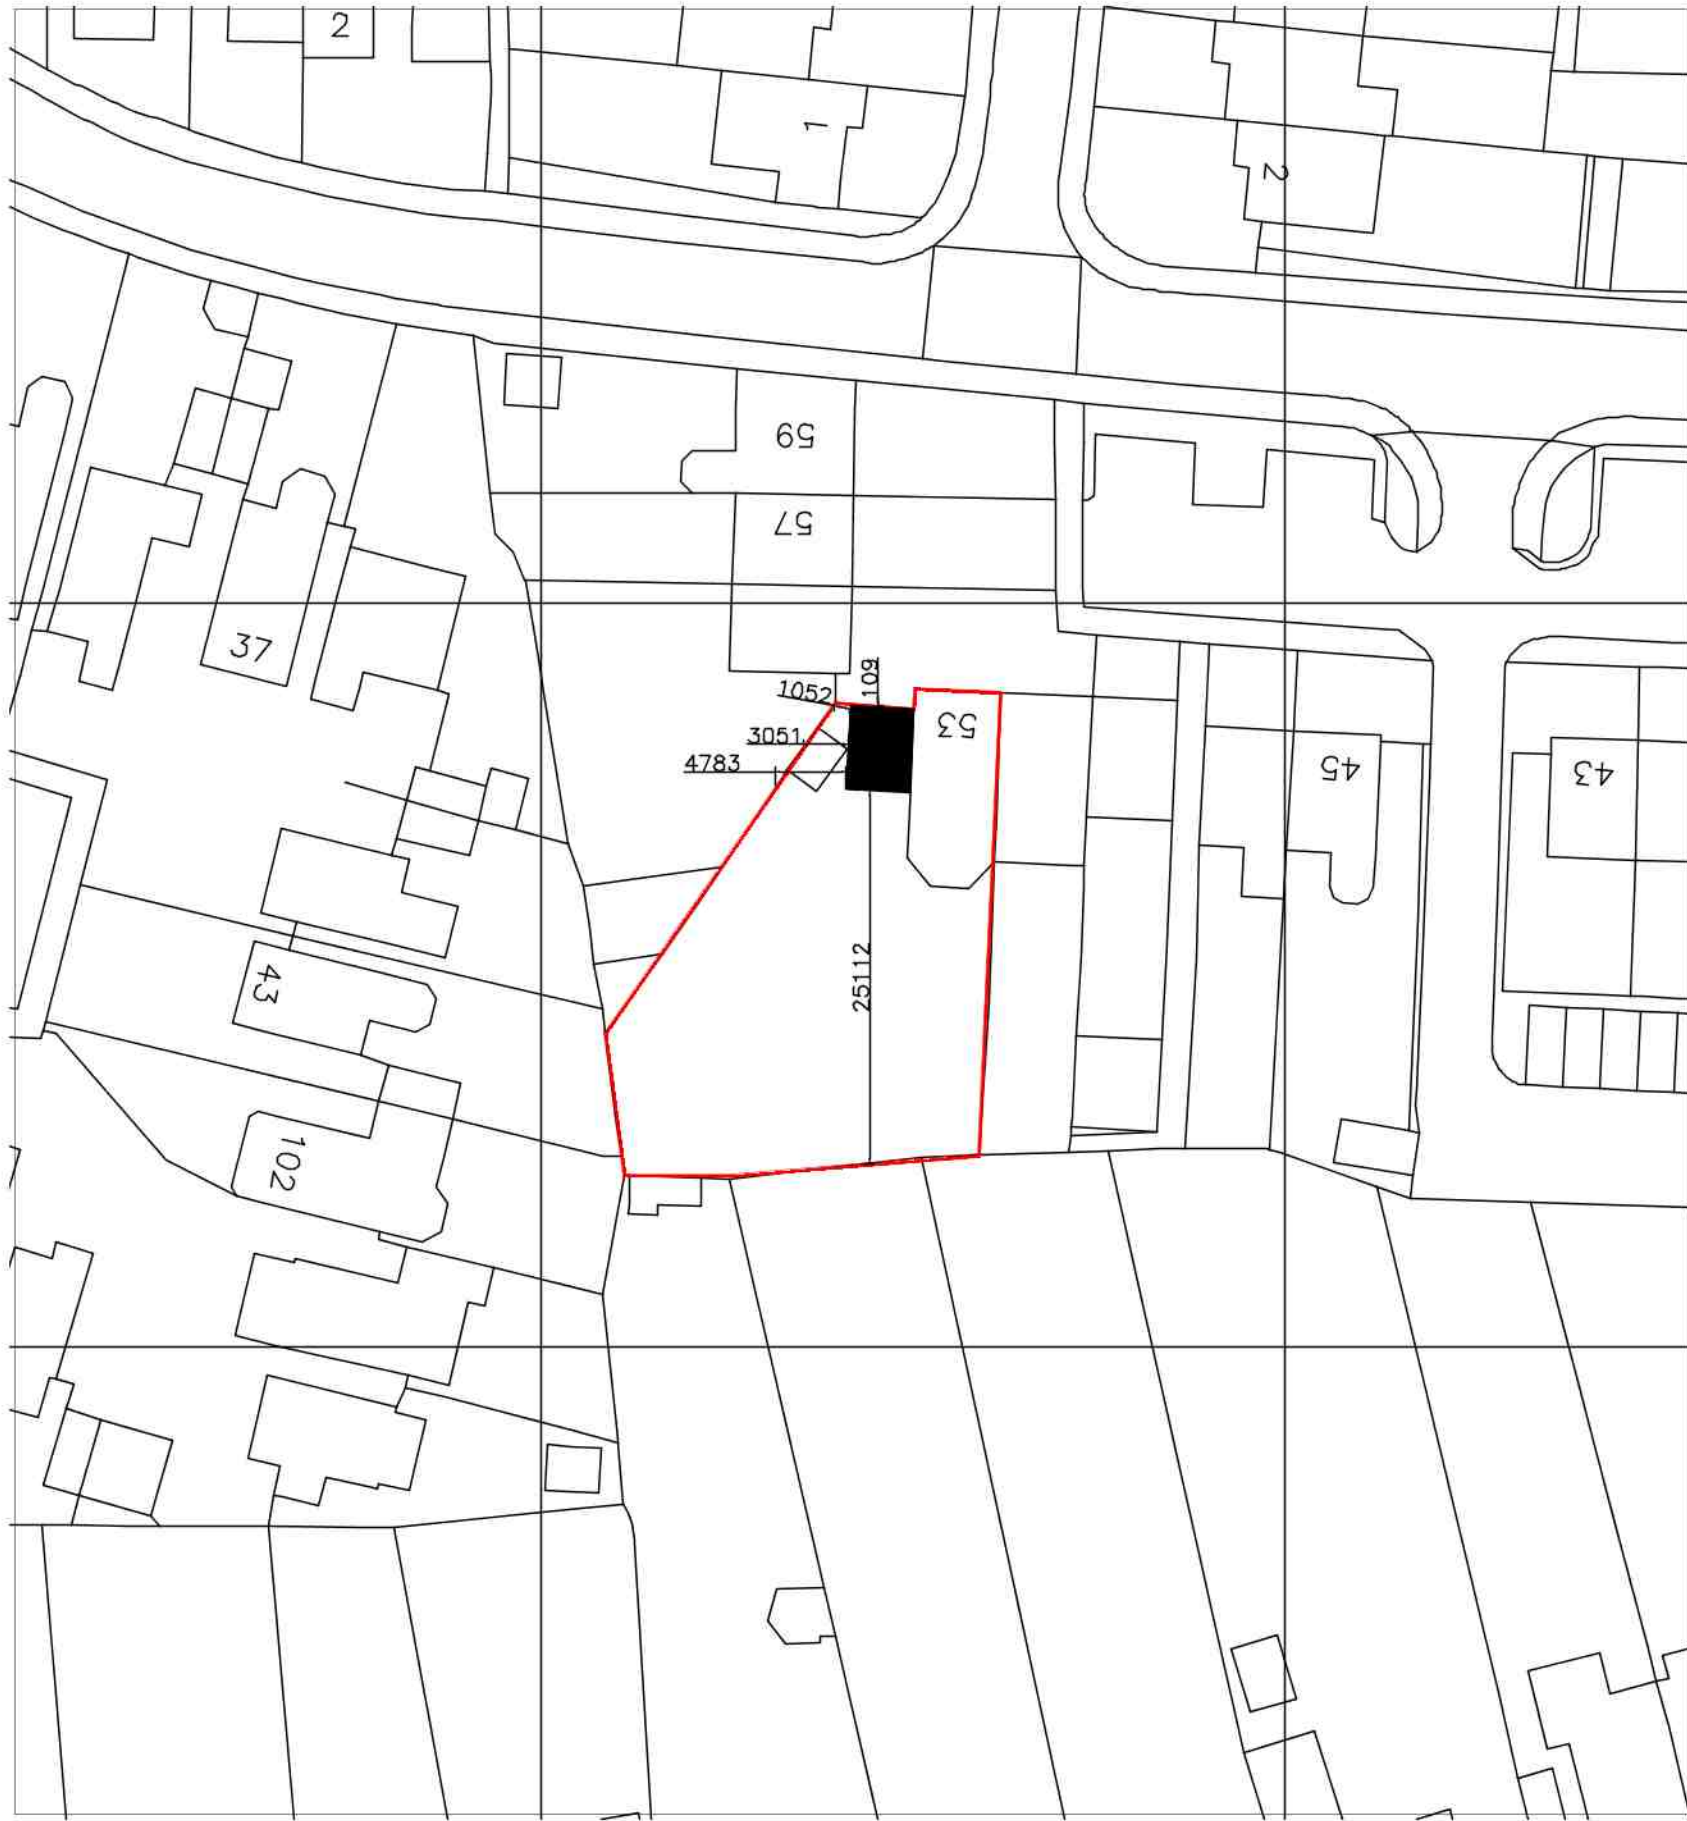

Block Plan 1:500



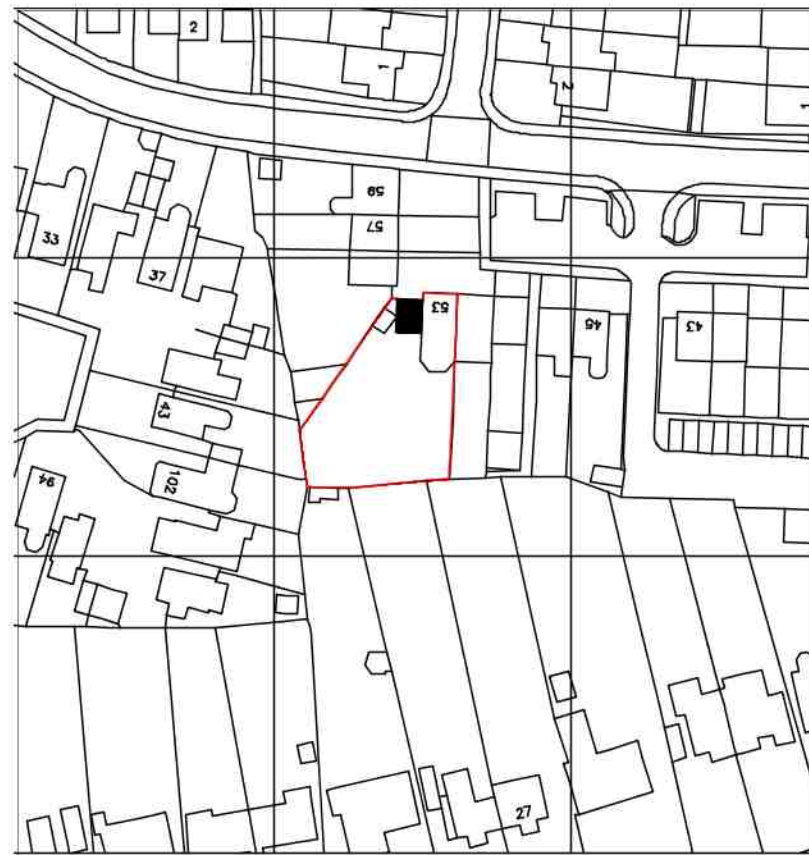


Location Plan 1:1250




Notes:


NOTES

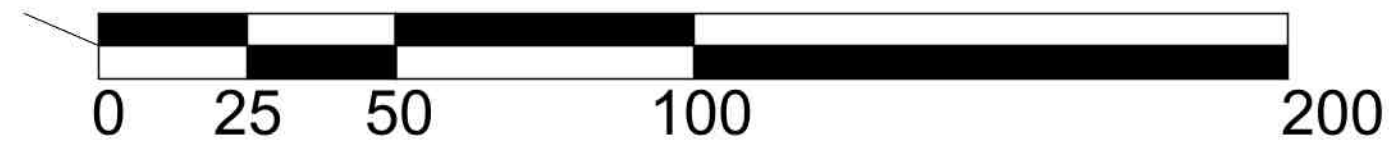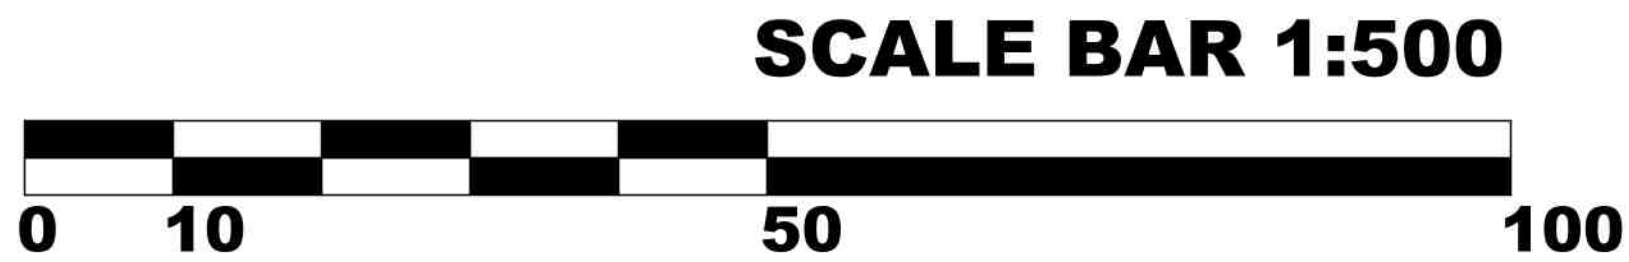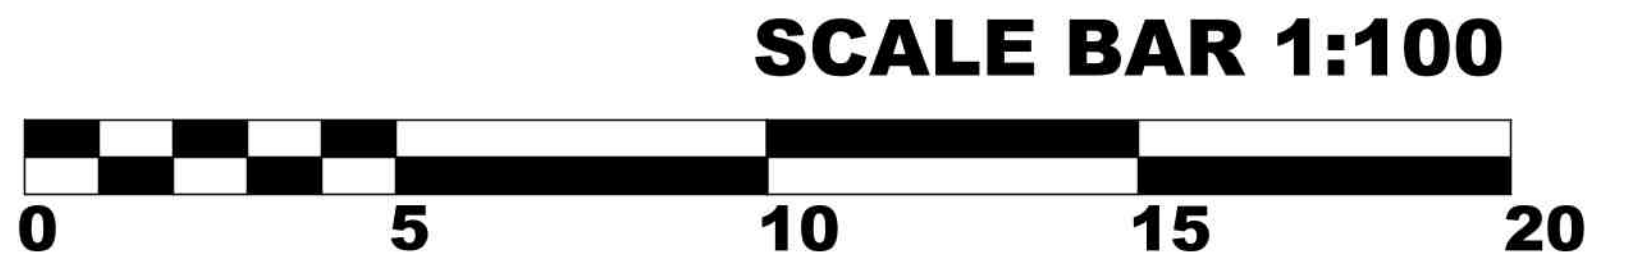

SCALE BAR 1:1250

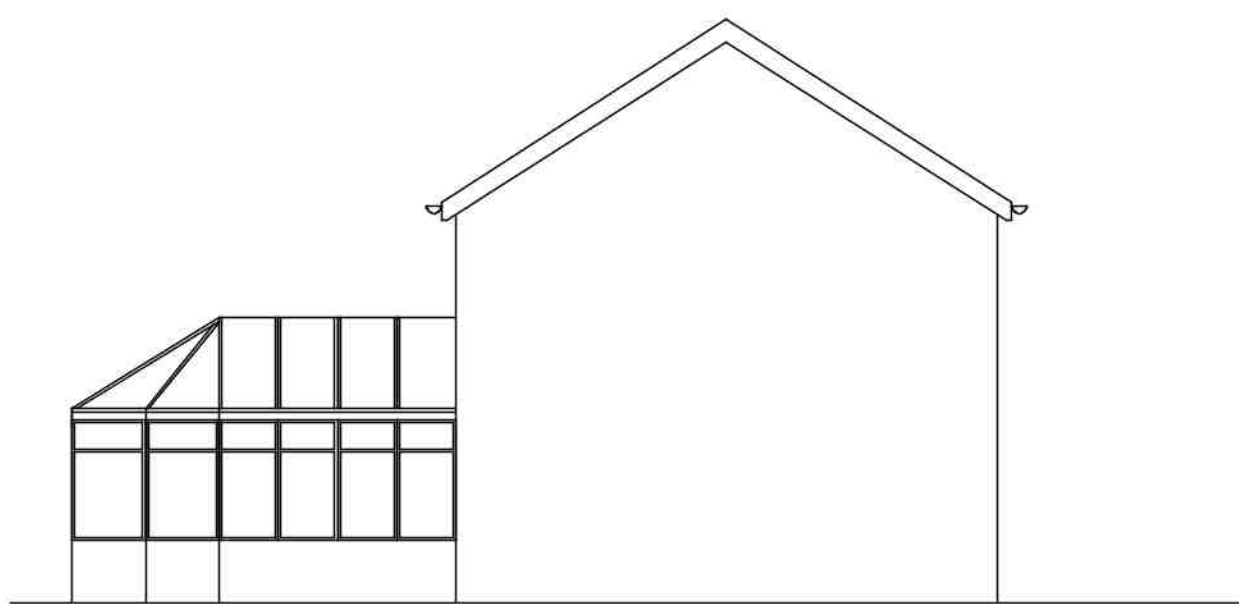


Existing Side (East)

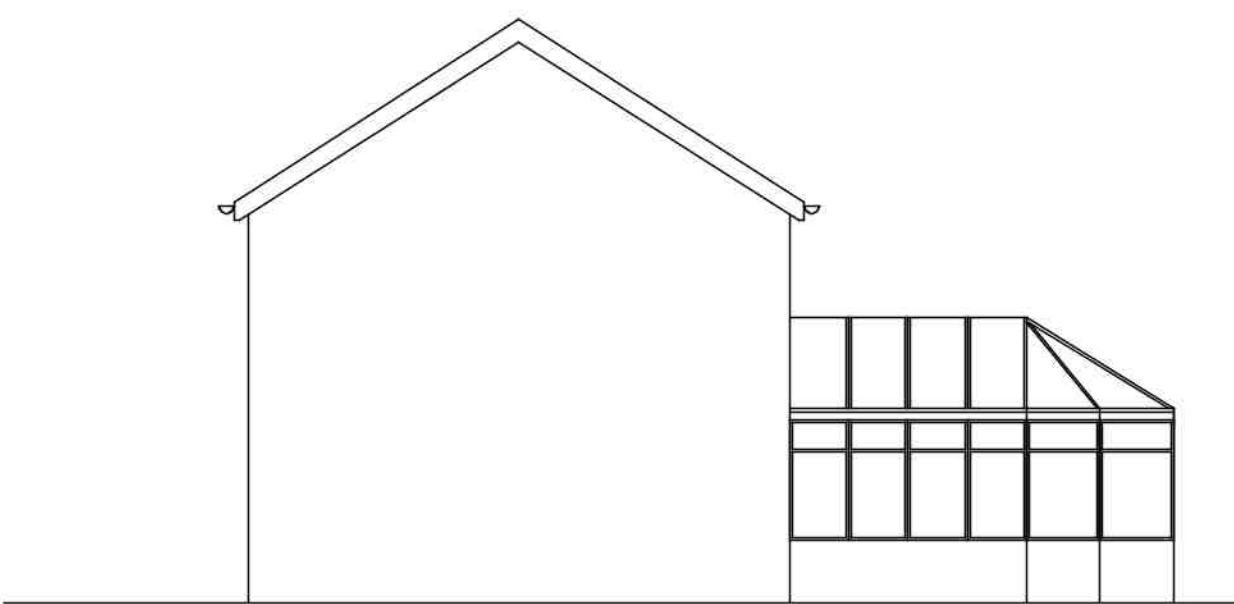


Existing Side (West)




Existing Front (North)

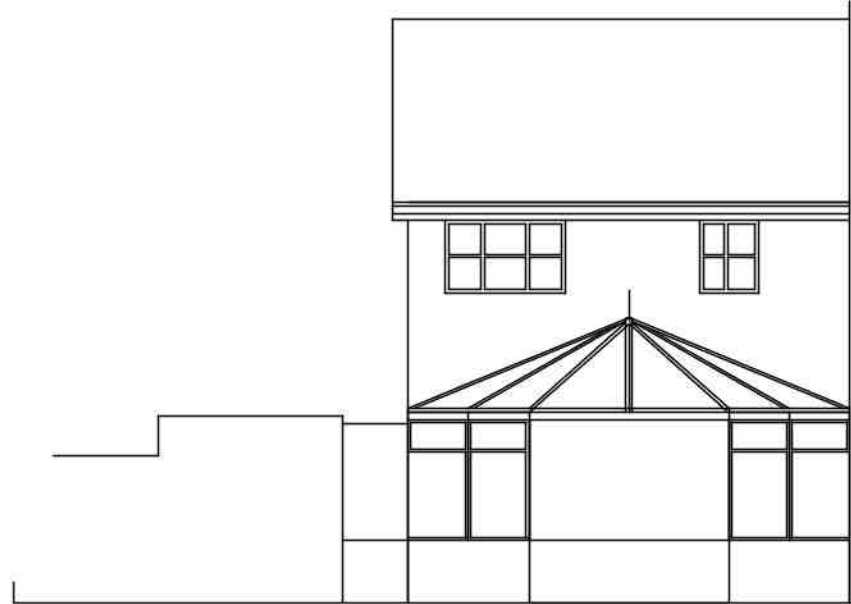


Existing Rear (South)

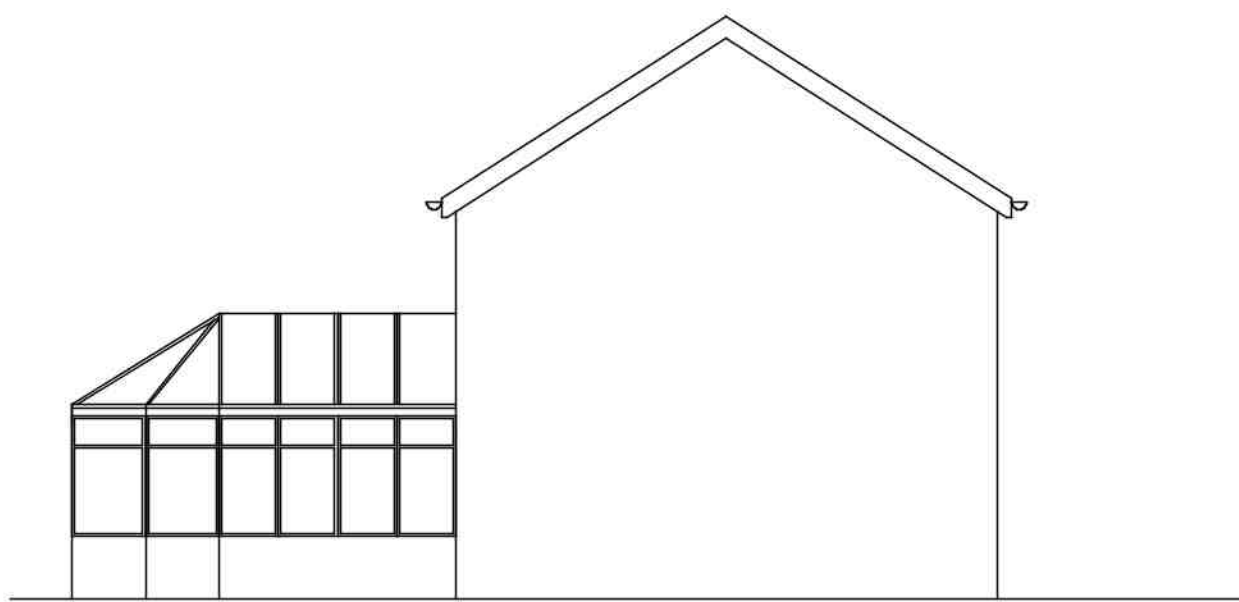

Proposed Side (East)

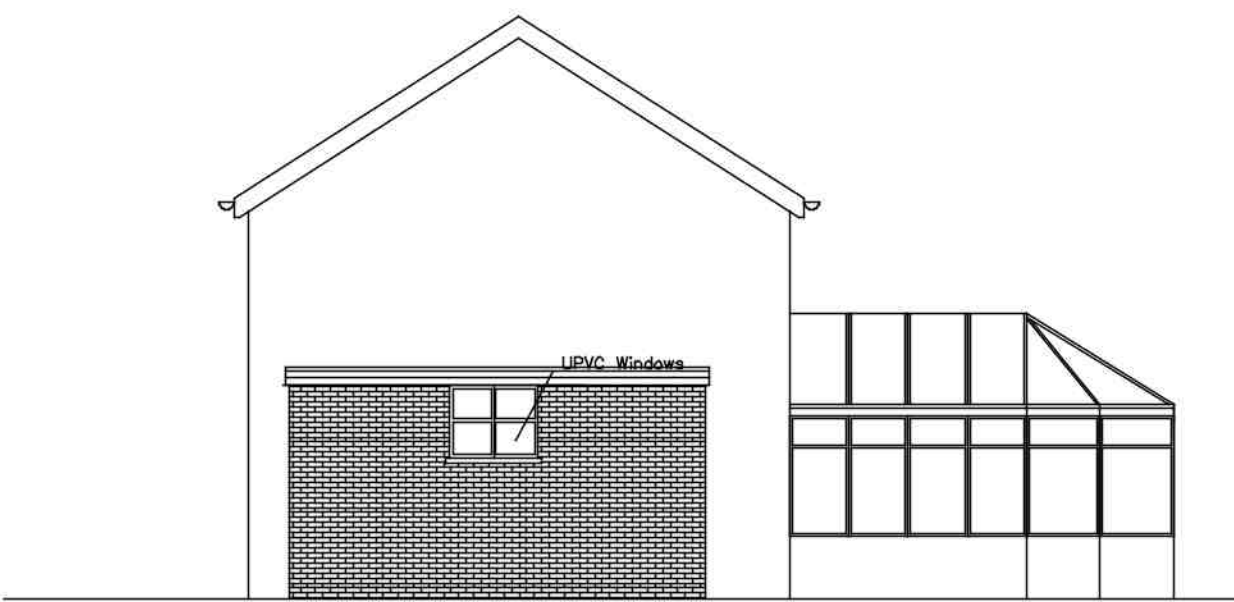

Proposed Side (West)

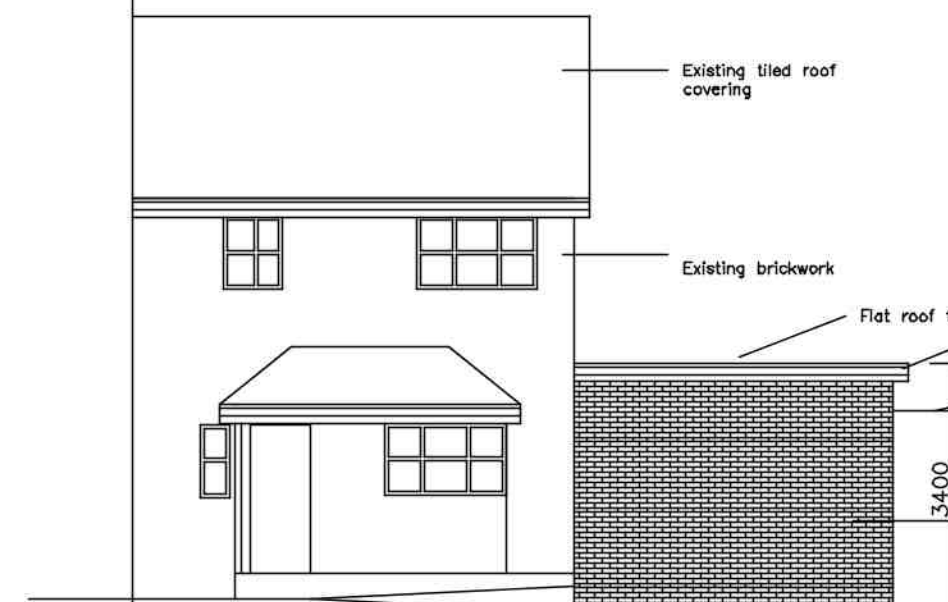

Proposed Front (North)



Proposed Rear (South)

Existing & Proposed Elevations @ 1:100

rev	description	by	date
B	Scale bar added	RR	27/07
A	Dimensions added	RR	27/07

REV:	DESCRIPTION:	BY:	DATE:
STATUS: PLANNING			

Side Extension

CLIENT:
Mr & Mrs Bond
53 Ilex Way
Middleton on Sea
Bognor Regis
West Sussex
PO22 6PN

SITE:
Ilex Way

TITLE:
Site & Plan Plans
Existing & Proposed Elevations

SCALE AT A1:	DATE:	DRAWN:	CHECKED:
As Shown	16/06/2020	RR	RB
PROJECT NO:	DRAWING NO:	REVISION:	
1009	1009/105	B	