
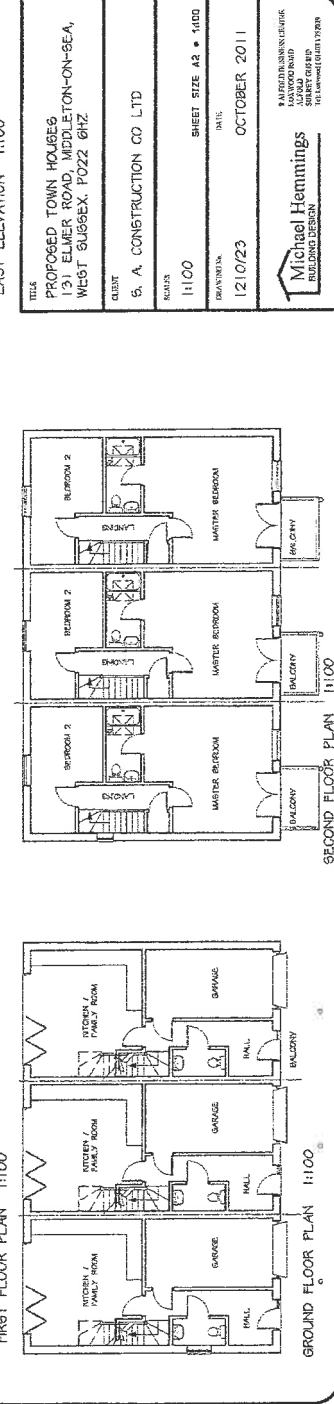
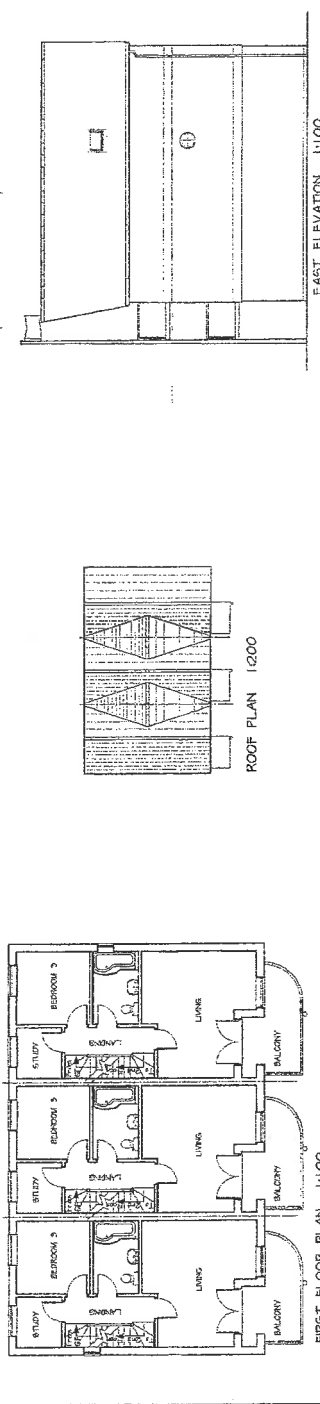


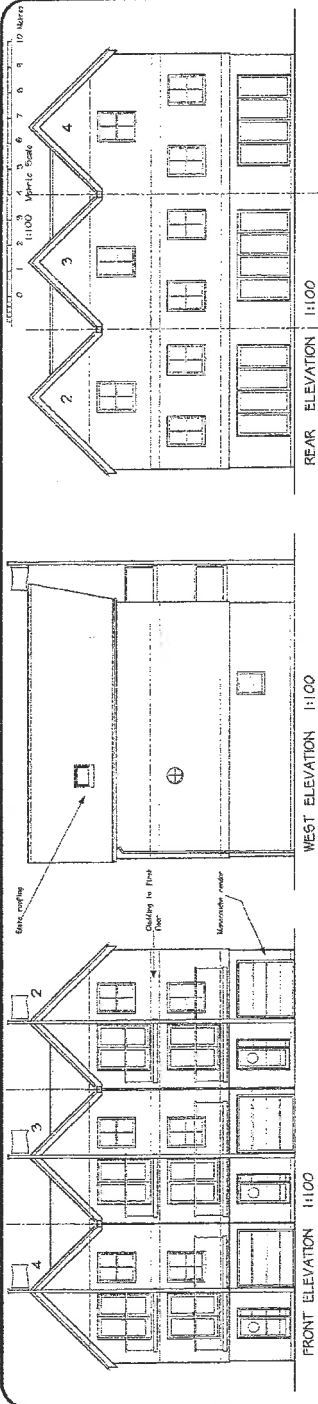

TITLE	PROPOSED TOWN HOUSES 131 ELMER ROAD, MEDLETON-ON-SEA, WEST SUSSEX, PO22 6HZ
CLIENT	S. A. CONSTRUCTION CO LTD
SCALE	1:100
DATE	12/10/23
SHEET SIZE	A3 • 1400
DATE	OCTOBER 2011
Michael Hemmings ARCHITECT 14, ST. JOHN'S SQUARE LONDON W1P 7JQ TEL: 020 7494 1729	